




HAVANT BOROUGH
COUNCIL
23 DEC 2019
RECEIVED

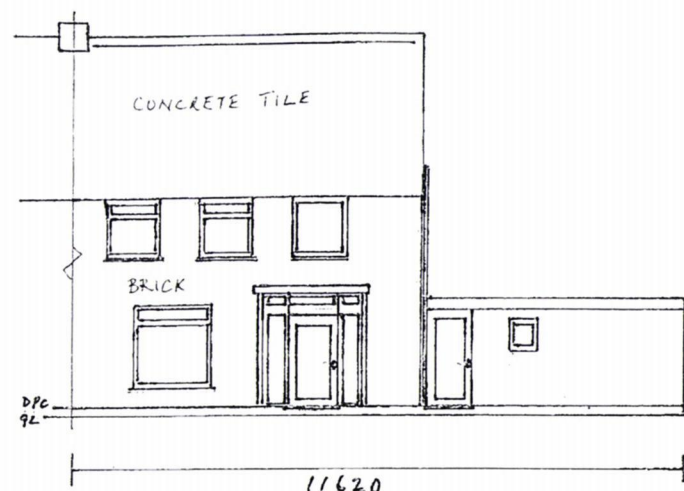


FRONT - SOUTH ELEVATION

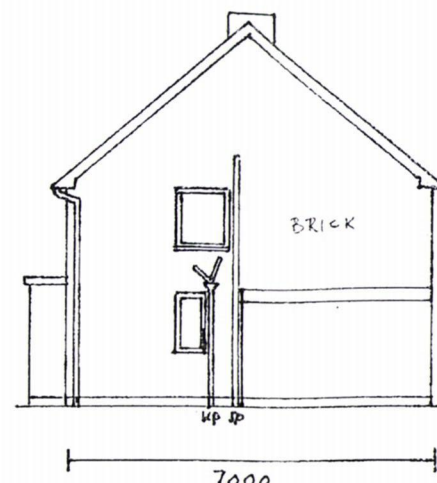


SIDE - EAST ELEVATION

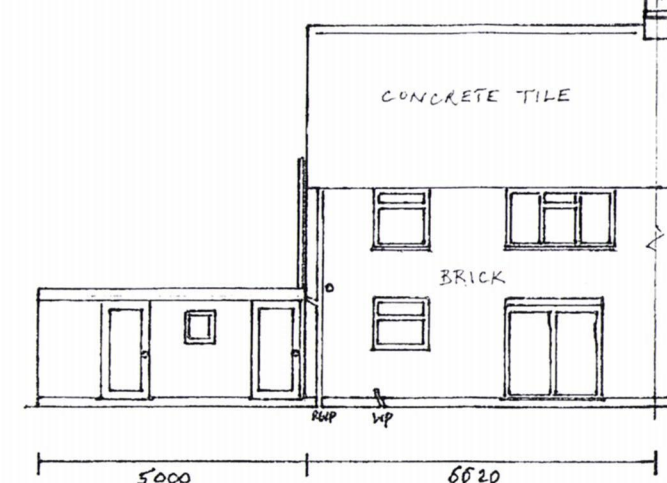

REAR - NORTH ELEVATION

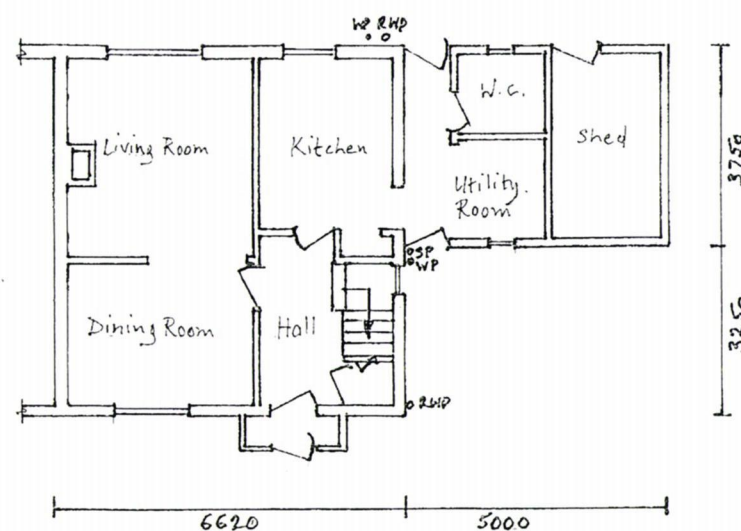

EXISTING GROUND FLOOR PLAN

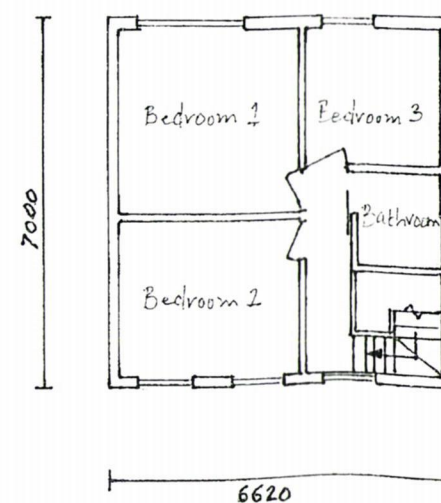

EXISTING FIRST FLOOR PLAN



TWO STOREY SIDE EXTENSION

90 KINGS ROAD
HAYLING ISLAND
HAMPSHIRE
PO11 0PE

SCALE: 1:100

DATE: JANUARY 2019

PROJECT NO.: 90KR-EXTN-SIDE
DRAWING NO.: 90KR-EXTN-SIDE-X01