





SOUTH ELEVATION

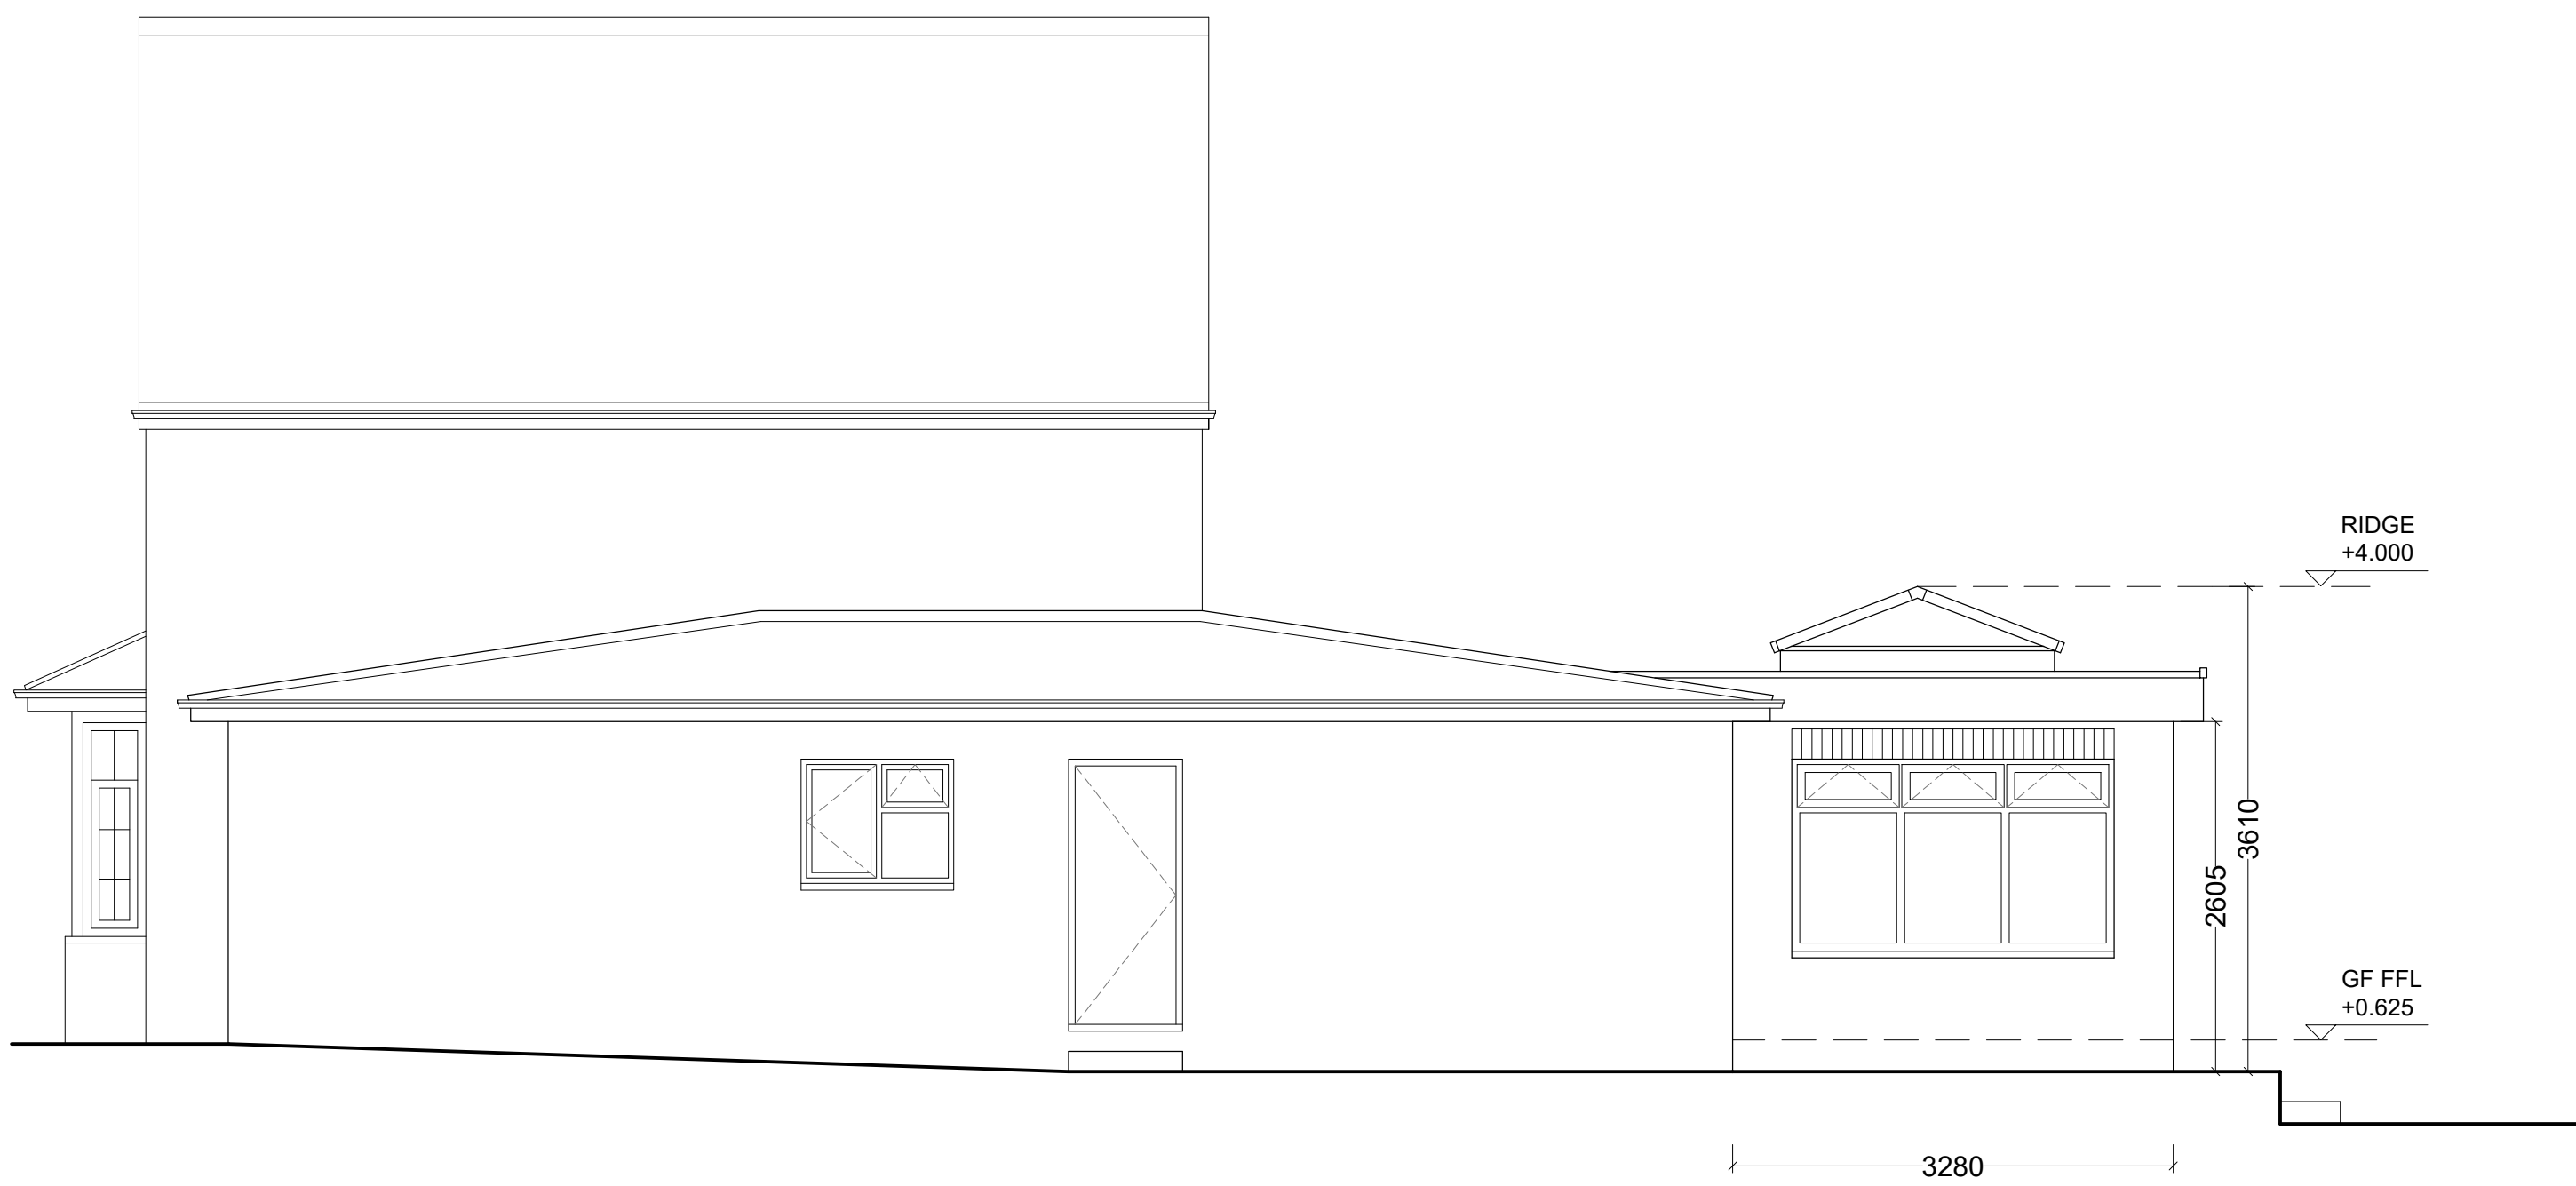

WEST ELEVATION

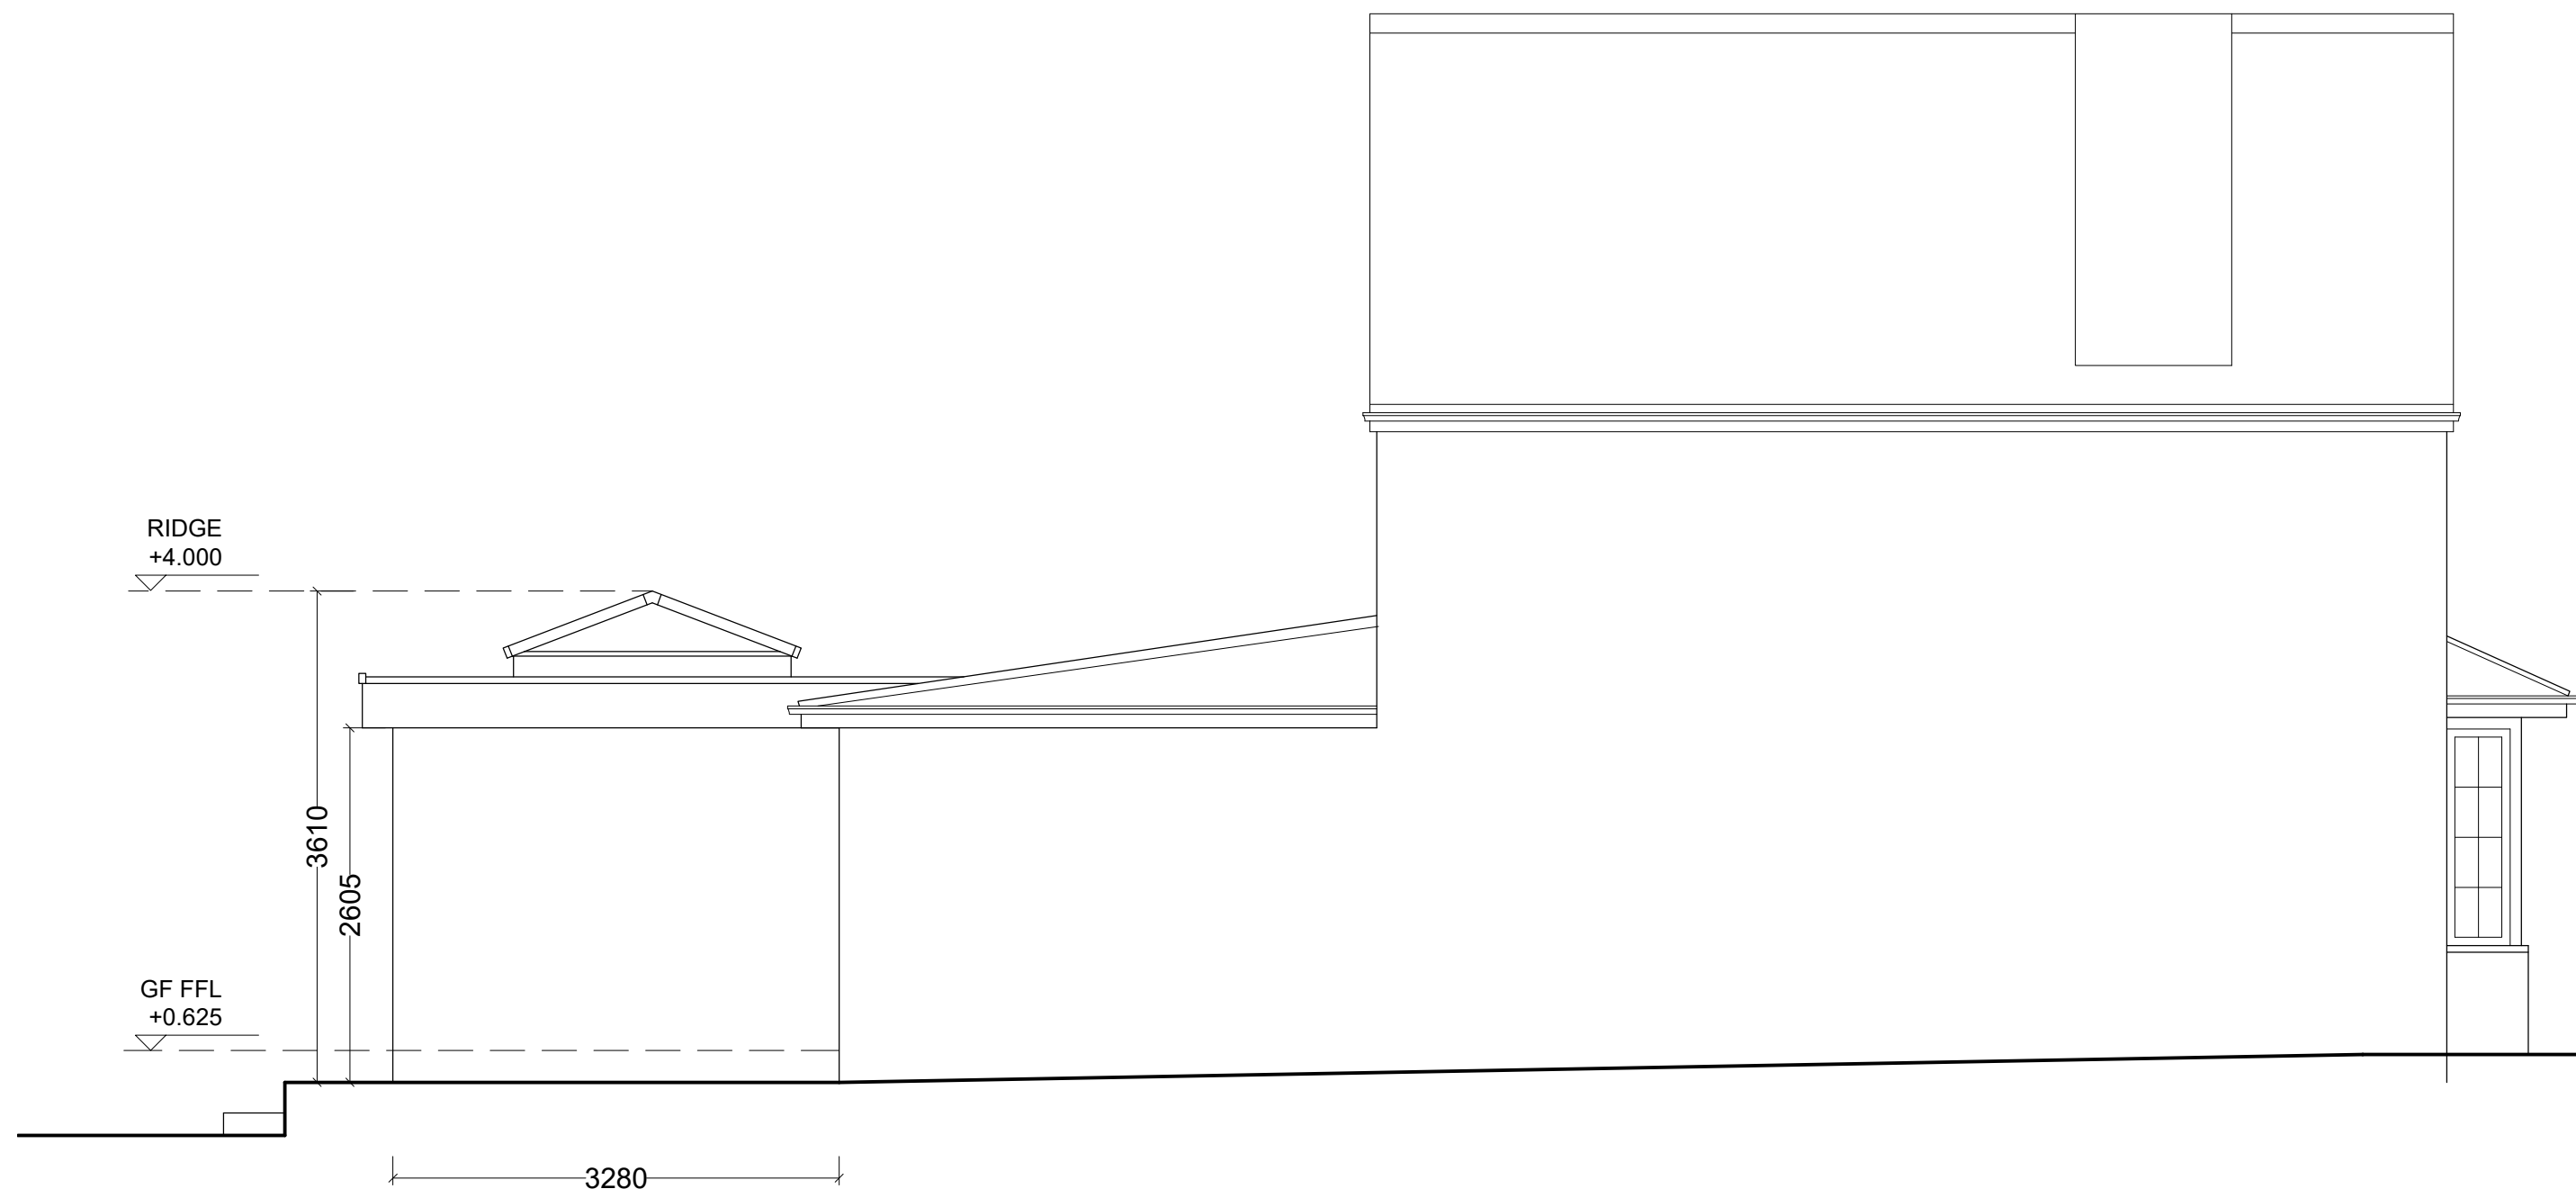

EAST ELEVATION

notes:

revisions:

revisions:

Mr. A. Cockburn
Conservatory
77 Silvester Road, Waterlooville

drawing information title **Proposed Elevations**

status : Planning
date : October 19
scale : 1:50 @ A1 / 1:100 @ A3
drawn : AT
checked : JS



PWP Architects Ltd 61 South Street, Havant, Hampshire PO9 1BZ
t: 02392 462494 f: 02392 481152
e: design@pwp-architects.com
w: www.pwp-architects.com

job: **5641** dwg: **1301** rev: **/**

100mm @A1 50mm @A3

NOTE: The contractor is responsible for checking all site dimensions and levels. These should be checked prior to the ordering of any components and before the commencement of the works. All discrepancies should be brought to the attention of the Contract Administrator.