




PROPOSED ELEVATIONS
SCALE 1:100

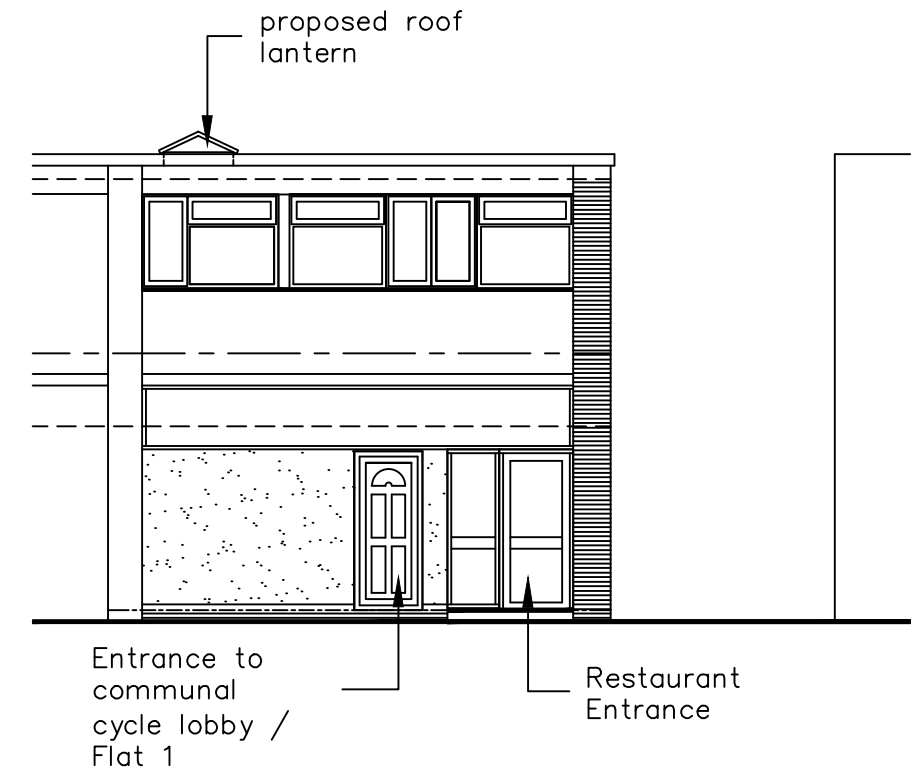


North West Elevation

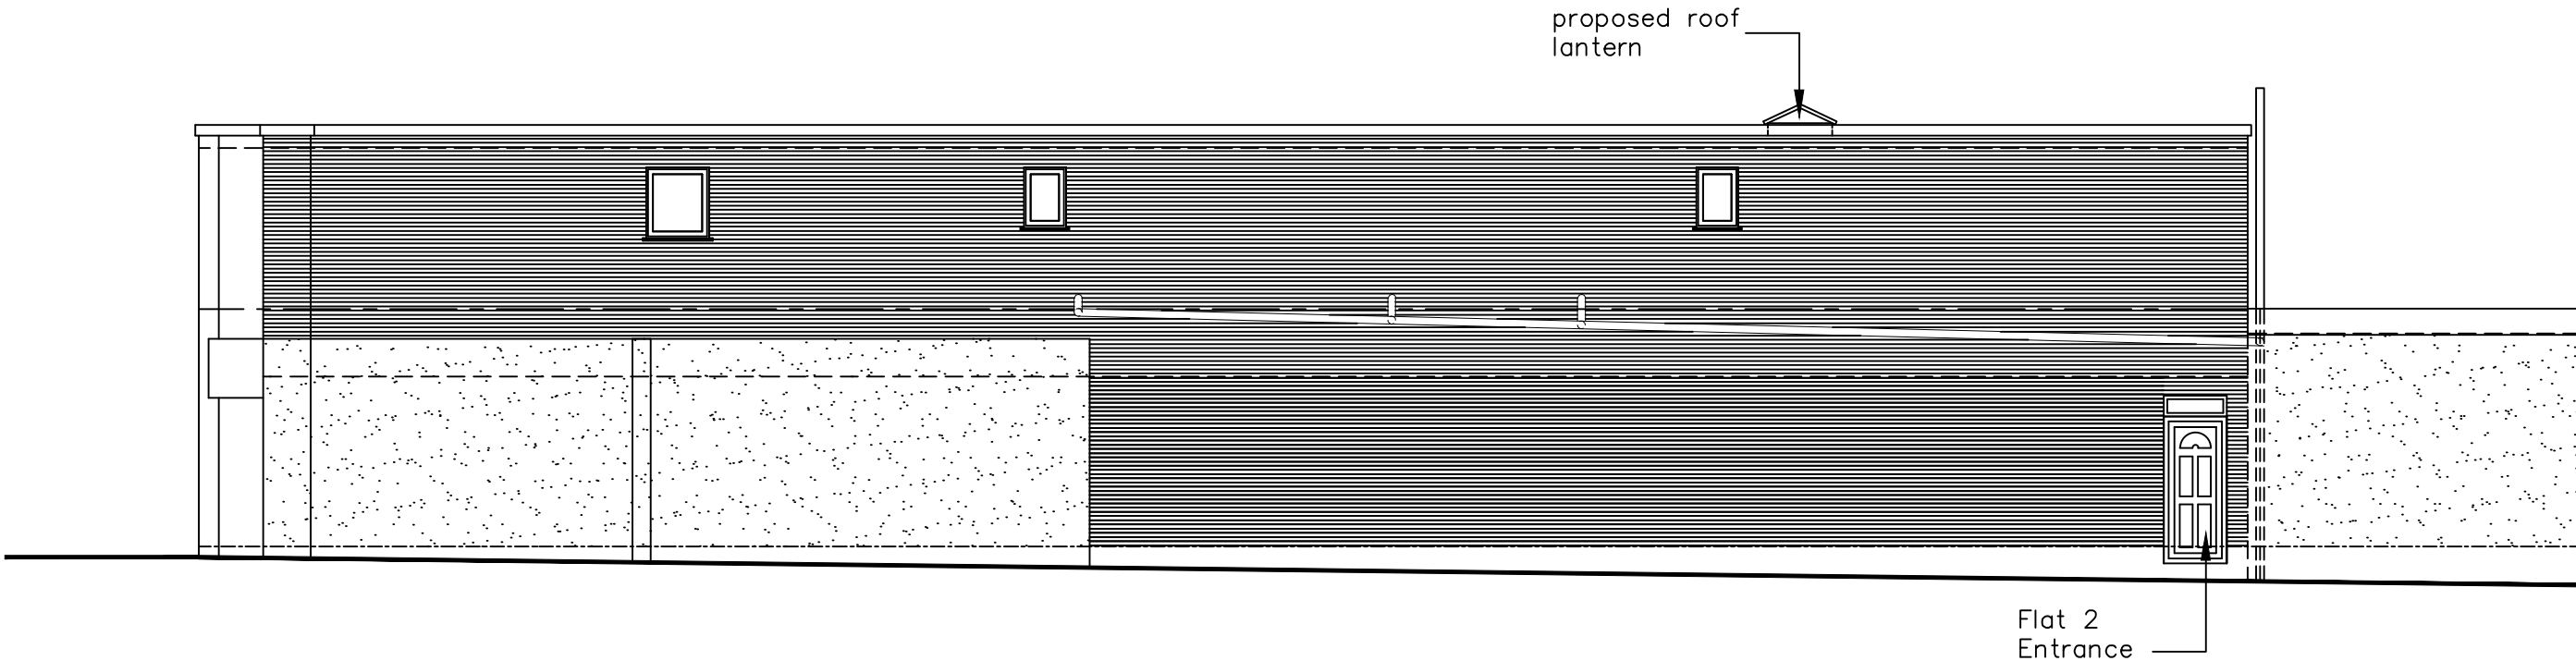

South West Elevation

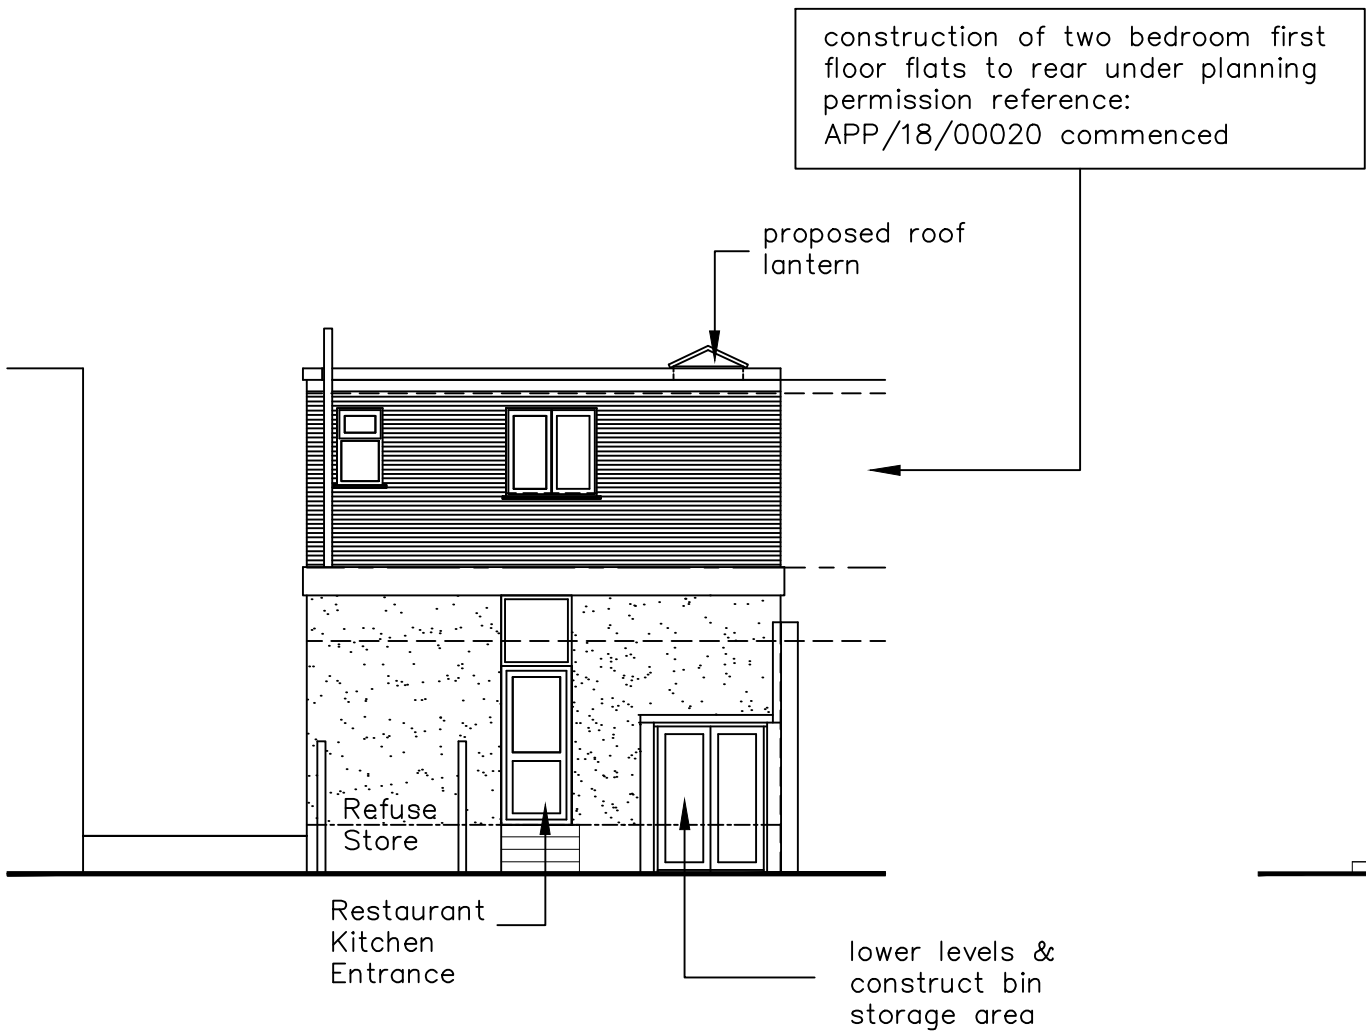

South East Elevation

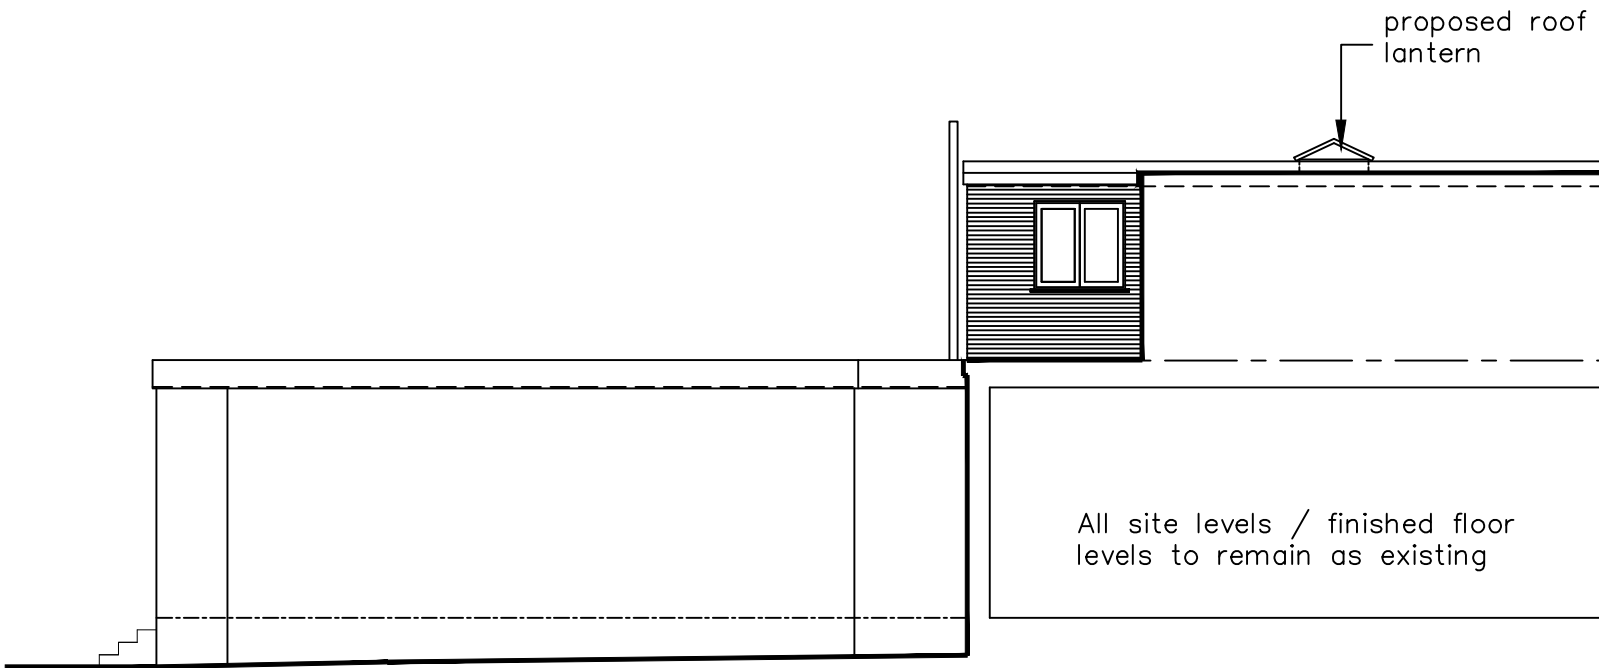

North East Elevation / Site Section

NOTES: The design and construction of this project shall be in accordance with the current Building Regulations & NHBC Standards. These notes & drawings have been prepared solely for the purpose of Planning & Building Regulation approval. Do not scale from this drawing unless for Planning purposes. All dimensions to be checked on-site and any alterations to be approved by the Architect and/or client prior to any work commencing. Ordinance Survey Licence No: 100047591 This drawing to be copyright and to be read in conjunction with all other drawings	Ammendments: Rev A : General amendments – 25/09/19 Rev B : Amended notes – 31/10/19	Key:	Client Name & Address: Mr C Fan 258A London Road Waterlooville PO7 7HG	Project Address: 258A London Road Waterlooville PO7 7HG	Drawing Details: PLANNING DRAWING Proposed Elevations / Site Section <table><tr><td>Project No:</td><td>Drawing No:</td><td>Rev No:</td></tr><tr><td>918</td><td>3</td><td>B</td></tr><tr><td>Scale:</td><td>Drawn:</td><td>Date:</td></tr><tr><td>1:100 @ A2</td><td>BWH</td><td>28/08/19</td></tr></table>	Project No:	Drawing No:	Rev No:	918	3	B	Scale:	Drawn:	Date:	1:100 @ A2	BWH	28/08/19	 B H ARCHITECTURE Ltd Heath Cottage Newlands Lane Purbrook Waterlooville Hants PO7 5SQ Tel: 023 9223 2322 Mob: 07747 771808 E-mail:bernard@bernardharding.com
Project No:	Drawing No:	Rev No:																
918	3	B																
Scale:	Drawn:	Date:																
1:100 @ A2	BWH	28/08/19																