


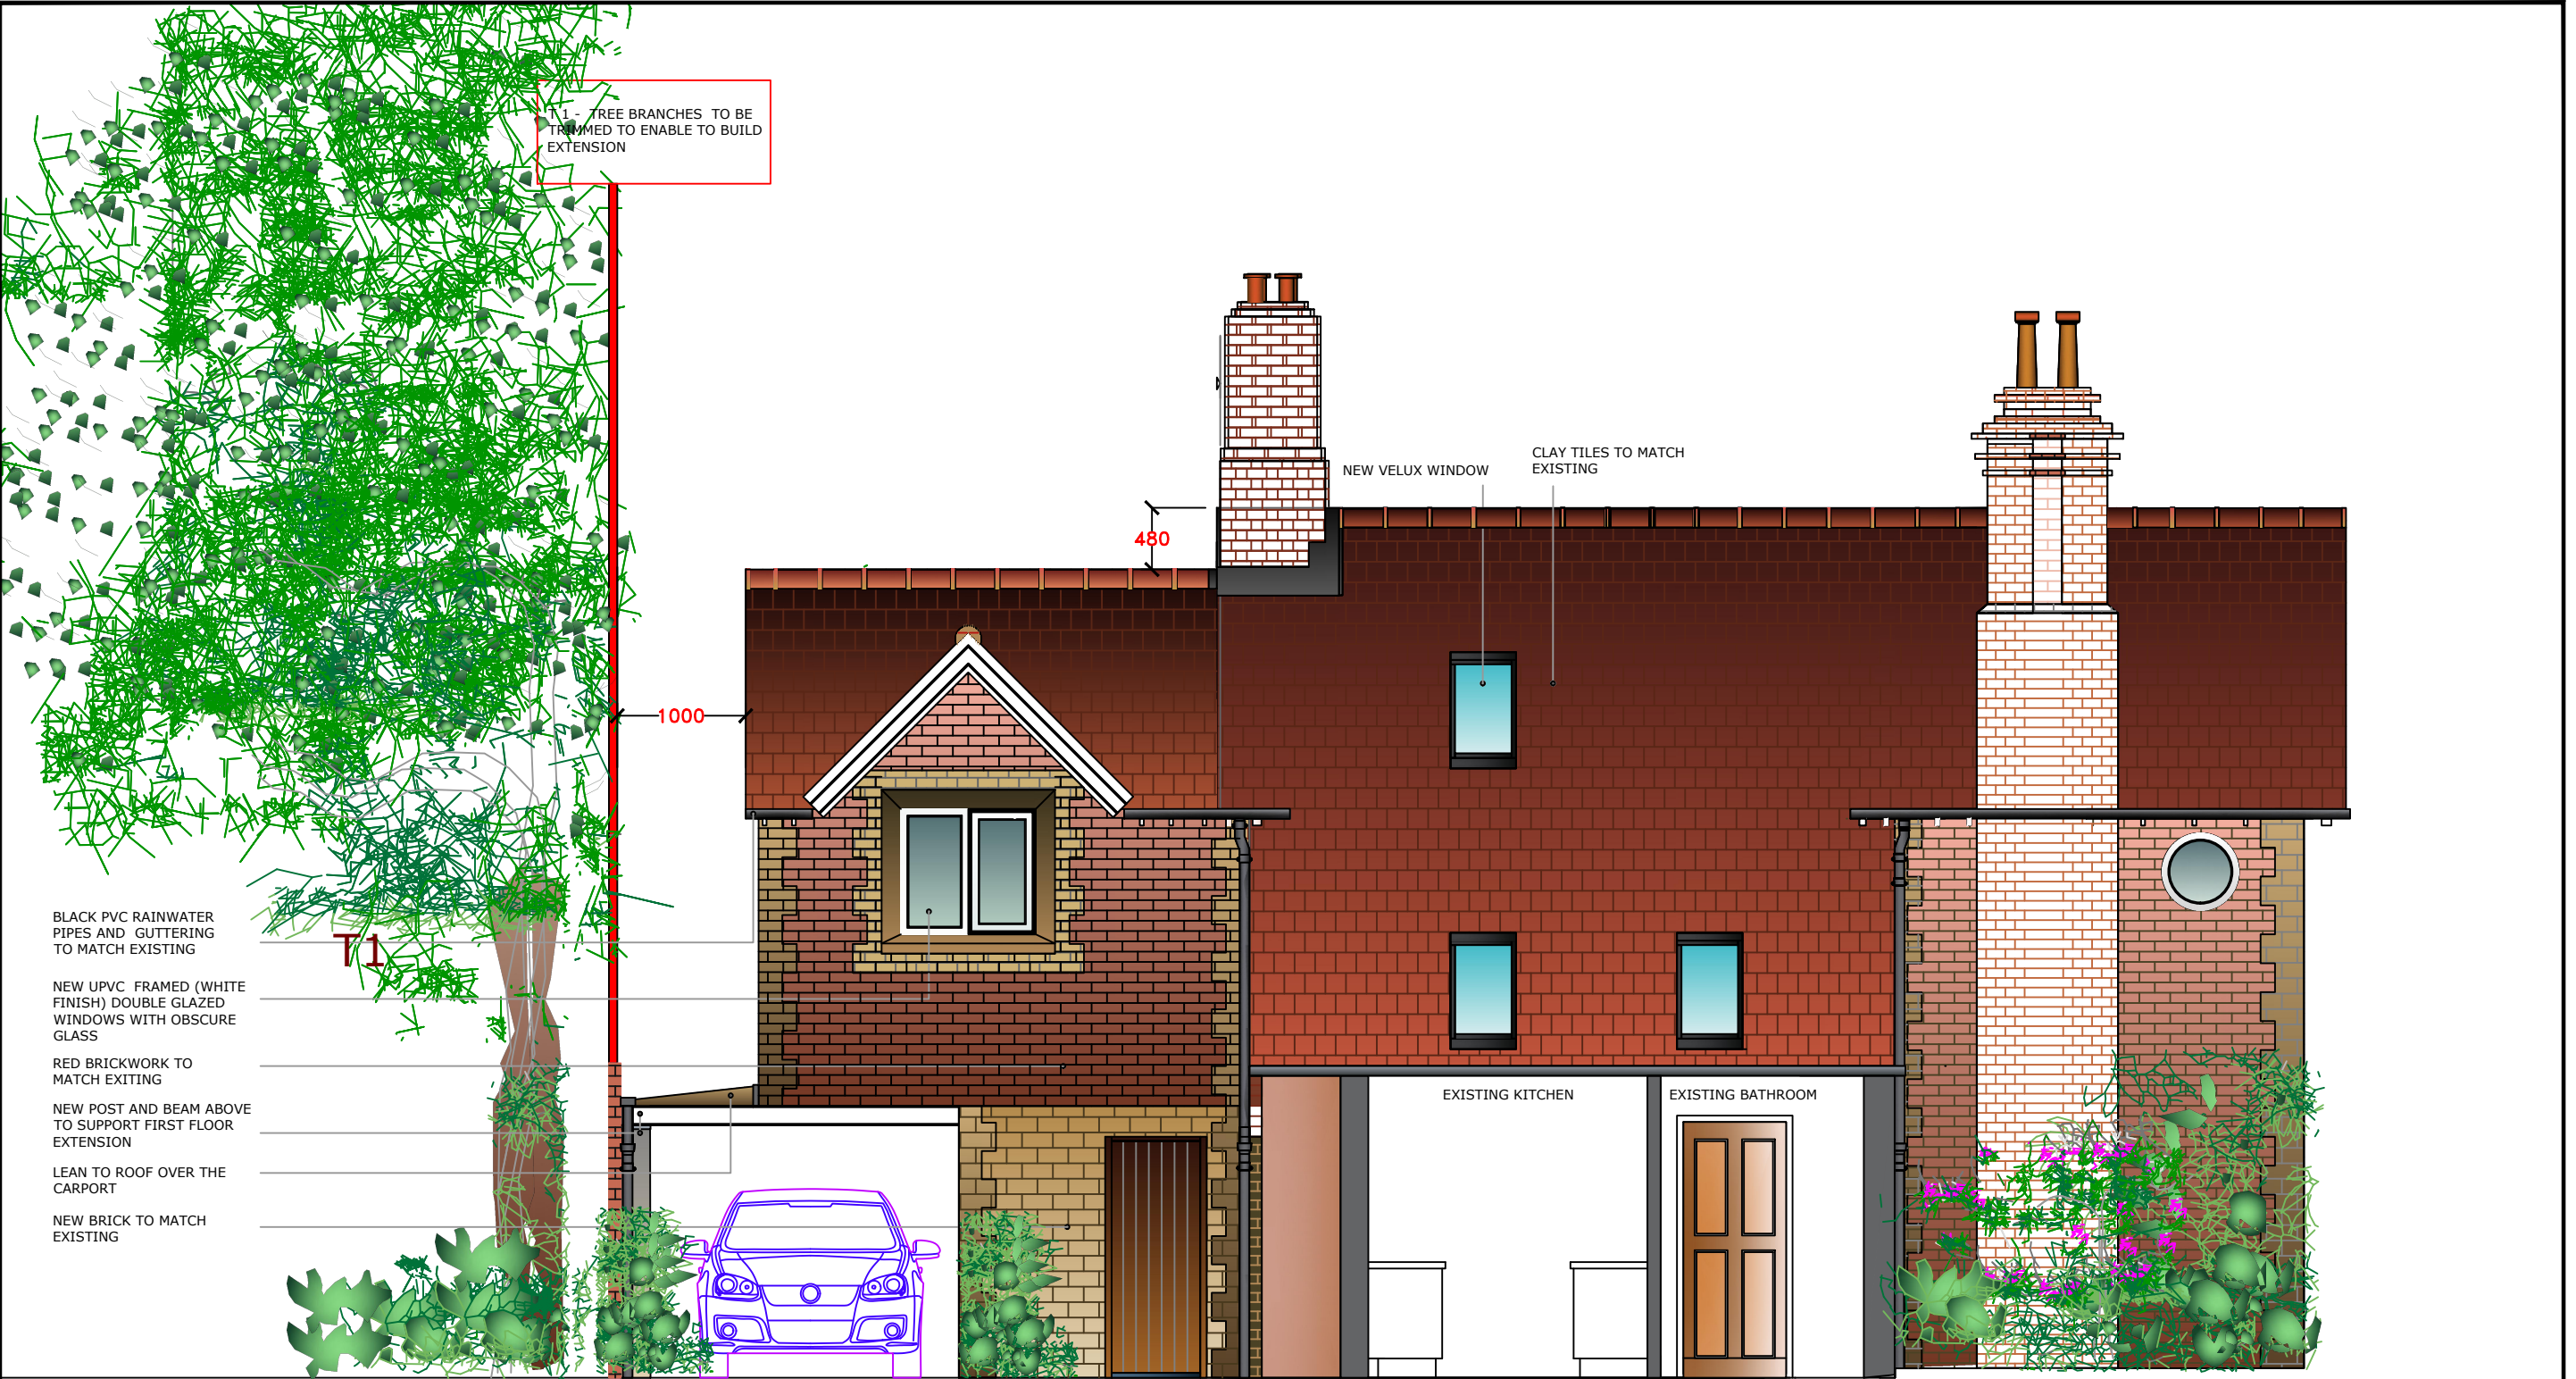

PROPOSED REAR ELEVATION

Rev:	Description:	Date:	Architect:	Project Name:	Extension to 18 Church Path, Emsworth			
A	Submitted for planning consent	14.07.'19	Pavla Heath Chartered Architect 16 Bell Lane, Fetcham, Surrey KT22 9NF Tel: 07866813769 Email: pavlaheath@hotmail.com	Drawing Title:	Proposed Rear Elevation			
B	Revised to address planners comments	21.10.'19		Purpose of Issue:	Planning		DRG No.	18CP/P/04
				Drawing Scale:	1:50	Drawn Date:	May '19	
								REV. B