


Render to all walls


Cladding to gables and dormer



9 Proposed Site Plan
Scale: 1:500

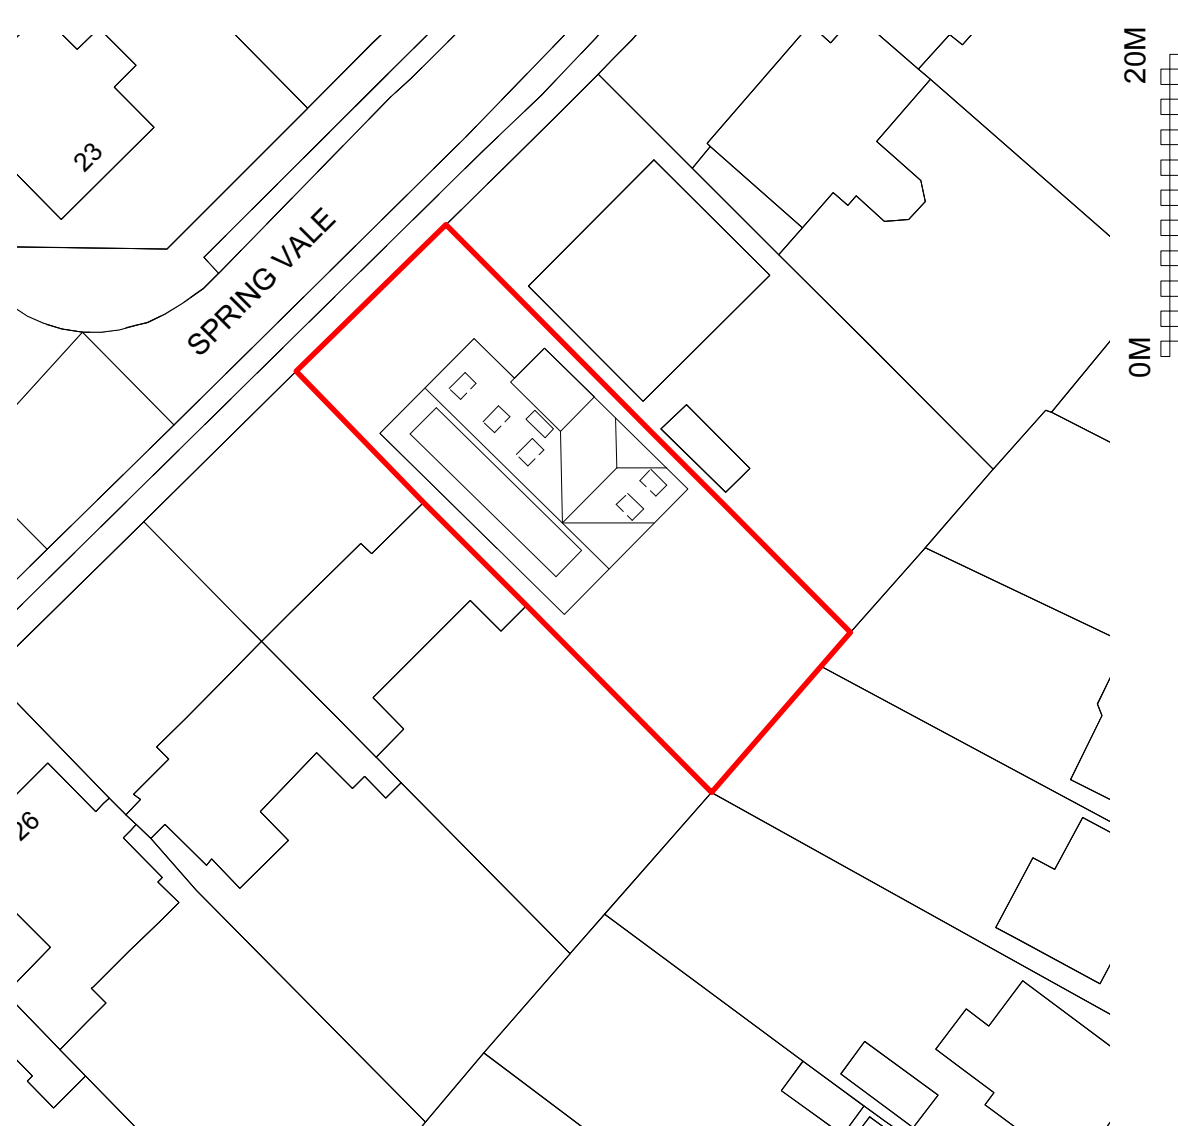

11 Location Plan
Scale: 1:1250

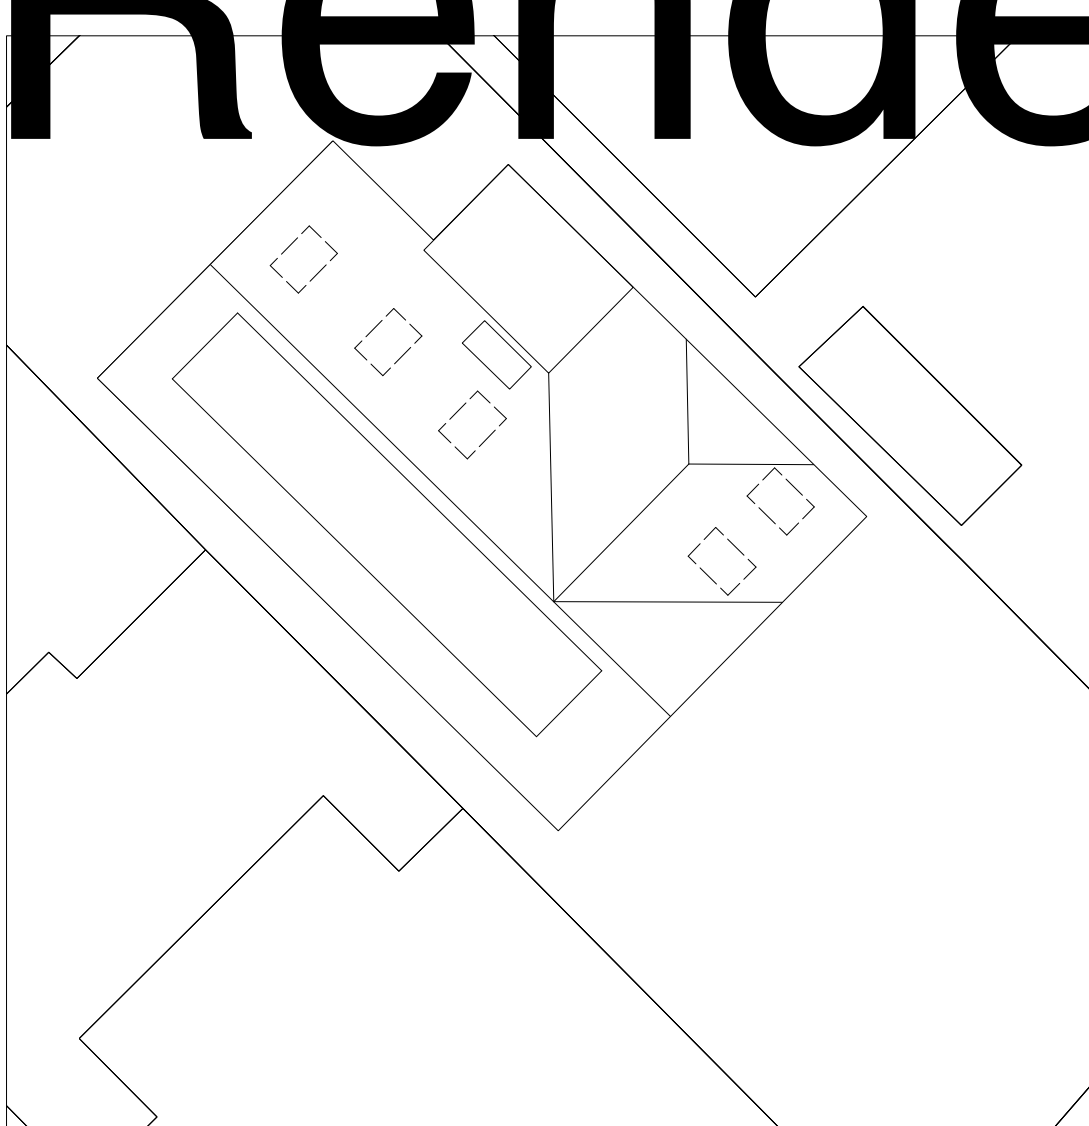


2 Proposed Roof Plan
Scale: 1:200




16 Proposed North-West Elevation
Scale: 1:100




13 Proposed North-East Elevation
Scale: 1:100

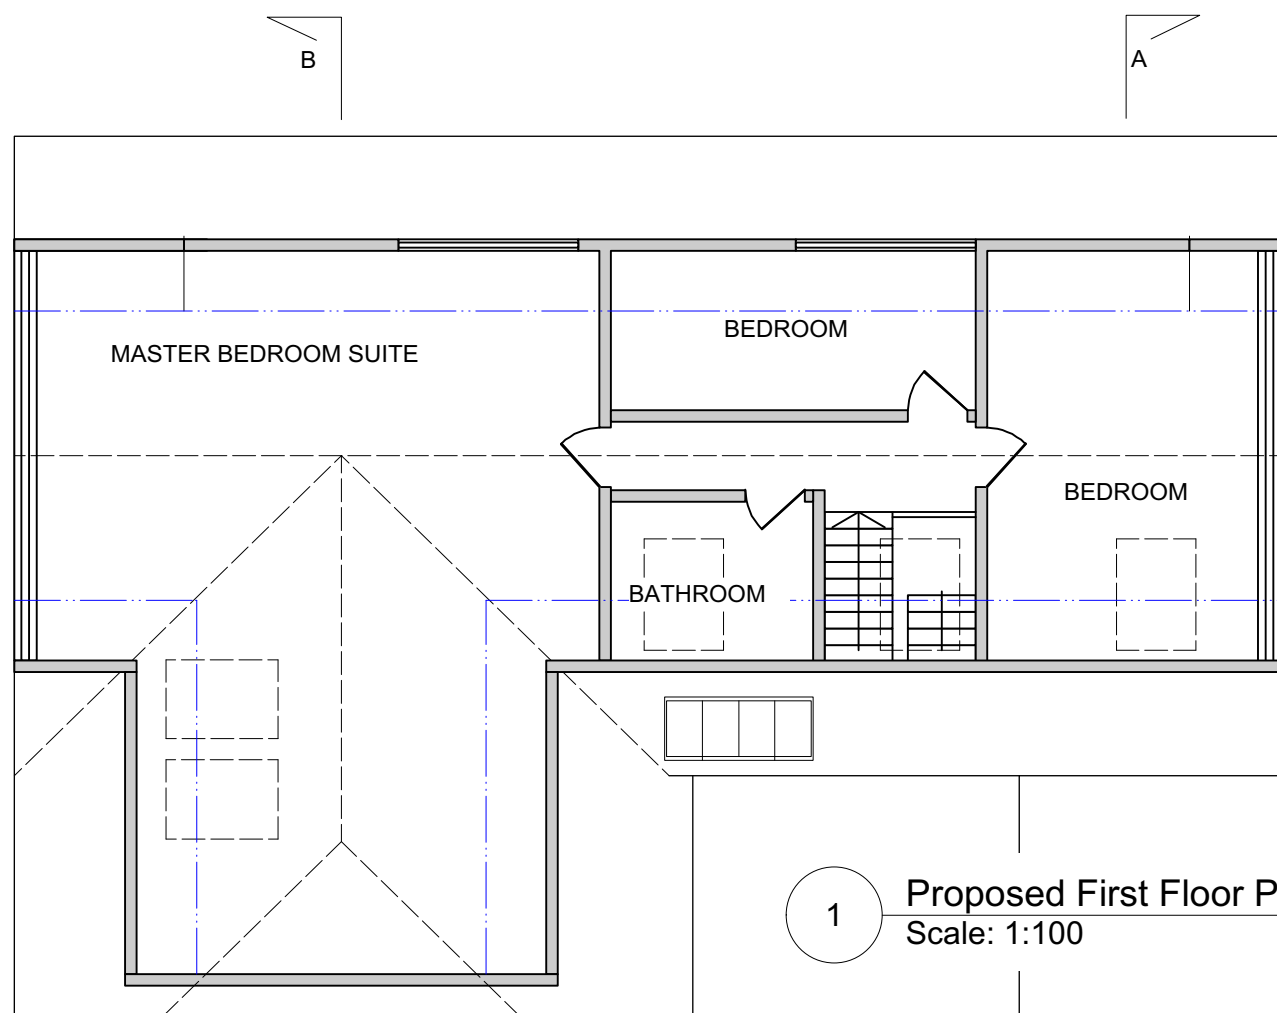


1 Proposed First Floor Plan
Scale: 1:100

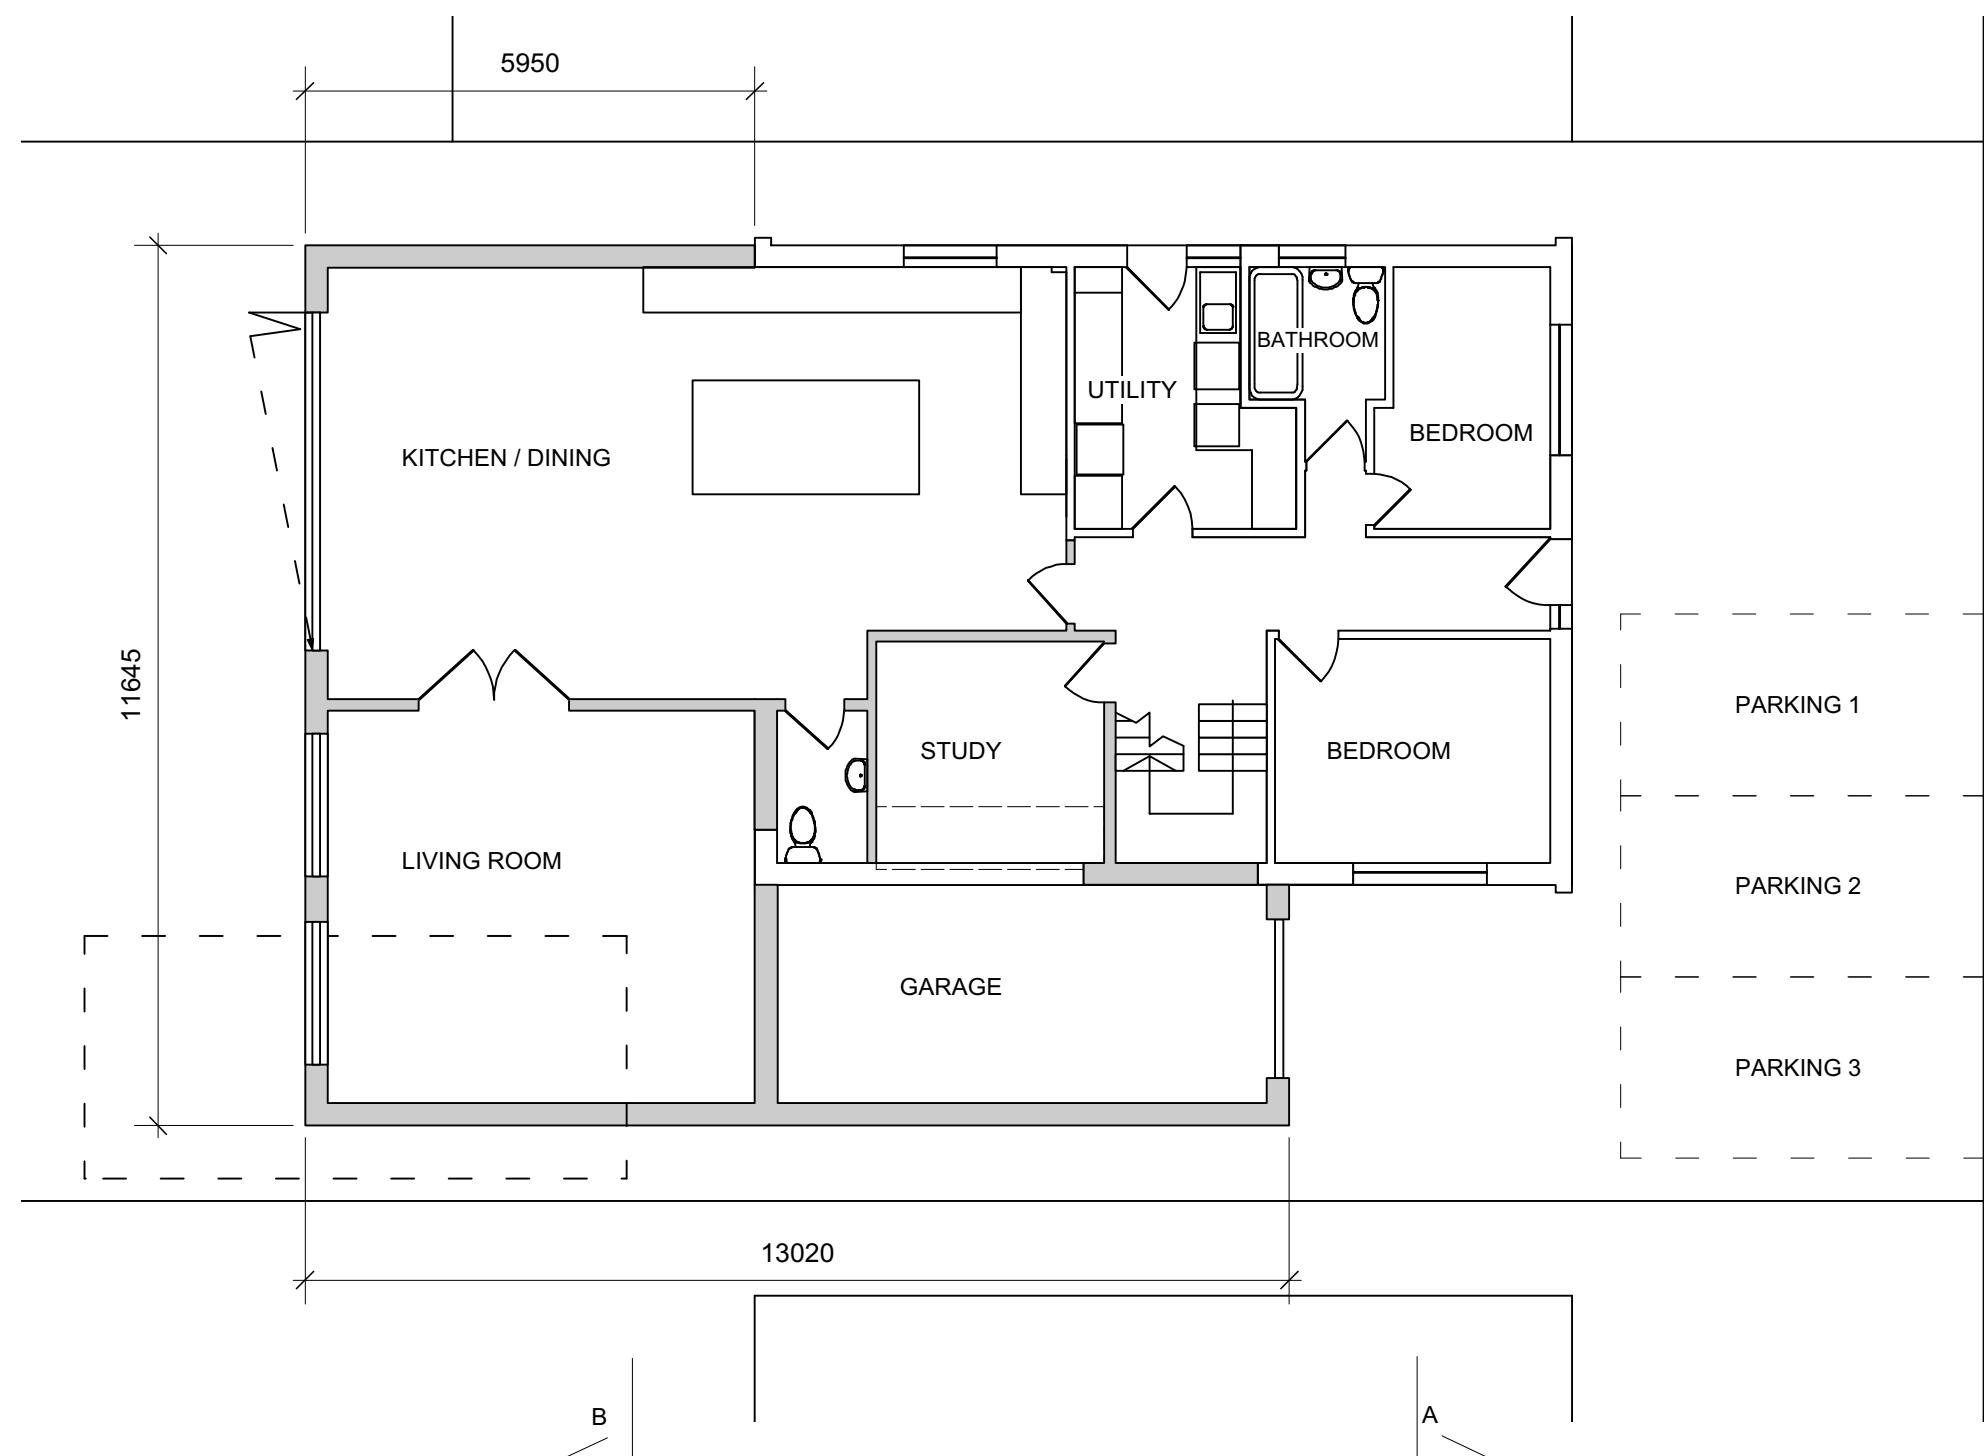


12 Proposed Ground Floor Plans
Scale: 1:100

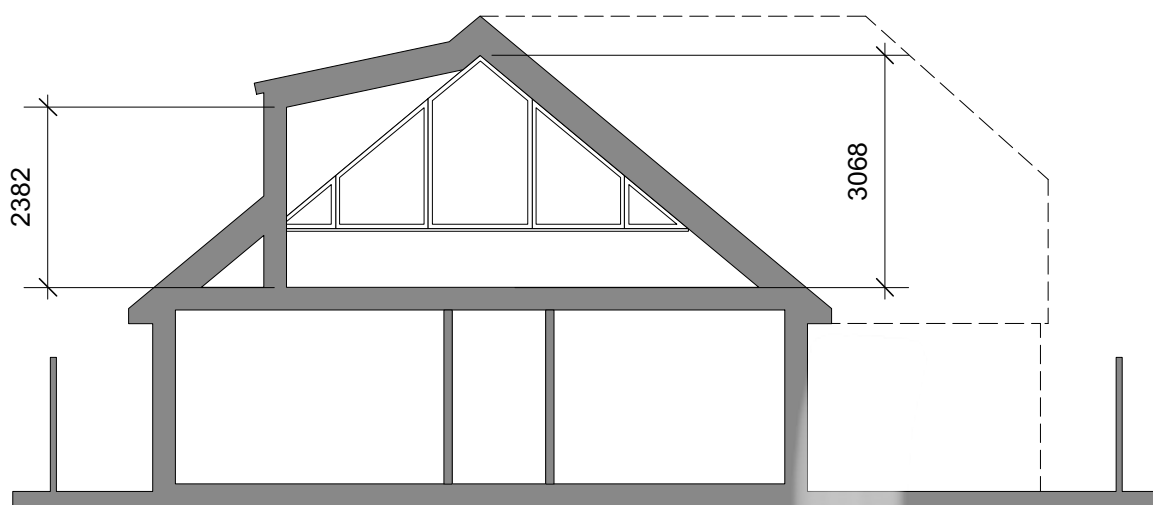


5 Section AA
Scale: 1:100

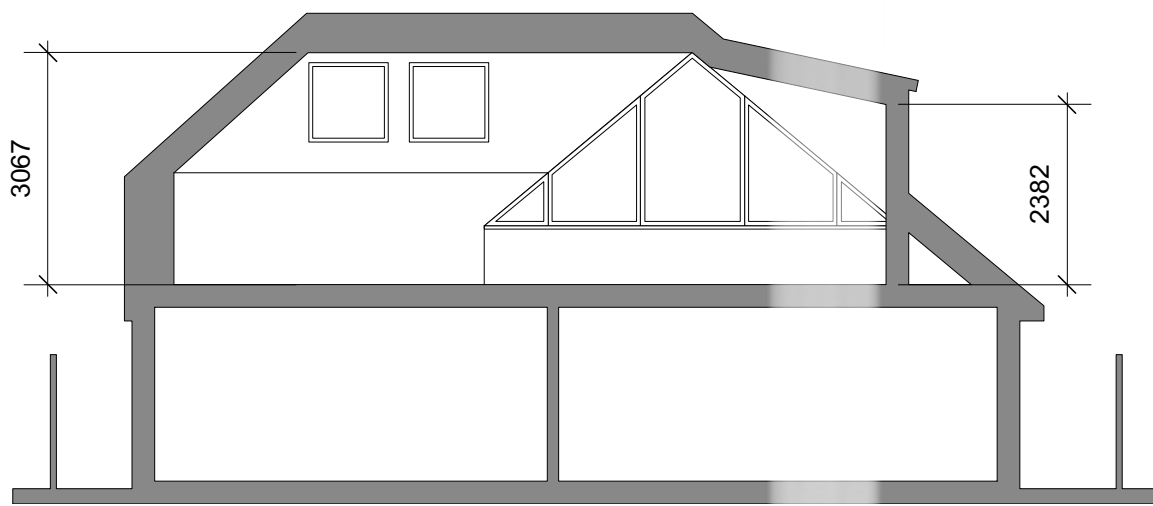

17 Section BB
Scale: 1:100

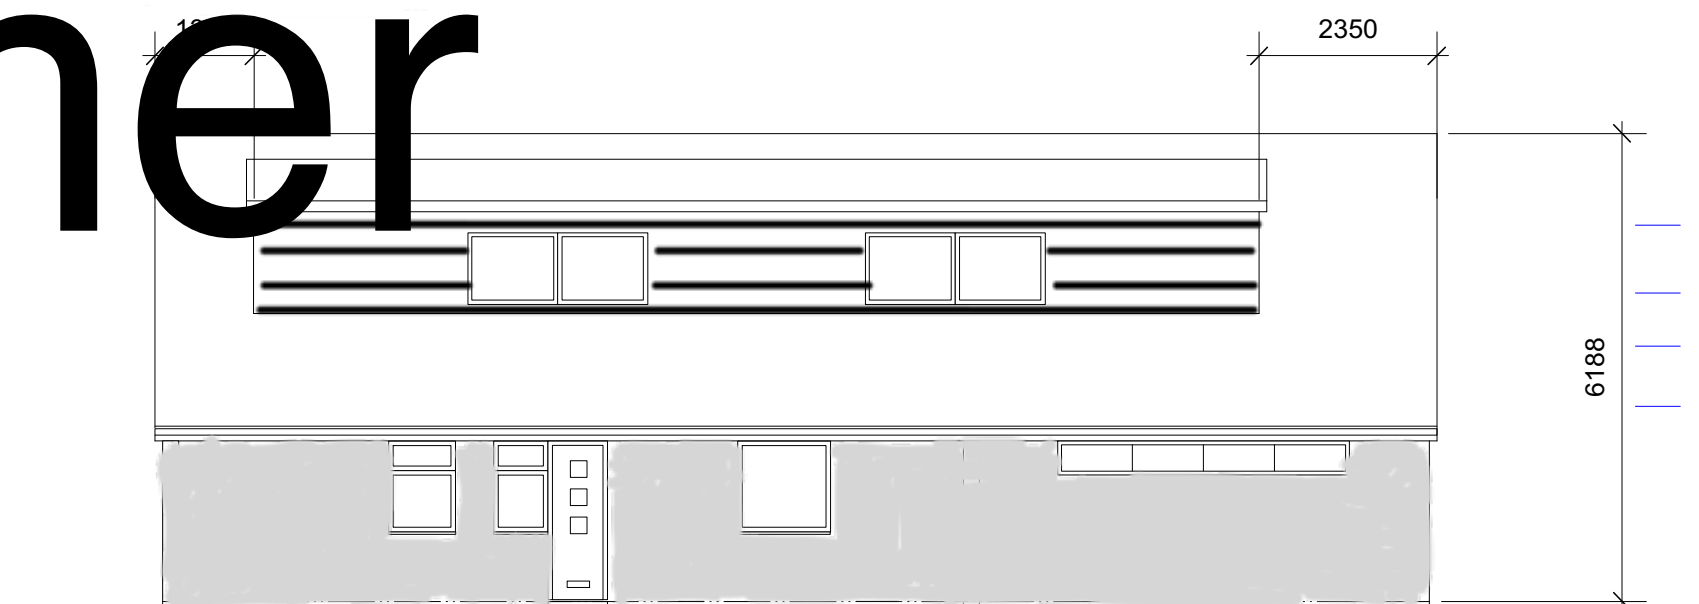

14 Proposed South-West Elevation
Scale: 1:100

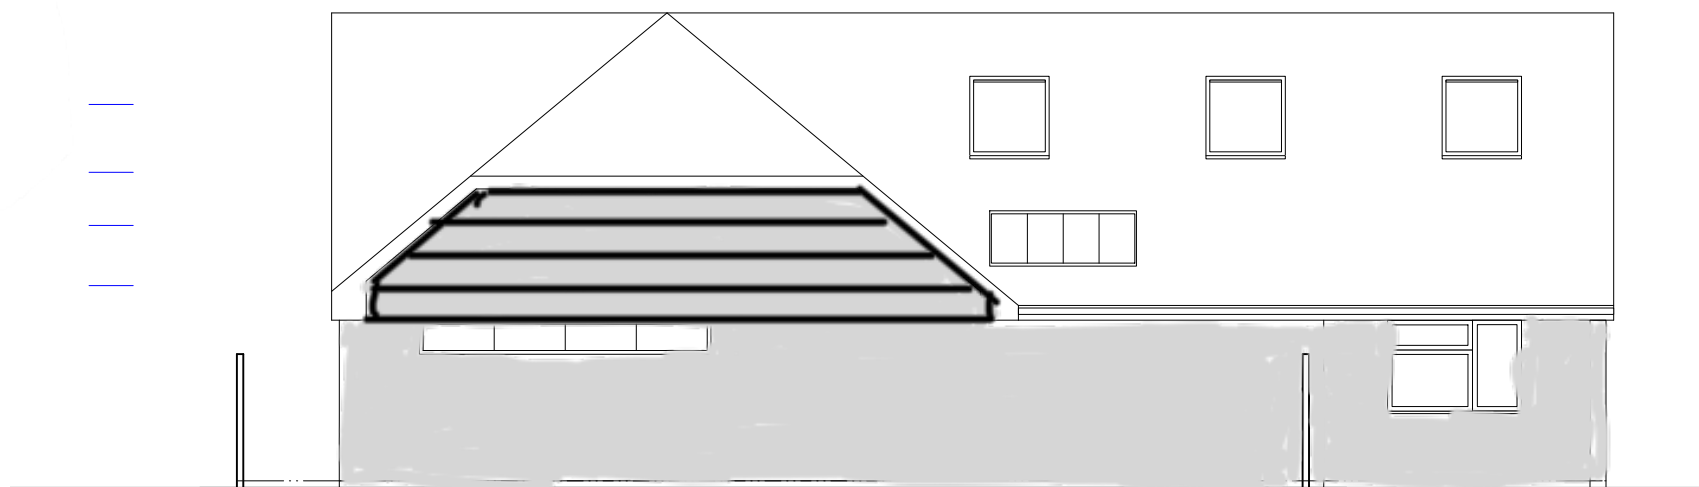

13 Proposed North-East Elevation
Scale: 1:100

DRAWING MAYBE SCALED FOR PLANNING DEPT PURPOSES ONLY. OTHERWISE DO NOT SCALE FROM DRAWING IF IN DOUBT CALL THE ARCHITECT.

MATERIALS AND WORKMANSHIP TO COMPLY WITH REGULATION 7 AND BS8800 AND MANUFACTURER'S INSTRUCTIONS AS APPROPRIATE. ALL EXTERNAL MATERIALS AND FINISHES TO BE PROVIDED WITH MANUFACTURER'S WARRANTY.

READ IN CONJUNCTION WITH STRUCTURAL ENGINEERS CALCULATIONS AND BUILDING REGULATIONS SPECIFICATION.

PLEASE CONTACT THE LOCAL PLANNING DEPARTMENT PRIOR TO COMMENCING WORK IF CLARITY IS REQUIRED REGARDING PLANNING PERMISSIONS AND CONDITIONS. IT IS THE PROPERTY OWNERS RESPONSIBILITY TO DISCHARGE PLANNING CONDITIONS.

ALL NEW ELECTRICAL WORK IS TO BE DESIGNED, INSTALLED, INSPECTED AND TESTED IN ACCORDANCE WITH BS 7671:2001 OR AN EQUIVALENT STANDARD. THESE INSTALLATION WORKS ARE TO BE UNDERTAKEN BY A PERSON REGISTERED WITH AN ELECTRICAL SELF CERTIFICATION SCHEME, OR ALTERNATIVELY BY A SUITABLY QUALIFIED PERSON, WITH A CERTIFICATE OF COMPLIANCE PRODUCED BY THAT PERSON TO BUILDING CONTROL UPON COMPLETION OF THE WORKS.


PARTY WALL AGREEMENTS MAYBE BE REQUIRED BEFORE WORK COMMENCES. THE PROPERTY OWNER IS RESPONSIBLE FOR ALL PARTY WALL MATTERS.

IF EXTENSION WITHIN 3 METRES OF SEWER AN AGREEMENT WITH SOUTHERN WATER MUST BE IN PLACE PRIOR TO WORKS STARTING. PROPERTY OWNER OR CONTRACTOR TO ARRANGE ACCORDINGLY.

DETERMINE LOCATION OF EXISTING BELOW GROUND DRAINAGE FOR CONNECTION OF NEW. EXISTING TO BE TESTED, REPAIRED/REPLACED AS NECESSARY AND PROTECTED.

INSTALL LEAD FLASHINGS AND CONTINUOUS CAVITY TRAY WHEN NEW WORKS ABUT WITH EXISTING.

ADVISE BUILDING CONTROL 48 HOURS PRIOR TO STARTING WORK.

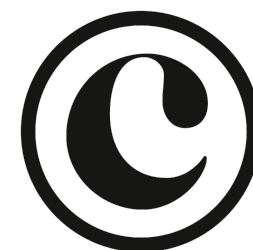

A		11/11/19	Planning Application
ISSUE	DATE	REVISION	
PROJECT			Extensions at 32 Springvale Waterloooville
CLIENT			Mr & Mrs Fitzgerald
DWG			Proposed - REVISED
			DATE #
			SCALE @ A1
			DRAWN
			CHECK
			REVISION
			A
PROJECT #			0450
DWG #			003
CARL Architect Ltd			
97B Waverley Road, Southsea, PO5 2PL			
T: 023 9343 0009			
W: www.carlarchitect.co.uk			
E: carl@carlarchitect.co.uk			