




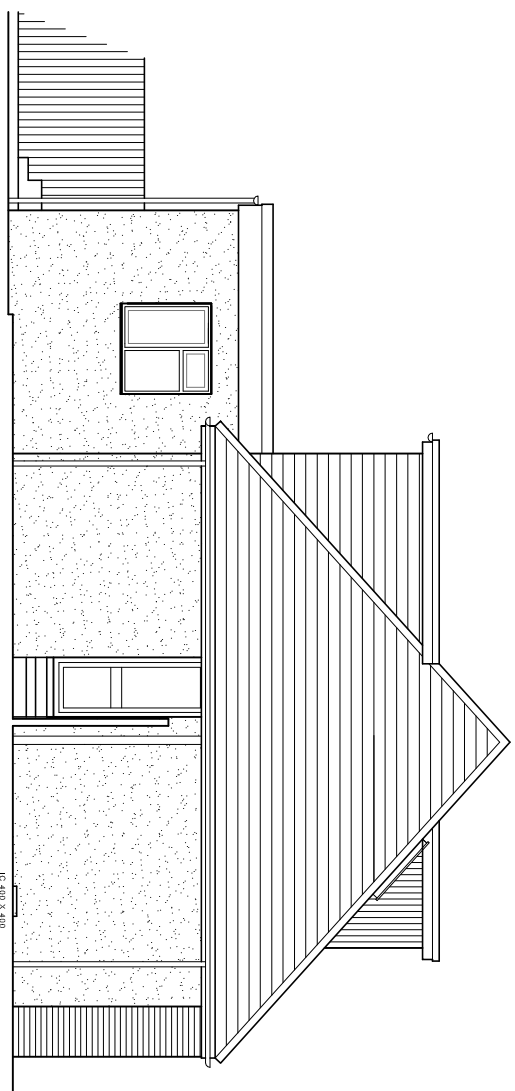

North (side) elevation

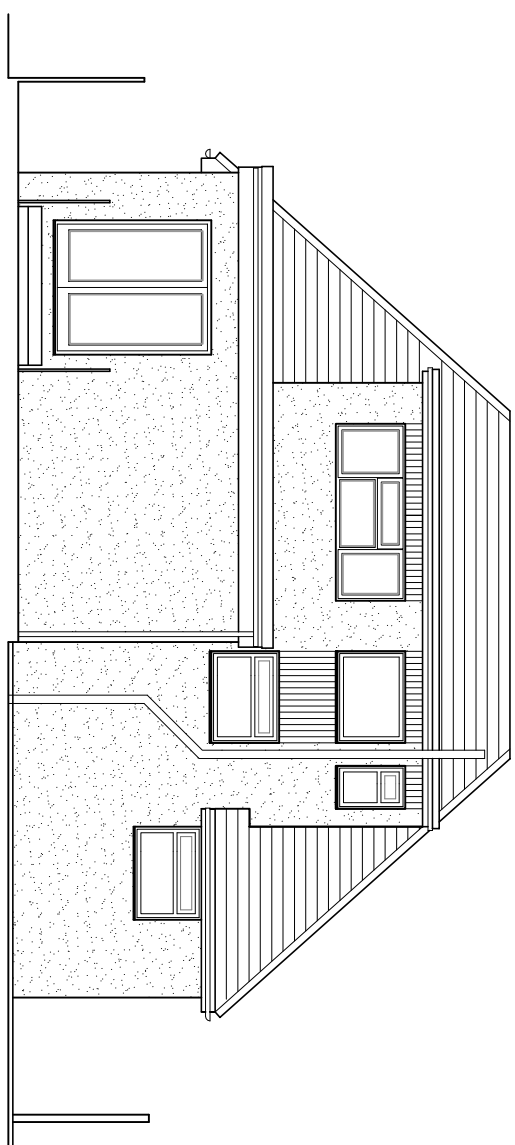

East (rear) elevation

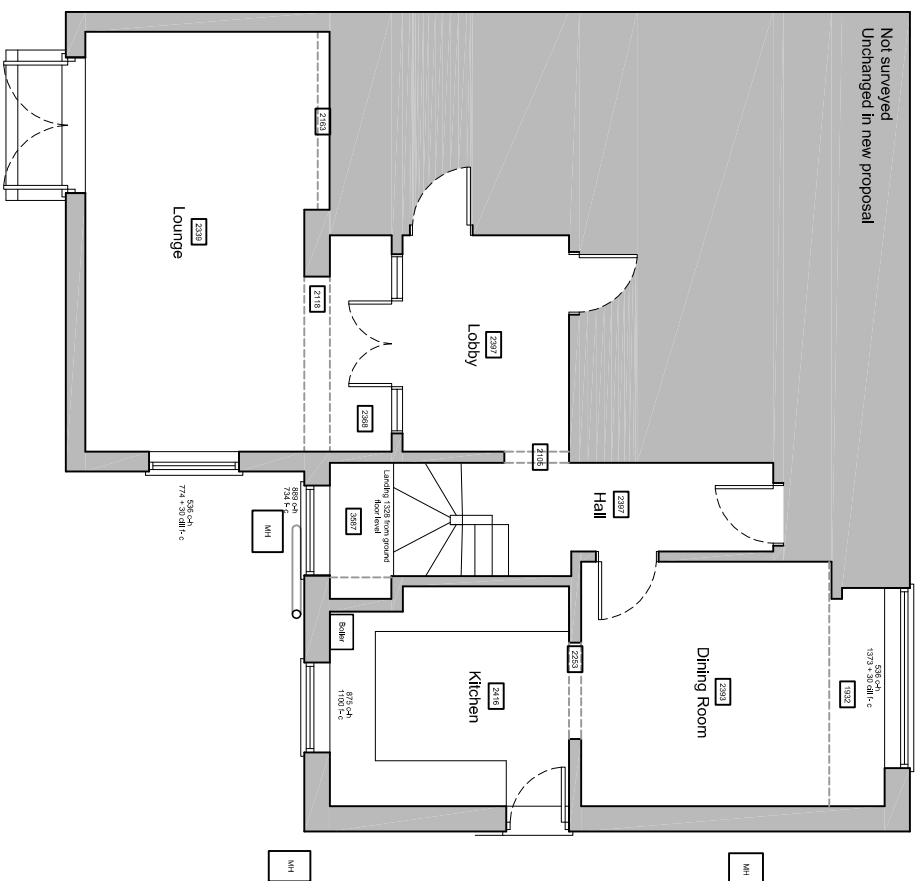


Existing ground floor plan
(first floor unchanged in proposed works)



Boundary fence

Boundary fence

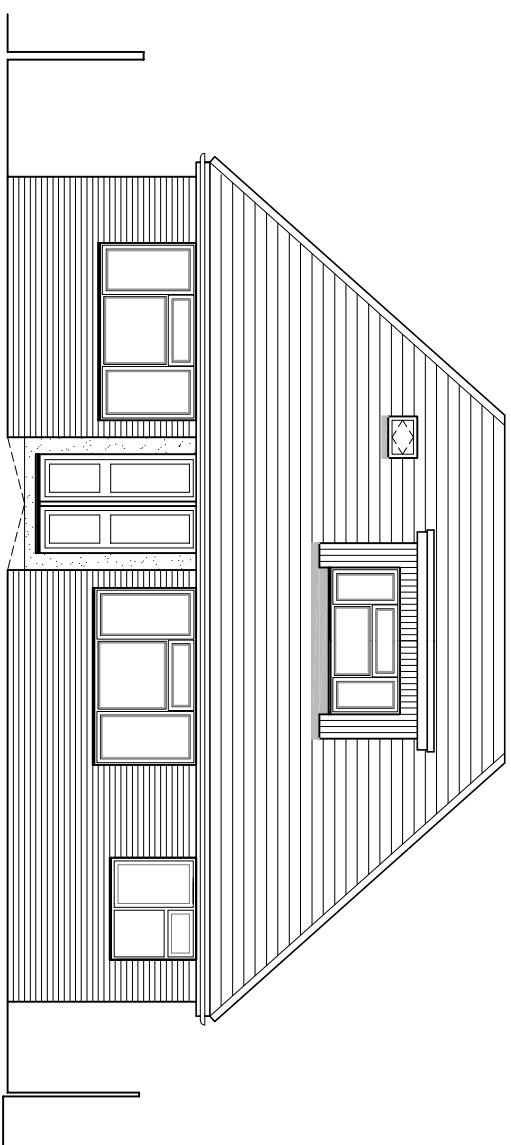

West (front) elevation

Existing floor plans & elevations scale 1:100

For MR & MRS PARKE	Title EXISTING PLANS & ELEVATIONS	Office Tel: 01243 933732								
Project PROPOSED SINGLE STOREY SIDE /REAR EXTENSION AT 10 BLACKTHORN ROAD, HAYLING ISLAND, PO11 9NY	<table><tr><td>Date MARCH 2020</td><td>Drawn J.B</td><td>Scale 1:100 @ A3</td><td>Checked -</td></tr><tr><td>Job Number PL 388.20</td><td>Drawing Number -01</td><td colspan="2">Revision</td></tr></table>	Date MARCH 2020	Drawn J.B	Scale 1:100 @ A3	Checked -	Job Number PL 388.20	Drawing Number -01	Revision		Email: admin@jb-architecturedesign.com Web: www.jb-architecturedesign.com
Date MARCH 2020	Drawn J.B	Scale 1:100 @ A3	Checked -							
Job Number PL 388.20	Drawing Number -01	Revision								
		 JB ARCHITECTURE								

