




REFER TO SEPARATE SCHEDULE FOR
DETAILS OF EXTERNAL MATERIALS
& FINISHES

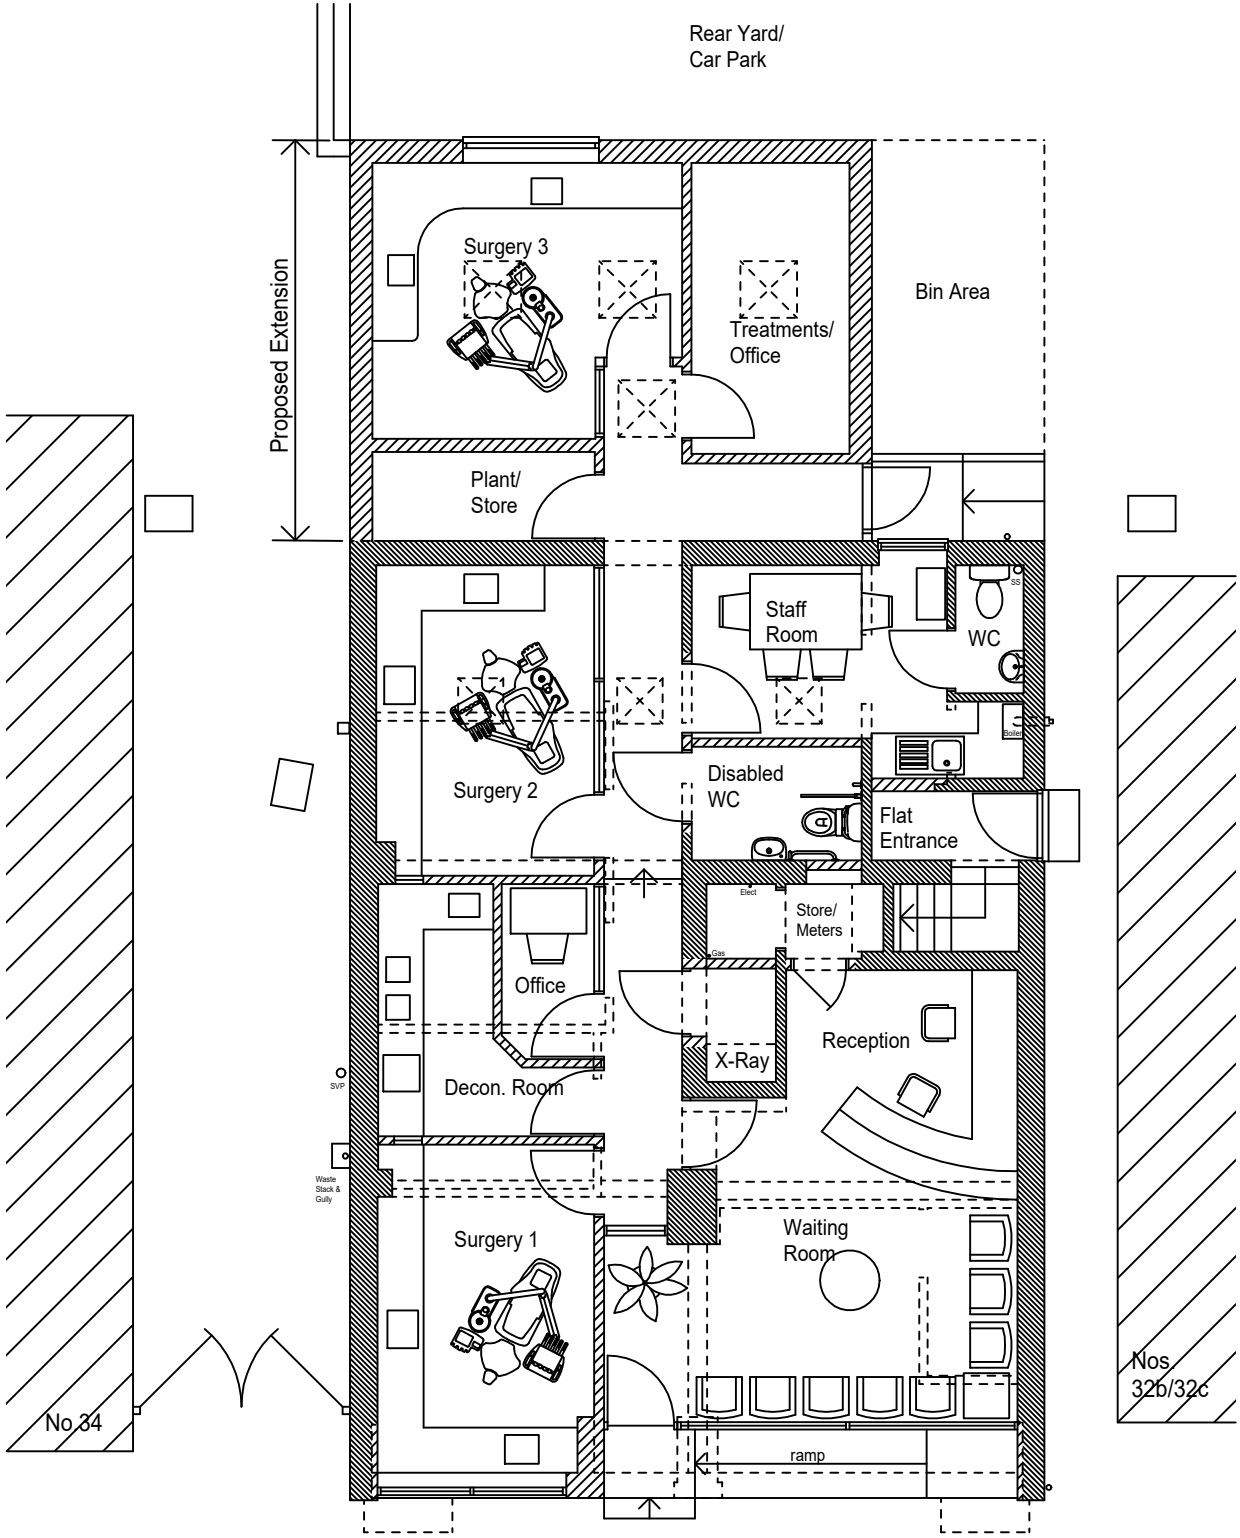

Proposed Ground Floor Plan 1:100

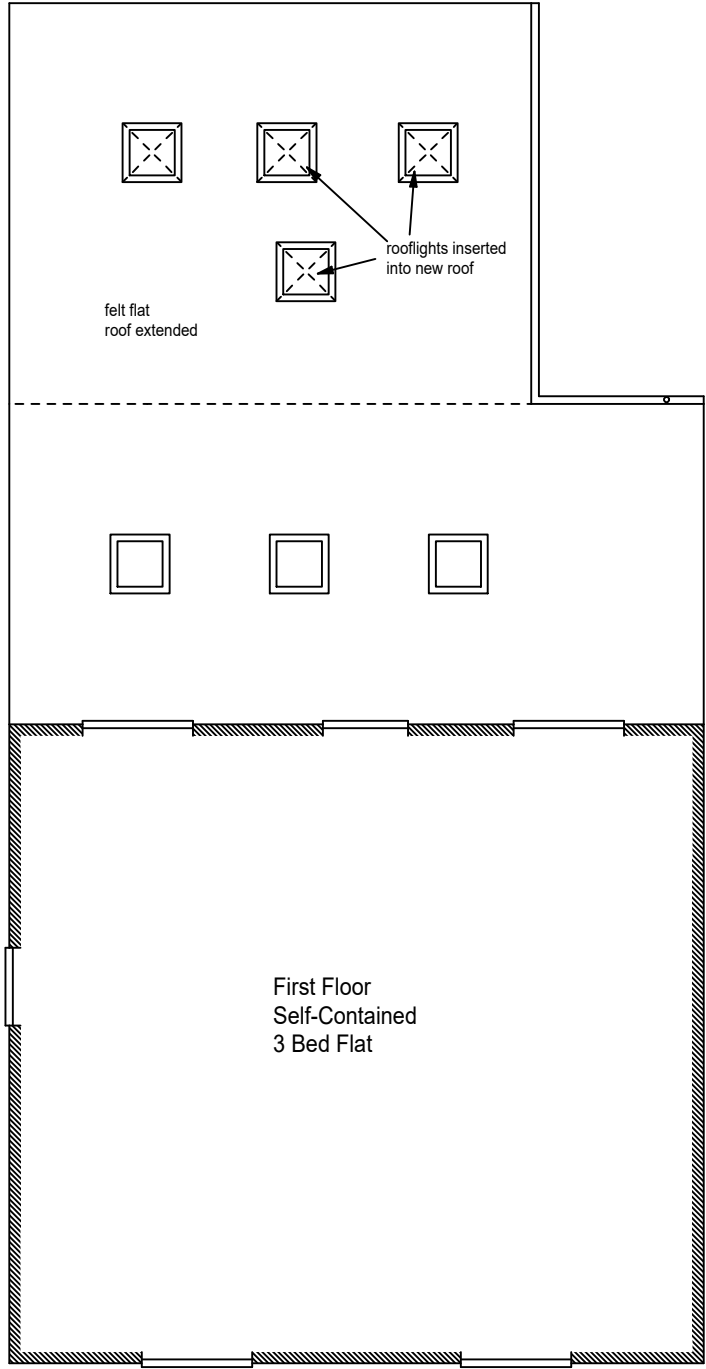

Proposed First Floor Plan (Outline)

 

This drawing is the copyright of the Architect and must not be reproduced without permission, except by the Local Planning Authority for planning purposes.

Figured dimensions to be taken in preference to scaled.
Dimensions to be checked on site before work commences.
No deviation from this drawing will be permitted without the prior written consent of the Architect.
Ground floor slabs, foundations, structure, etc., and all work below ground is shown provisionally and inspection of ground conditions is essential prior to work commencing.
Reassessment is essential when the ground conditions are apparent and redesign may be necessary in the light of soil conditions found.
The responsibility for establishing the soil and subsoil conditions rests with the Contractor.

drawing
PROPOSED GROUND FLOOR PLAN
& OUTLINE FIRST FLOOR PLAN
WITH ENLARGED EXTENSION

project
CONVERSION TO DENTAL SURGERY AT
FORMER BEAUTY SALON, 32 STATION ROAD
HAYLING ISLAND, HAMPSHIRE PO11 0EG

revisions				date
drawing no.	rev.	date	scale(s)	sheet size
21701/114		DEC 2019	1:100	A3
client T & S DICKINSON				
project CONVERSION TO DENTAL SURGERY AT FORMER BEAUTY SALON, 32 STATION ROAD HAYLING ISLAND, HAMPSHIRE PO11 0EG				
Jeffrey Douglas Chartered Architect				
60a Sinab Lane Hayling Island Hampshire PO11 0HH Tel: (023) 9246 8889 E-mail: jdd@jeffreydouglas.co.uk				