




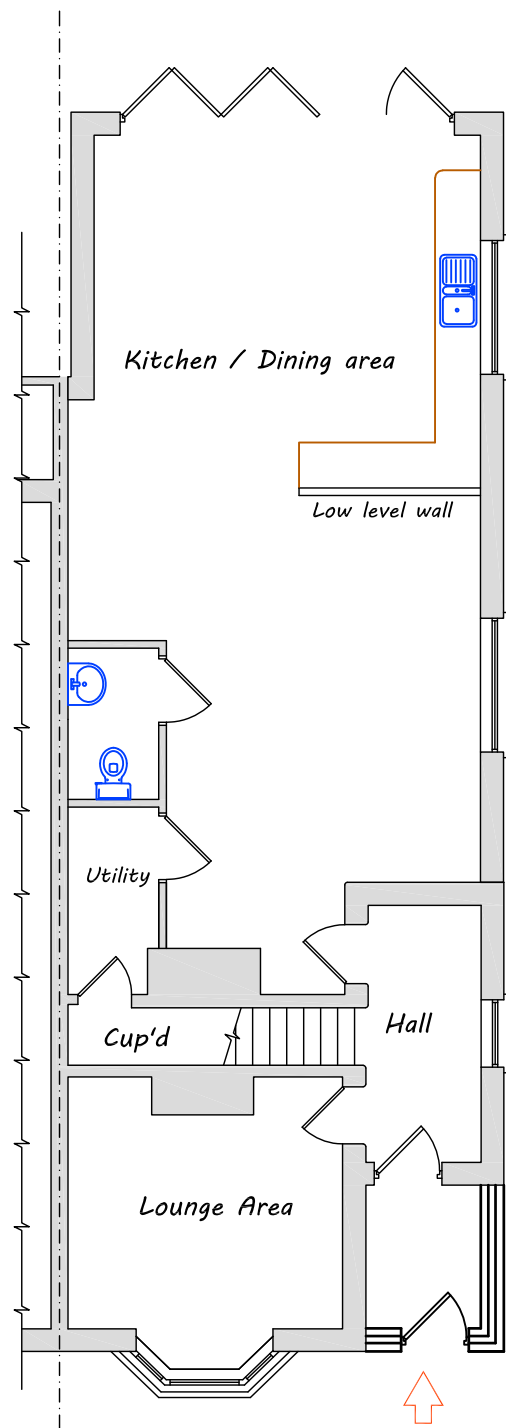


Ground Floor Plan

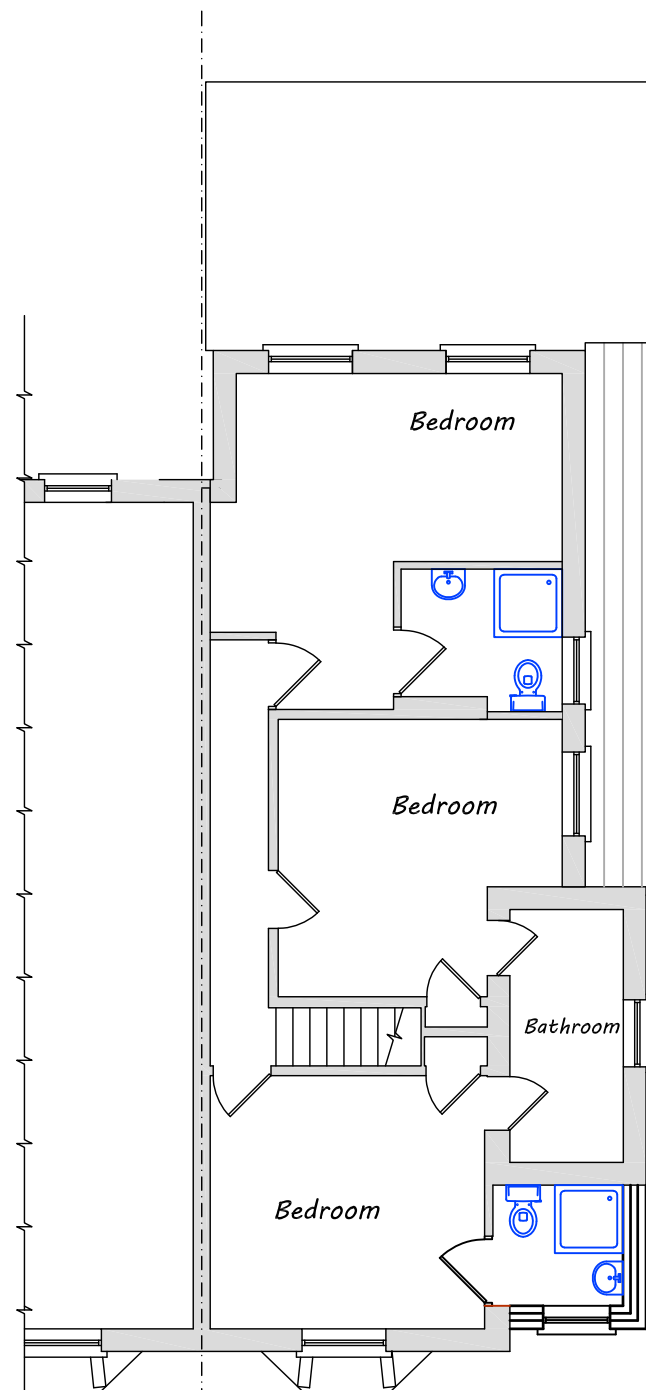

First Floor Plan

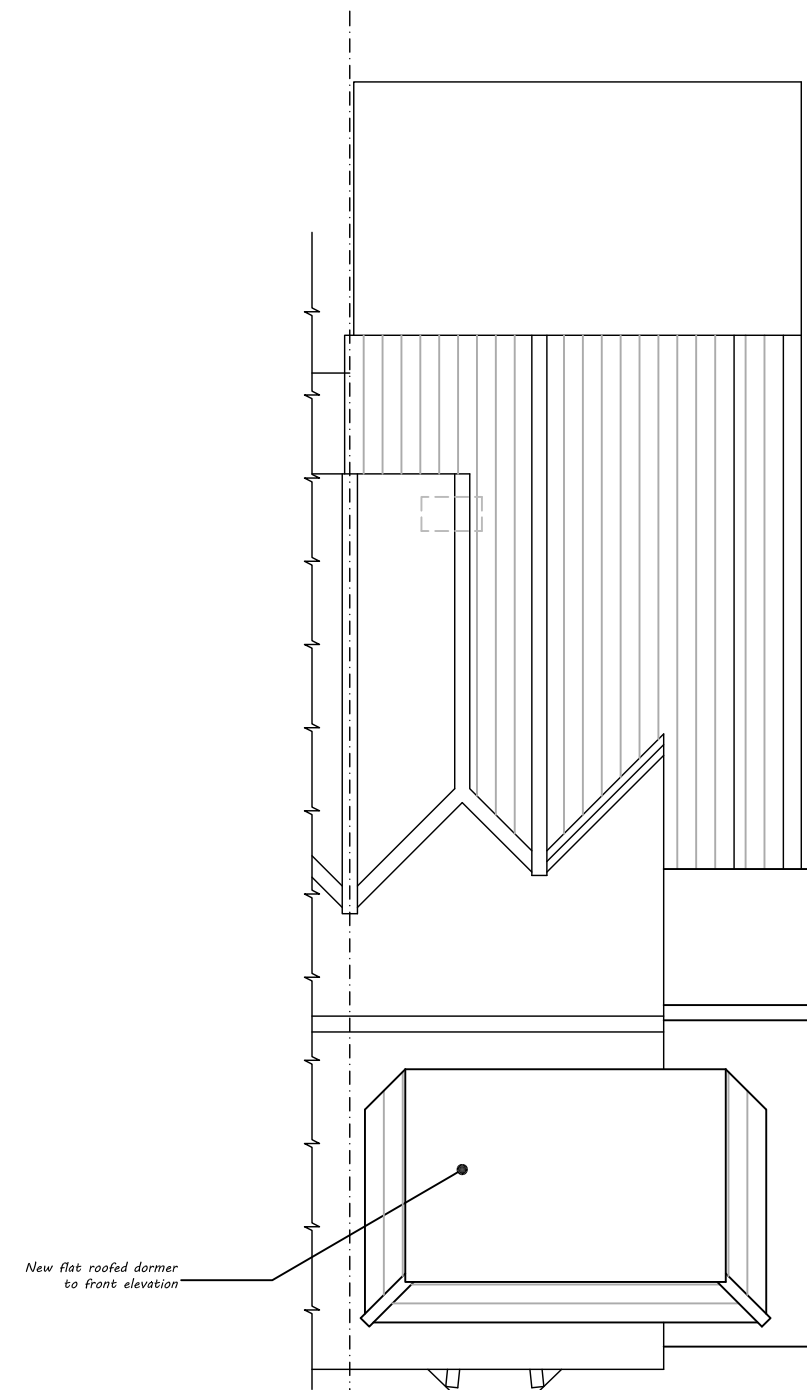

Roof Plan

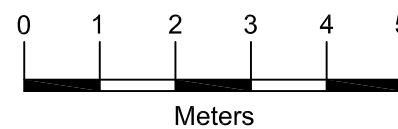

Architectural & Civil Engineering Design
 143 Station Road, Liss, Hants. GU33 7AJ
 Tel 01730 894988
 e-mail:enquiries@acedesigns-ltd.co.uk
 www.ace-designs.co.uk

Job Title
**Proposed extension and alterations at
 168 London Road, WaterlooVille**

Drawing Title
Plans as proposed

Client
Mr G Cleverley

Scale 1:100 @ A3	Date June 20	Designed GG
Drawn EV	Checked GG	Approved
Job No 190305	Drawing No 190305 / 14	Rev