

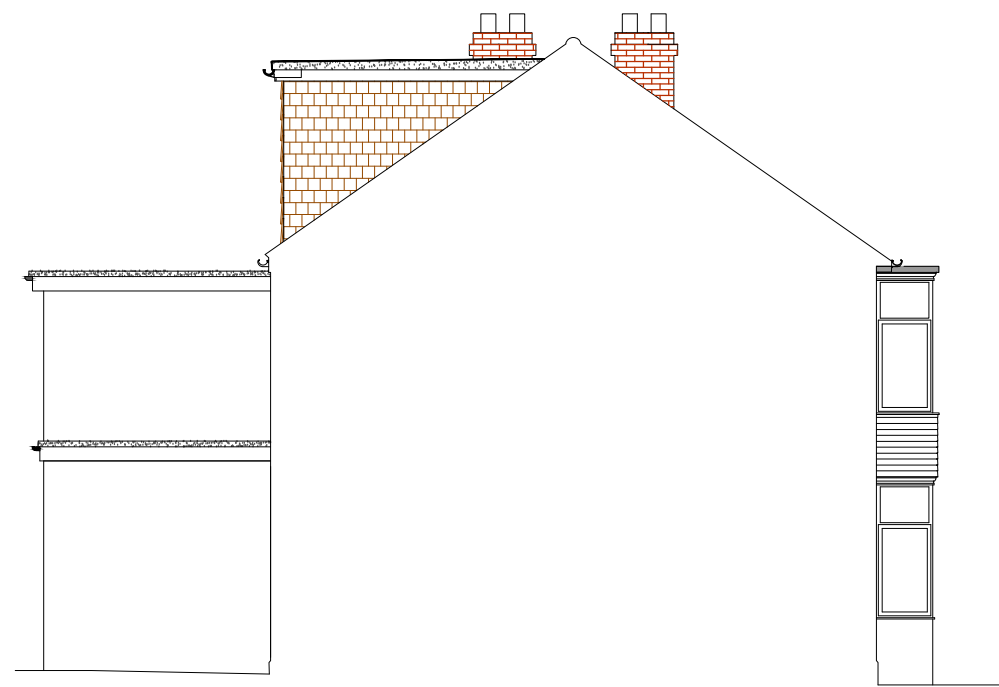


All dimensions to be checked on site and any discrepancy notified. Written dimensions are to be used in preference to scaled dimensions.

This drawing is the property of J.M.Ralph Associates and must not be reproduced, in part or whole, or deviated from, without their permission.

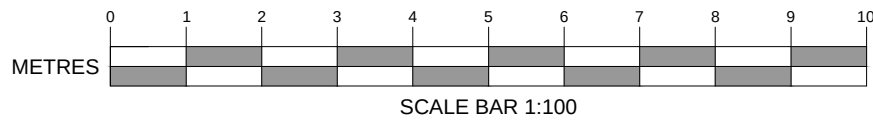

South Elevation
(Scale 1:100)

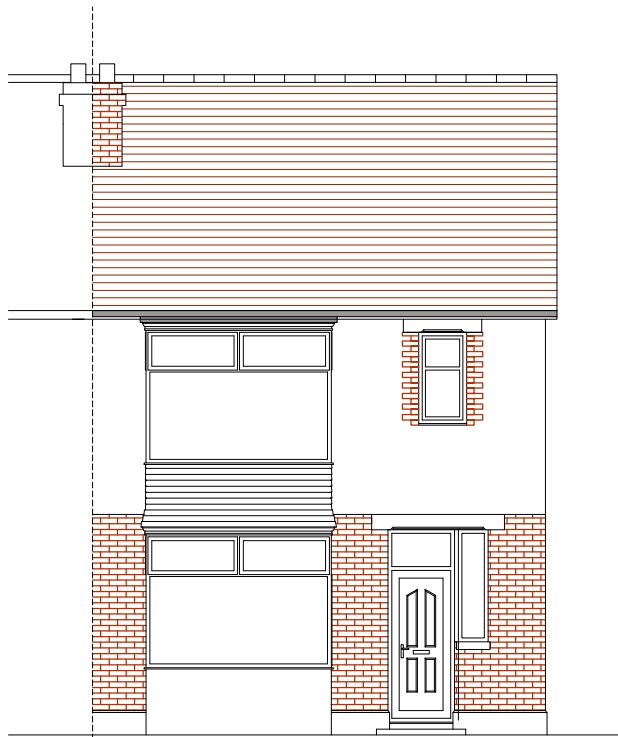


West Elevation
(Scale 1:100)





North Elevation
(Scale 1:100)




West Elevation
(Scale 1:100)

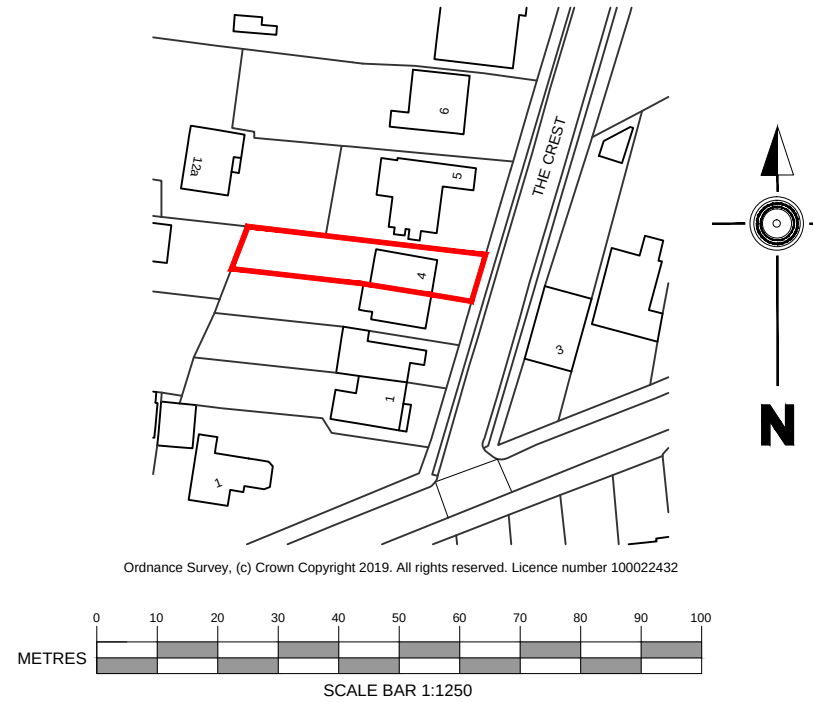


Location Plan (Scale 1:1250)

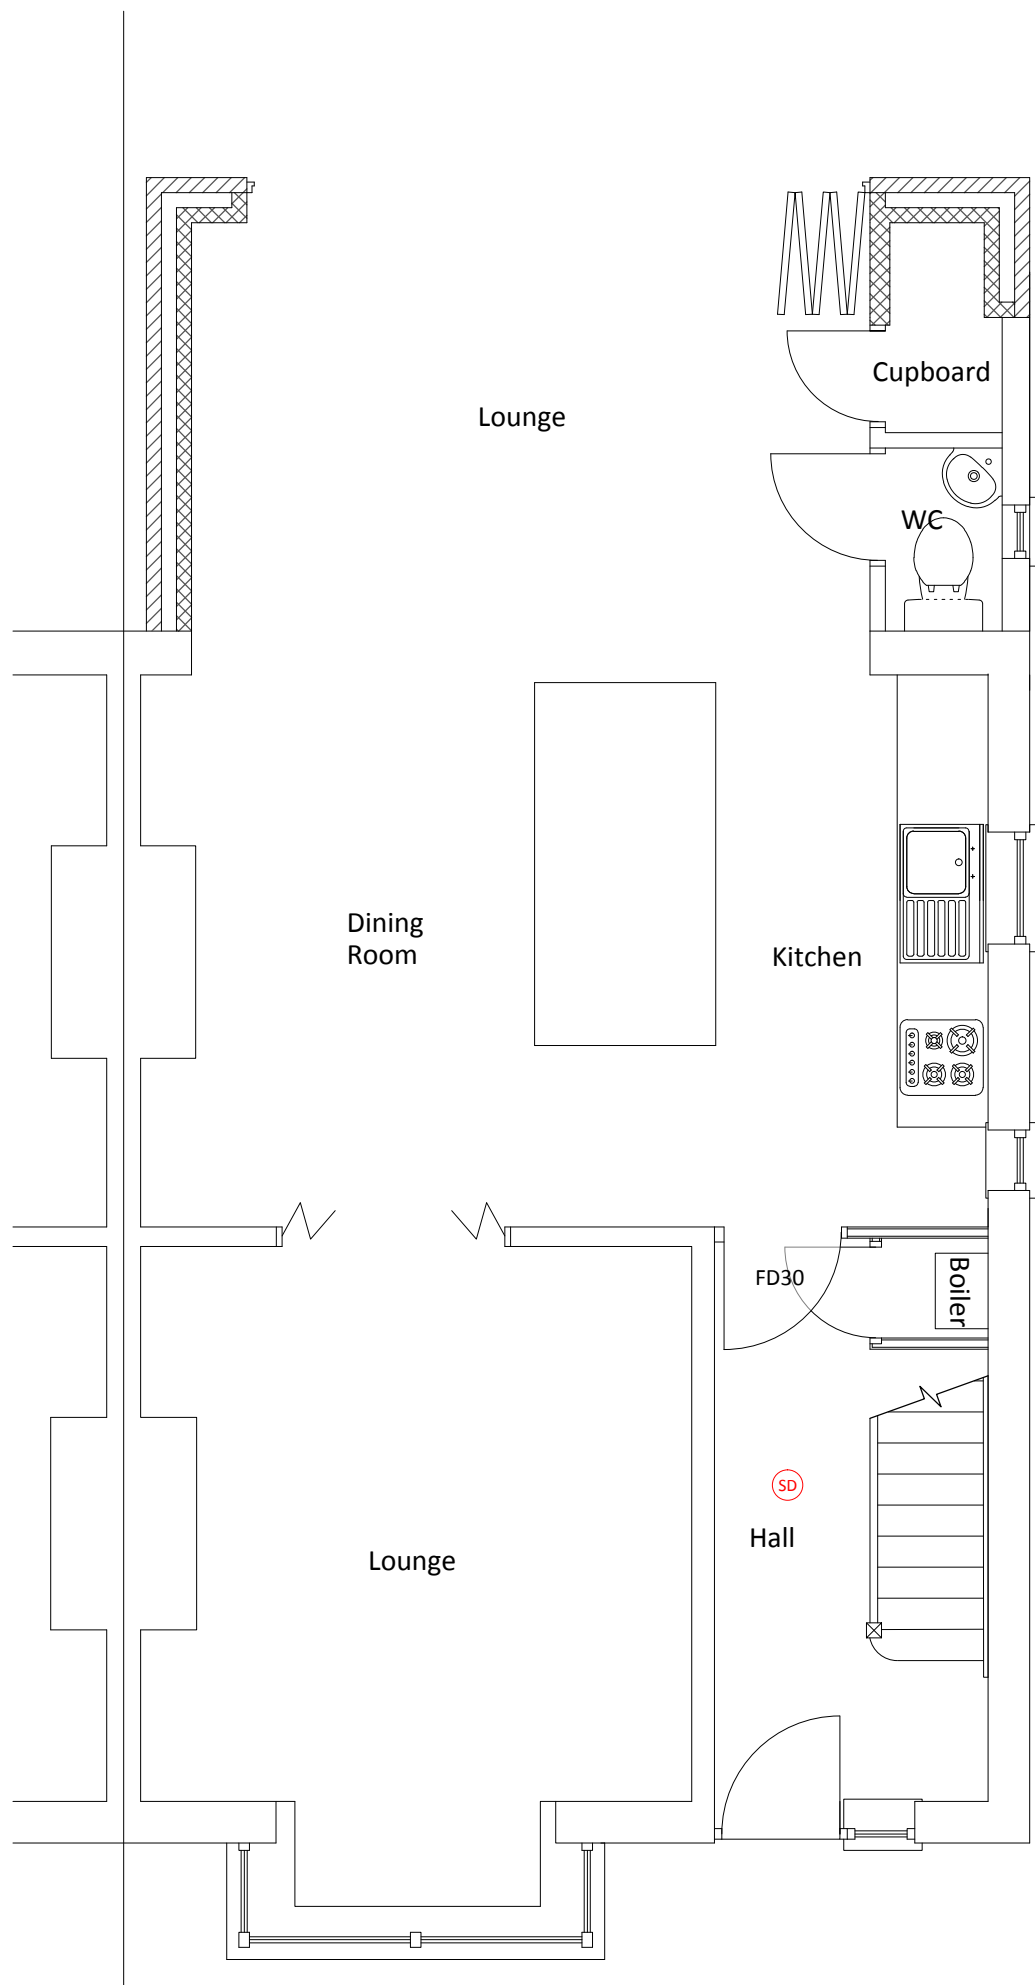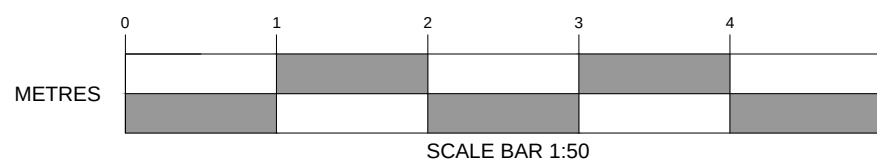

Ground Floor Plan (Scale 1:50)

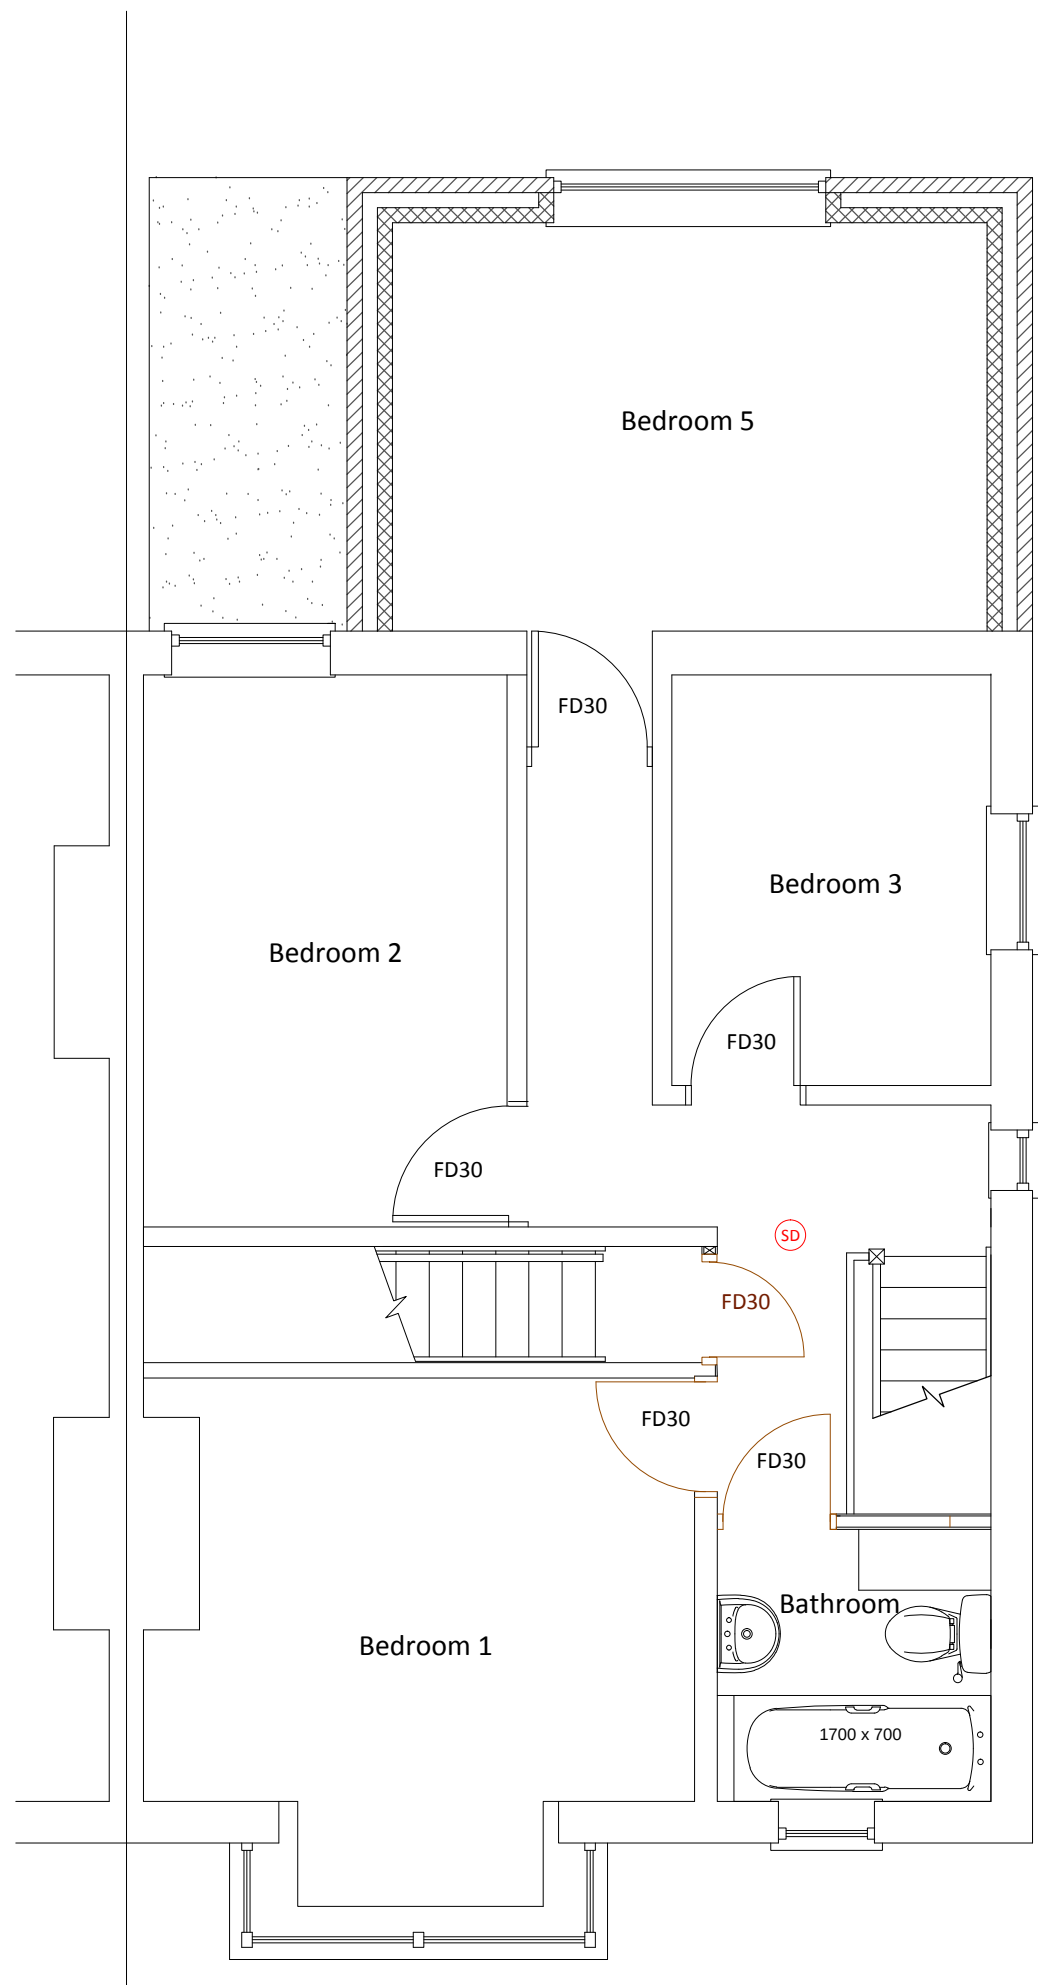

First Floor Plan (Scale 1:50)

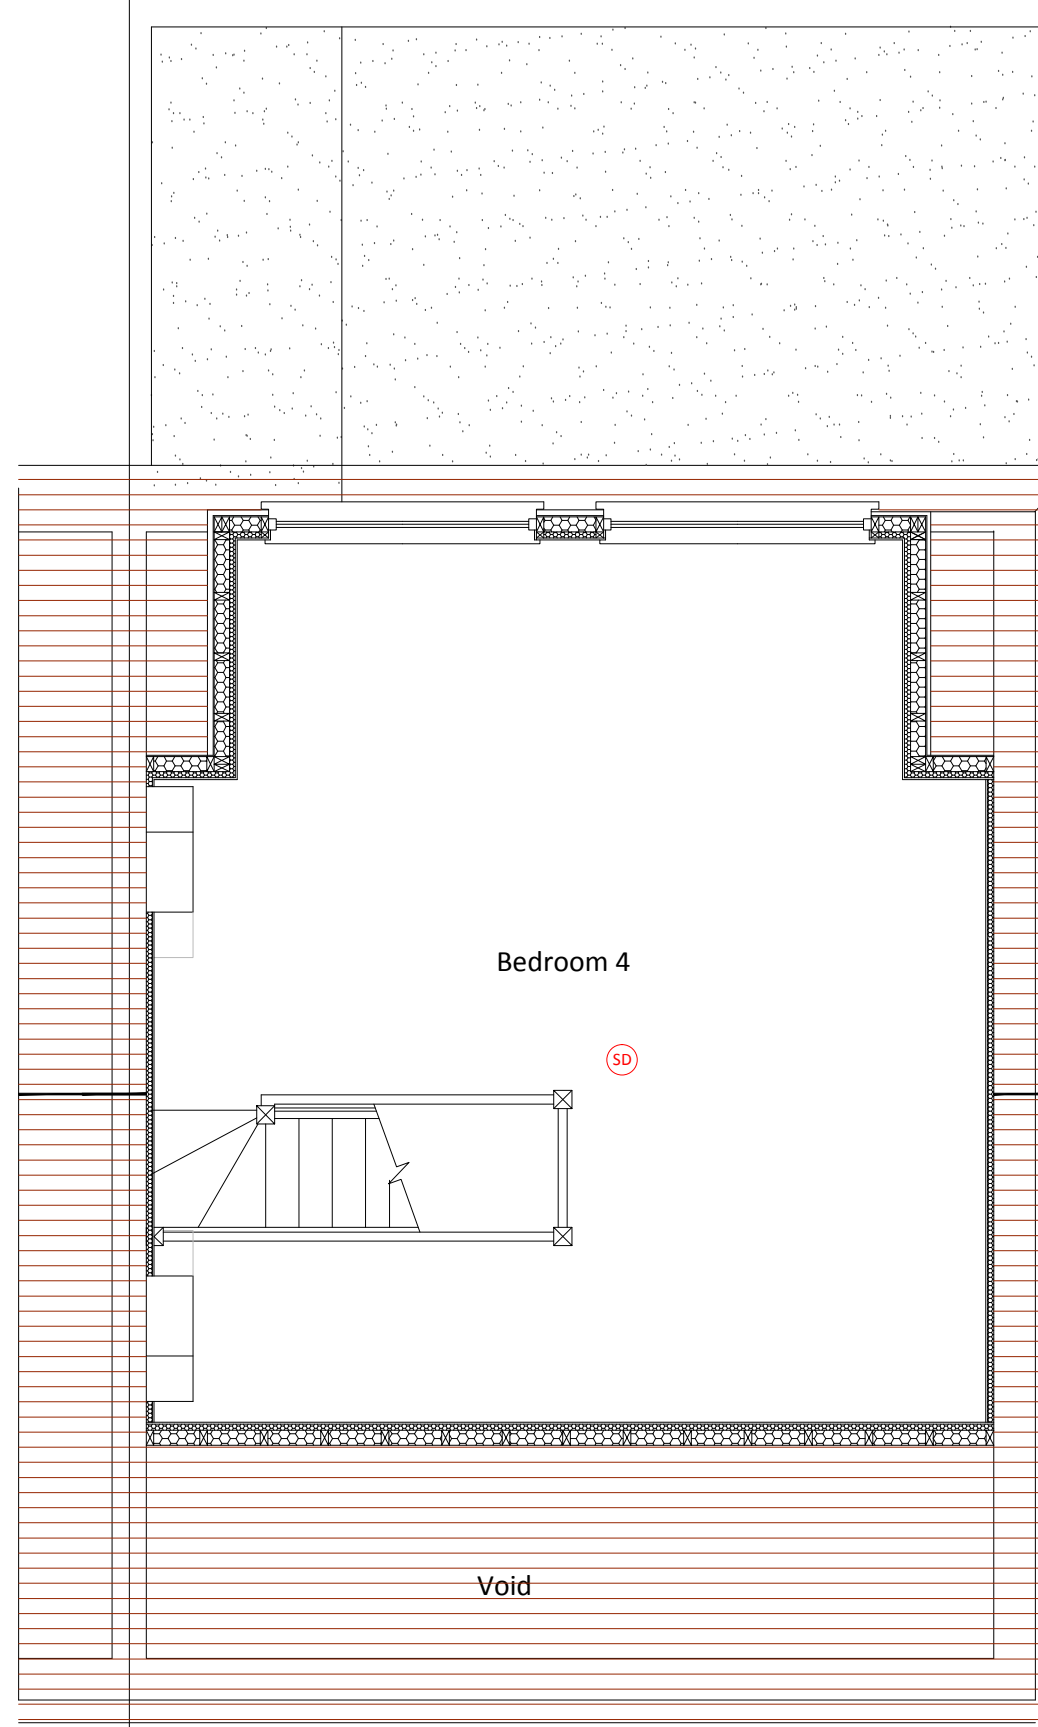

Second Floor Plan (Scale 1:50)



Site Plan (Scale 1:200)

Purpose	
PLANNING APPLICATION	
Amendment	Date
Client	
LUKE HOUNSELL 4 THE CREST WIDLEY WATERLOOVILLE HAMPSHIRE PO7 5DG	
Project	
TWO STOREY REAR EXTENSION 4 THE CREST WIDLEY WATERLOOVILLE HAMPSHIRE PO7 5DG	
Title	
PROPOSED PLANS & ELEVATIONS (FLAT ROOF)	
Scale	Date
1:50; 1:100; 1:200; 1:1250 @ A1	31.05.2020
Drawing No.	Revision
20/001/JMR/004	P1
J.M. Ralph Associates Chartered Building Surveyors	
58 Fourth Avenue Havant Hampshire PO9 2QX	
Email: jason@jmralf.com Tel. 07990 617707	
 RICS	