



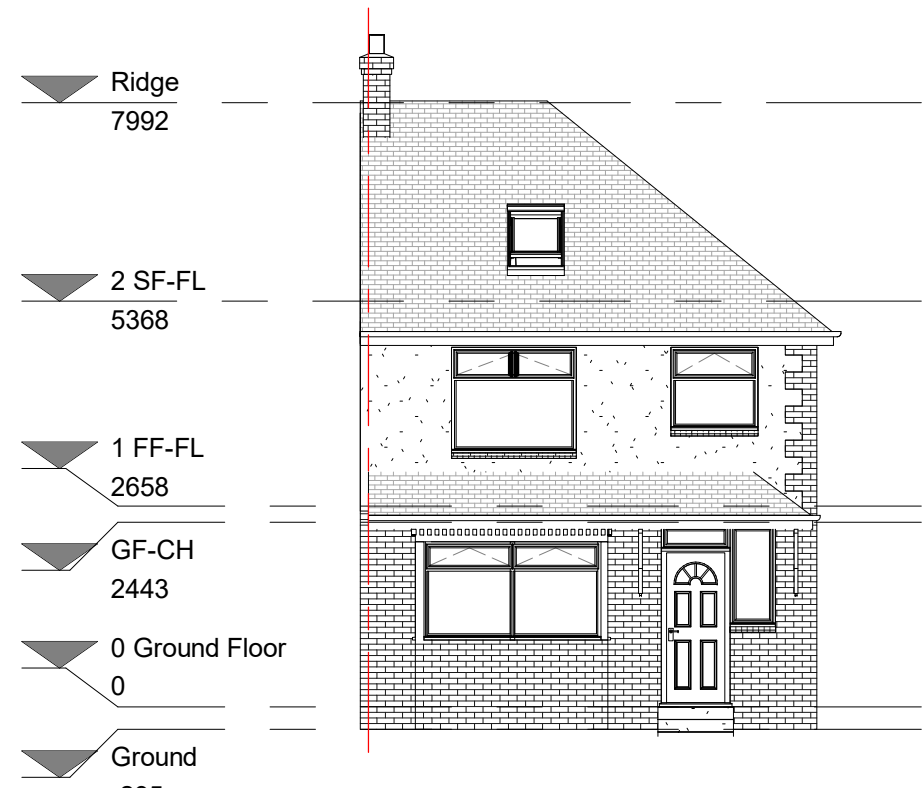


Existing Front Elevation.
1 : 100

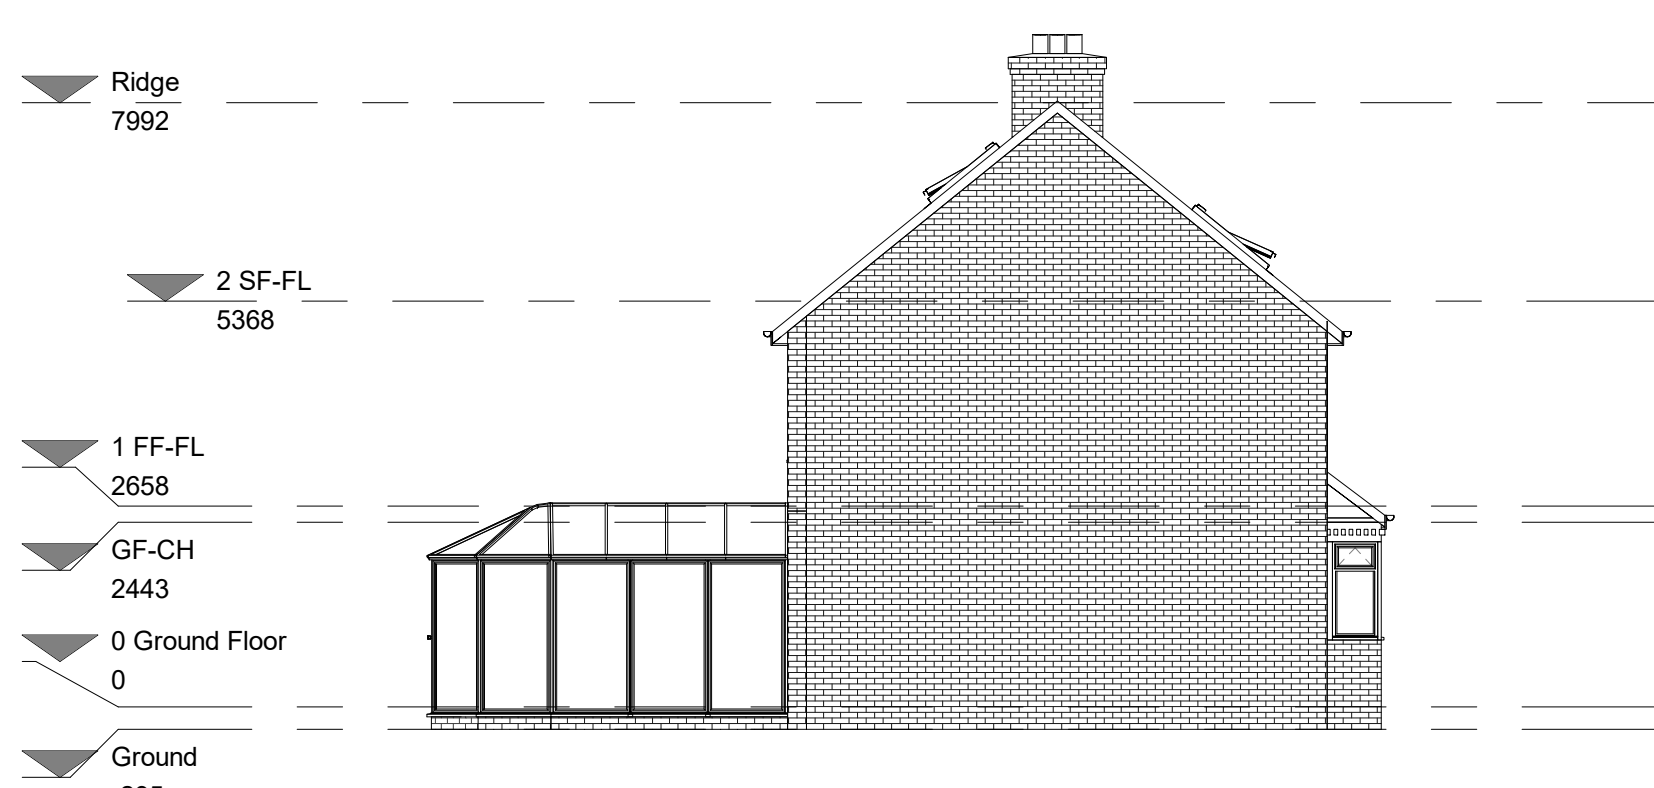

Existing L Side Elevation.
1 : 100




Existing R Side Elevation.
1 : 100

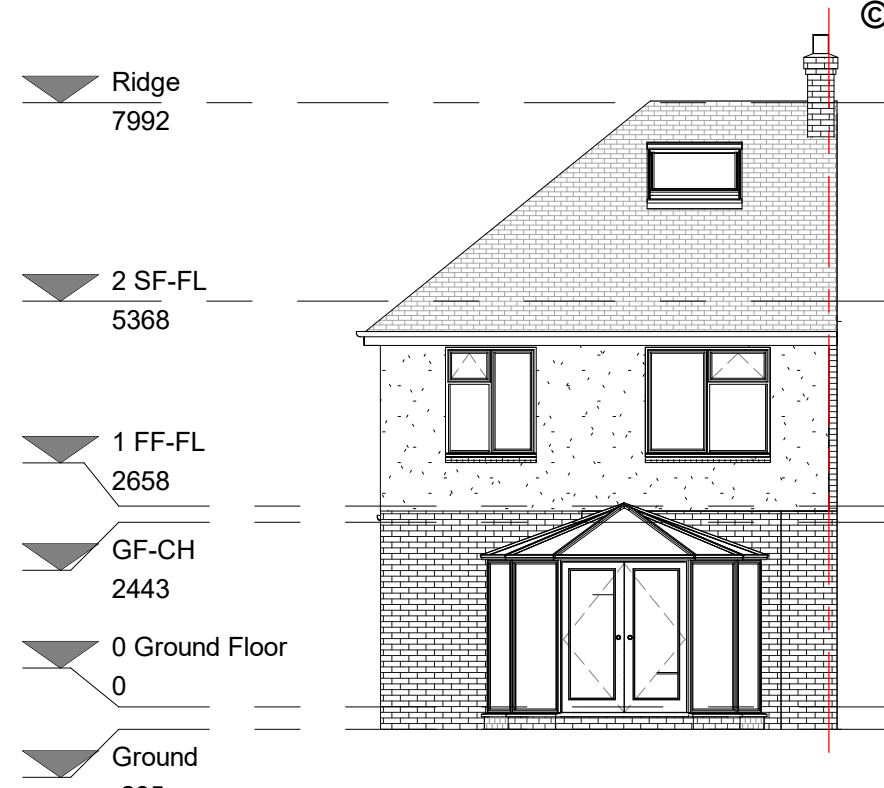

©Copyright

Existing Rear Elevation.
1 : 100

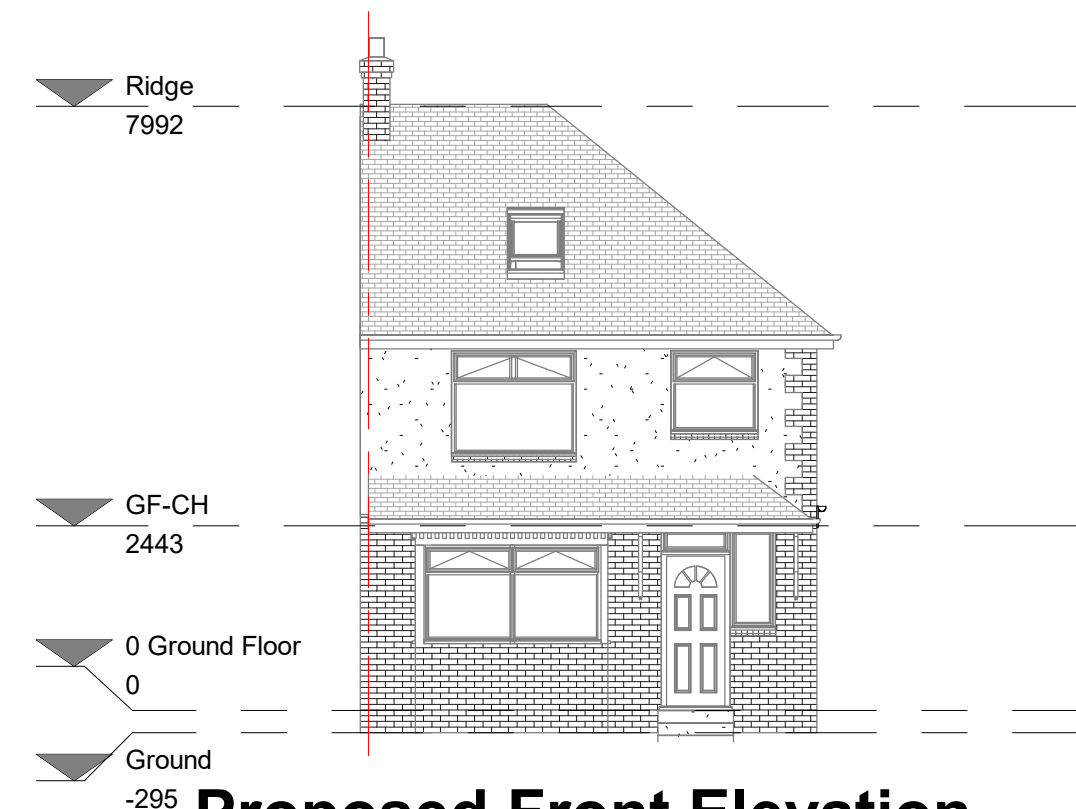


Proposed Front Elevation
1 : 100 No Change



Proposed L Side Elevation
1 : 100




Proposed R Side Elevation
1 : 100

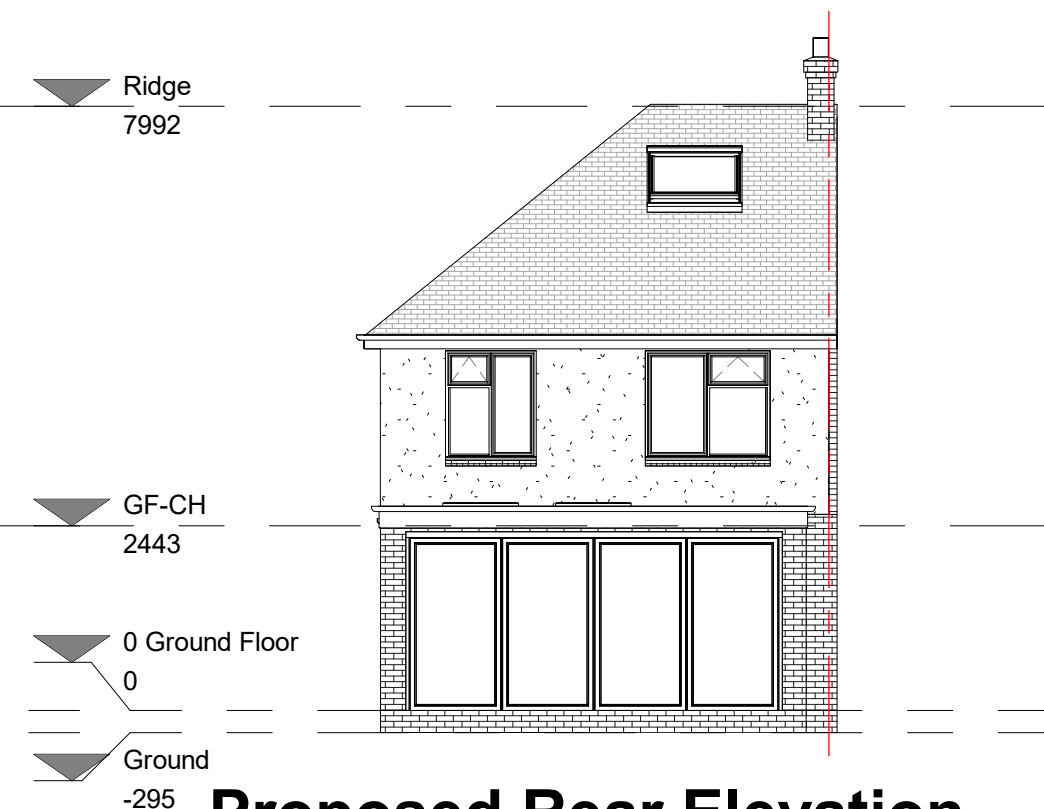


Proposed Rear Elevation
1 : 100

SINGLE STOREY REAR EXTENSION PROPOSED FINISHES


Flat Roof : GRP fibreglass roof
Walls: Brickwork to match existing property.
Windows: uPVC units to match existing fitted with double glazed units
Bi-fold Doors: Powder coated aluminium doors to match existing
Roof windows: 3 x New Flat panel 1000 x 1000 opening roof lights
Glazing: Clear double glazed safety glass
RWP & Gutters: UPVC gutters and downpipes to match existing.
Flashings: Lead.
Fascia: To match existing
Soffit : To match existing

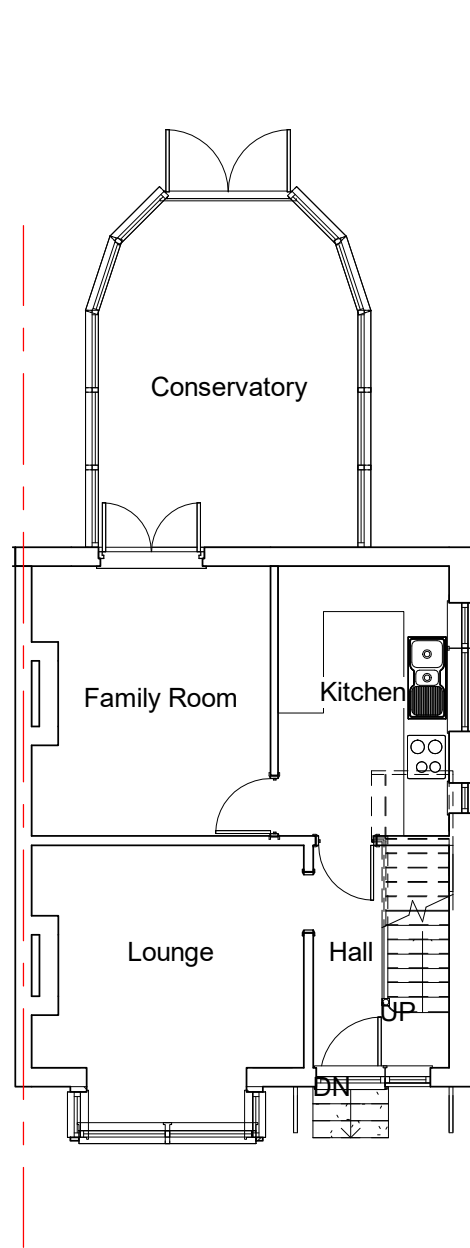

Existing Ground Floor Plan
1 : 100

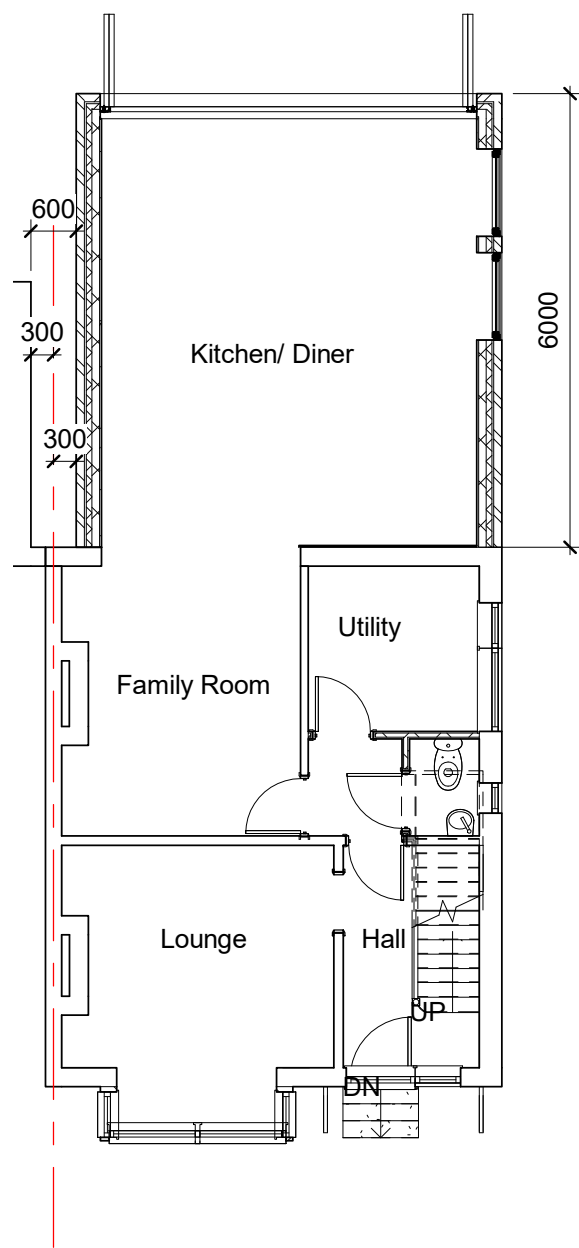


Proposed Ground Floor
1 : 100

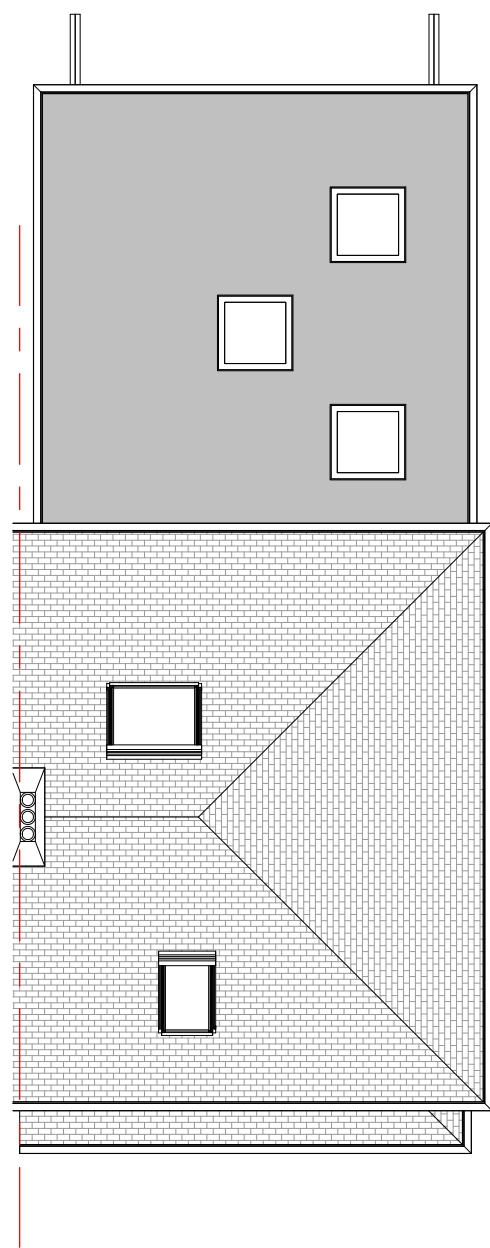

Proposed Roof Plan
1 : 100




3D Existing Rear View.

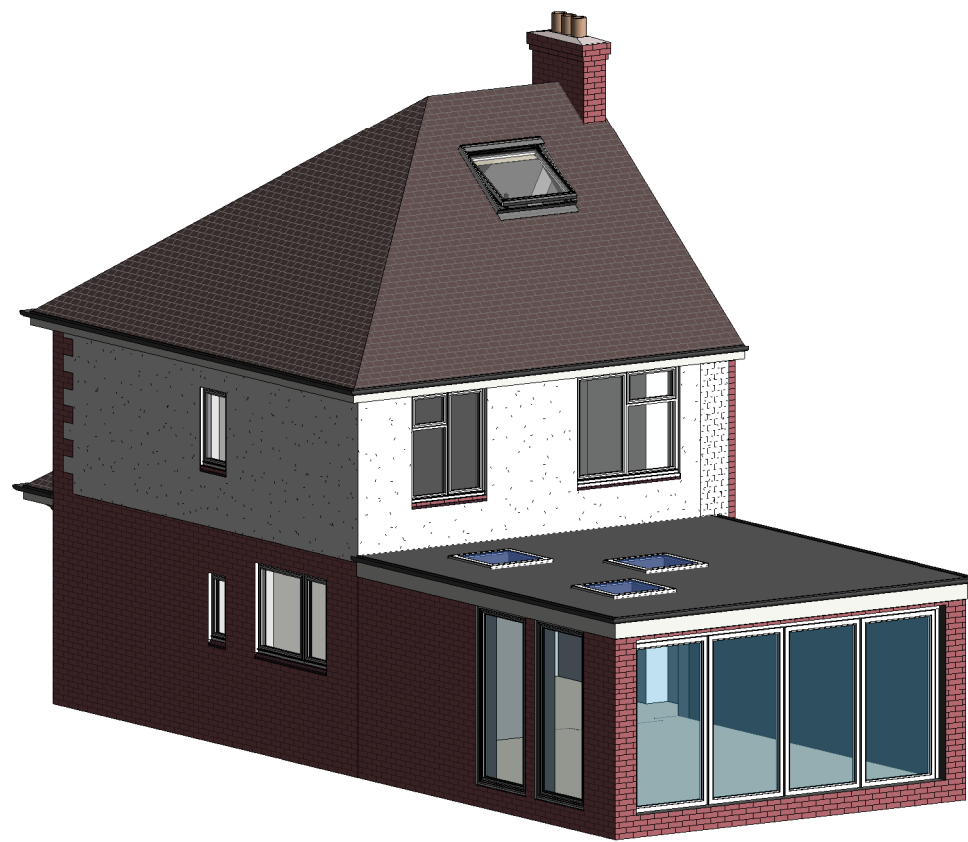

3D Proposed Rear

©Copyright
All Drawings Are Copyrighted under Law and will only be licensed once payment has been received in full. ©Copyright to all drawings is retained by PlanningWorld
Party Wall Act 1996: Party wall agreements are the responsibility of the client.
Drawing is for planning purposes only, not construction. Check that this drawing is the latest/final revision, if in doubt, ask. Any dimensions shown are subject to site surveys and all measurements are to be checked on site prior to any construction or manufacture.
All dimensions are in millimetres unless stated otherwise. No dimensions to be scaled from drawings. Specific details are subject to further design development. This drawing is copyright protected. Drawings can only be used with the correct and agreed licence that has been granted by PlanningWorld to the person whose name is on the drawing and for the sole purpose of obtaining the single permission the drawing relates to. It has not been granted for third party use. Refer any discrepancy to PlanningWorld. THIS PLAN HAS BEEN PREPARED FROM INFORMATION PROVIDED BY THE CLIENT & FROM ORDNANCE SURVEY PLANS & AS SUCH CANNOT BE RELIED UPON FOR ACCURACY OF SITE DIMENSIONS. The client is responsible for defining the correct boundaries & site ownership. PlanningWorld cannot be held responsible for subsequent Land disputes or any material loss when obtaining information from this plan. It is the responsibility of the client to wait for planning & building regulations approval before commencing any works.

Rev	Description	Date

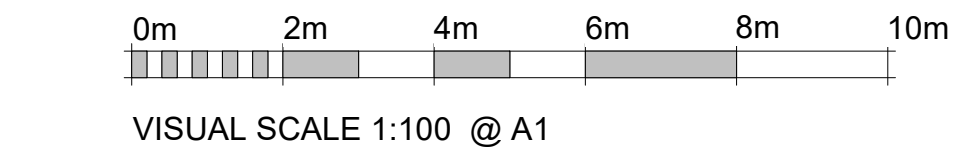

LICENSE PURPOSE	CODE	TITLE
Client Approval Only	C/A/O	Proposed Plans & Elevations, Neighbour Consultation
PURPOSE OF ISSUE	STATUS	
DRAFT Issue Only	D/I/O	

SHEET NUMBER A1-02

CLIENT Mark Chadwick 6 Aldermoor Road East, Purbrook, Waterlooville PO7 5NG			
SCALE (@ A1) As indicated	PROJECT No.		
DRAWN BY Planning World	CHECKED BY Planning world	DATE 15/07/2020	REV