




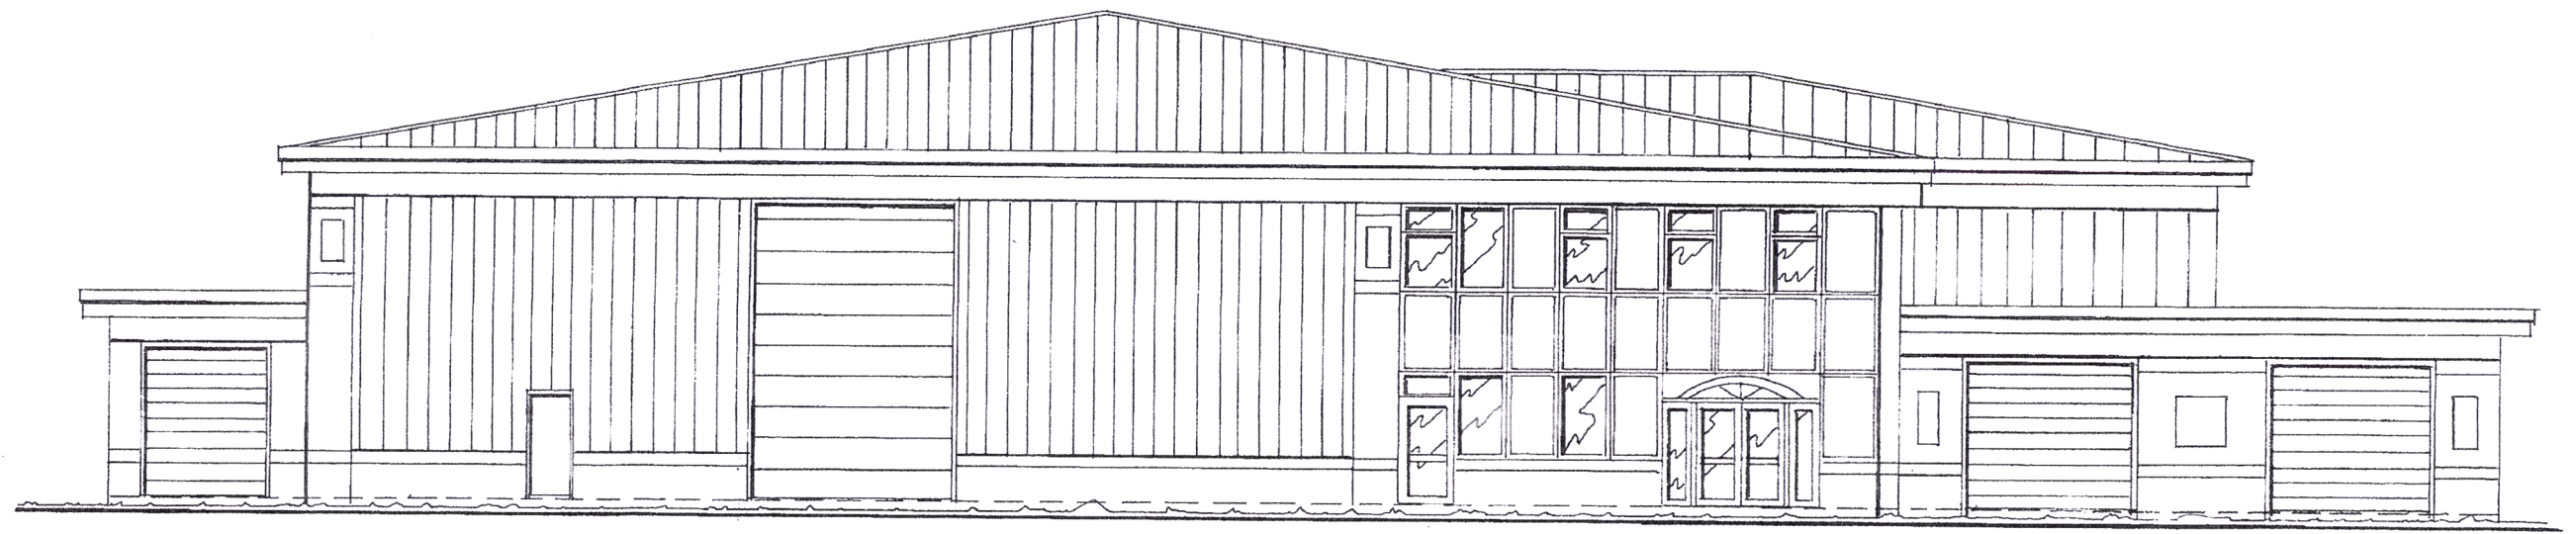

WEST ELEVATION

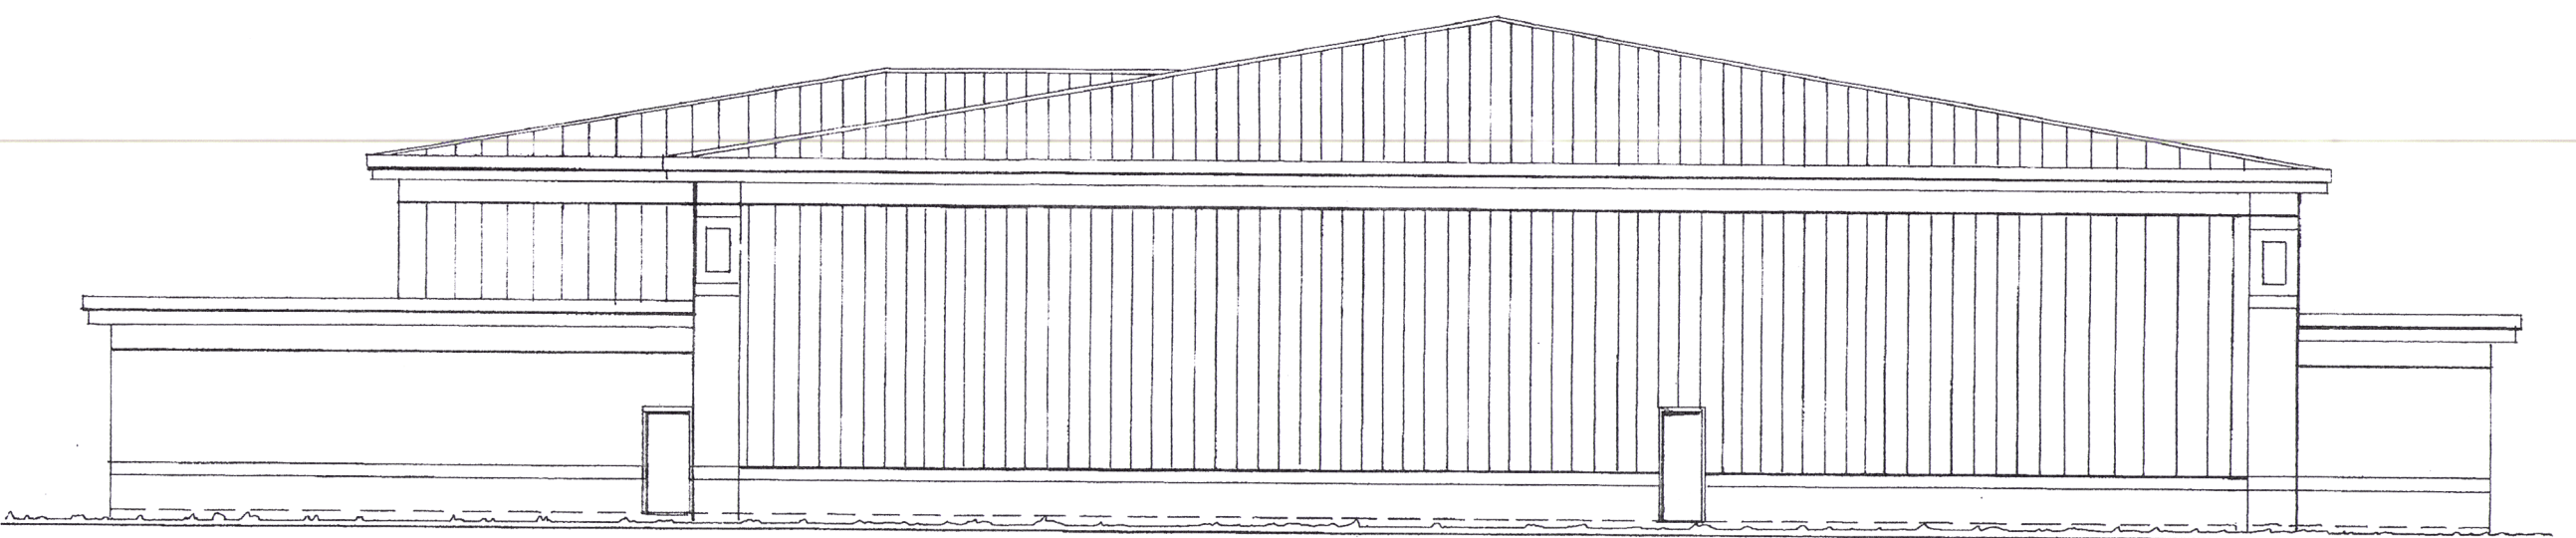

EAST ELEVATION

 

HAVANT BOROUGH
COUNCIL
06 NOV 2019
RECEIVED

FOR - SOUTHERN CROSS PACKAGING

PROPOSED ELEVATIONS
UNIT 6 PENNER ROAD - HAVANT - P09 1QY
DRG. No. 05/18/PR-7. SCALE - 1/100.
ORIGINAL PAPER SIZE - A2