



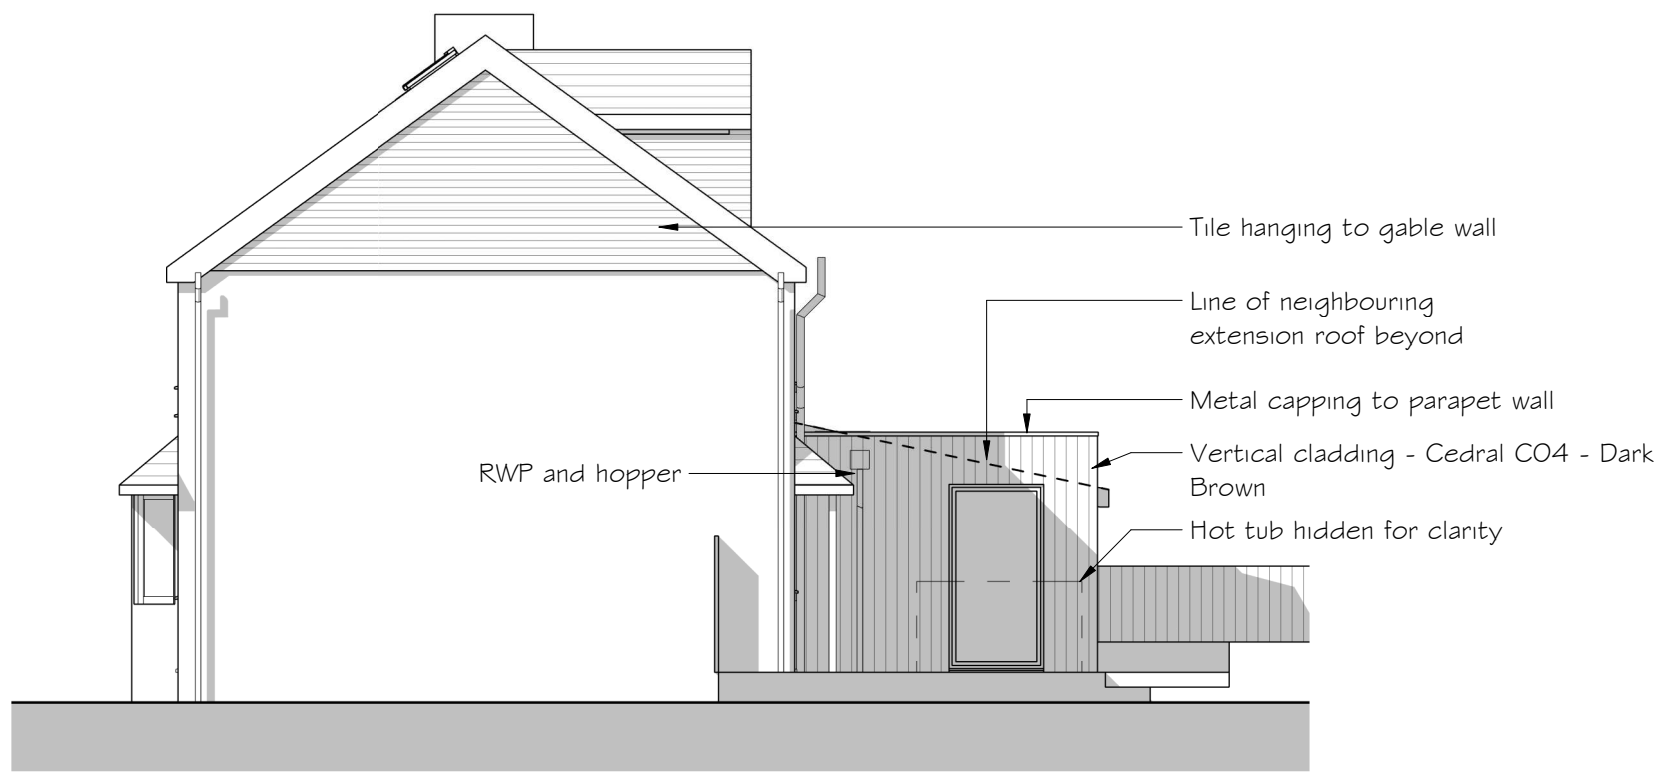


South Elevation - Proposed

1 : 100
0 5m

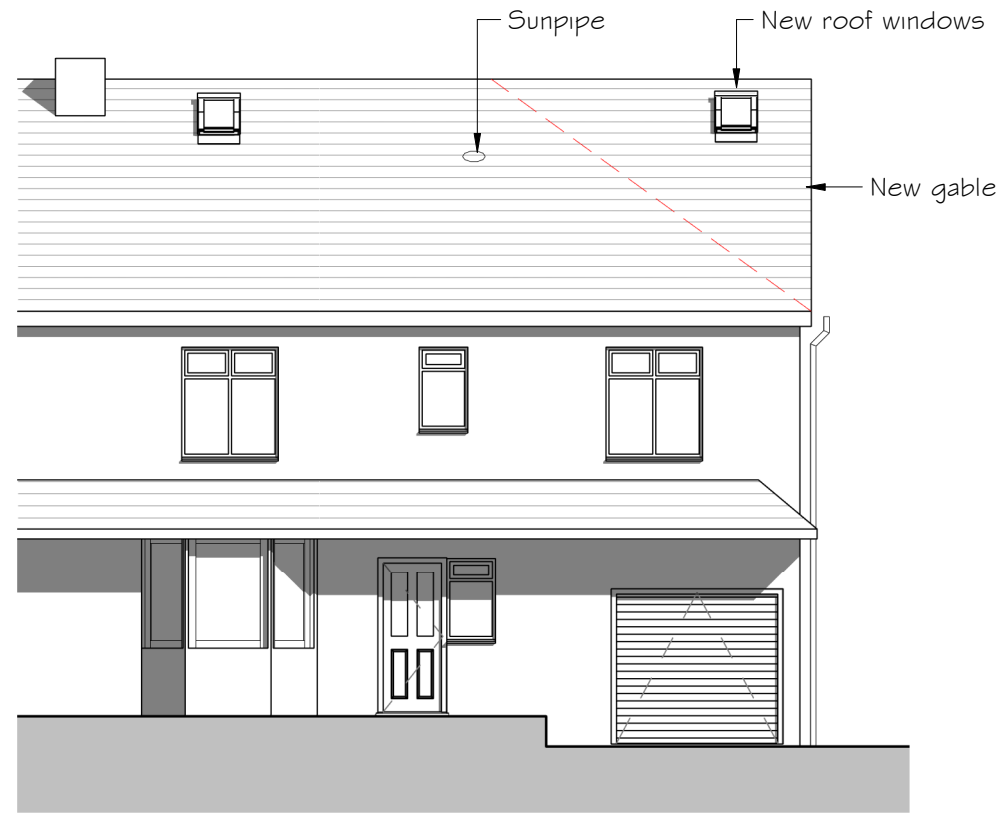


West Elevation - Proposed

1 : 100
0 5m

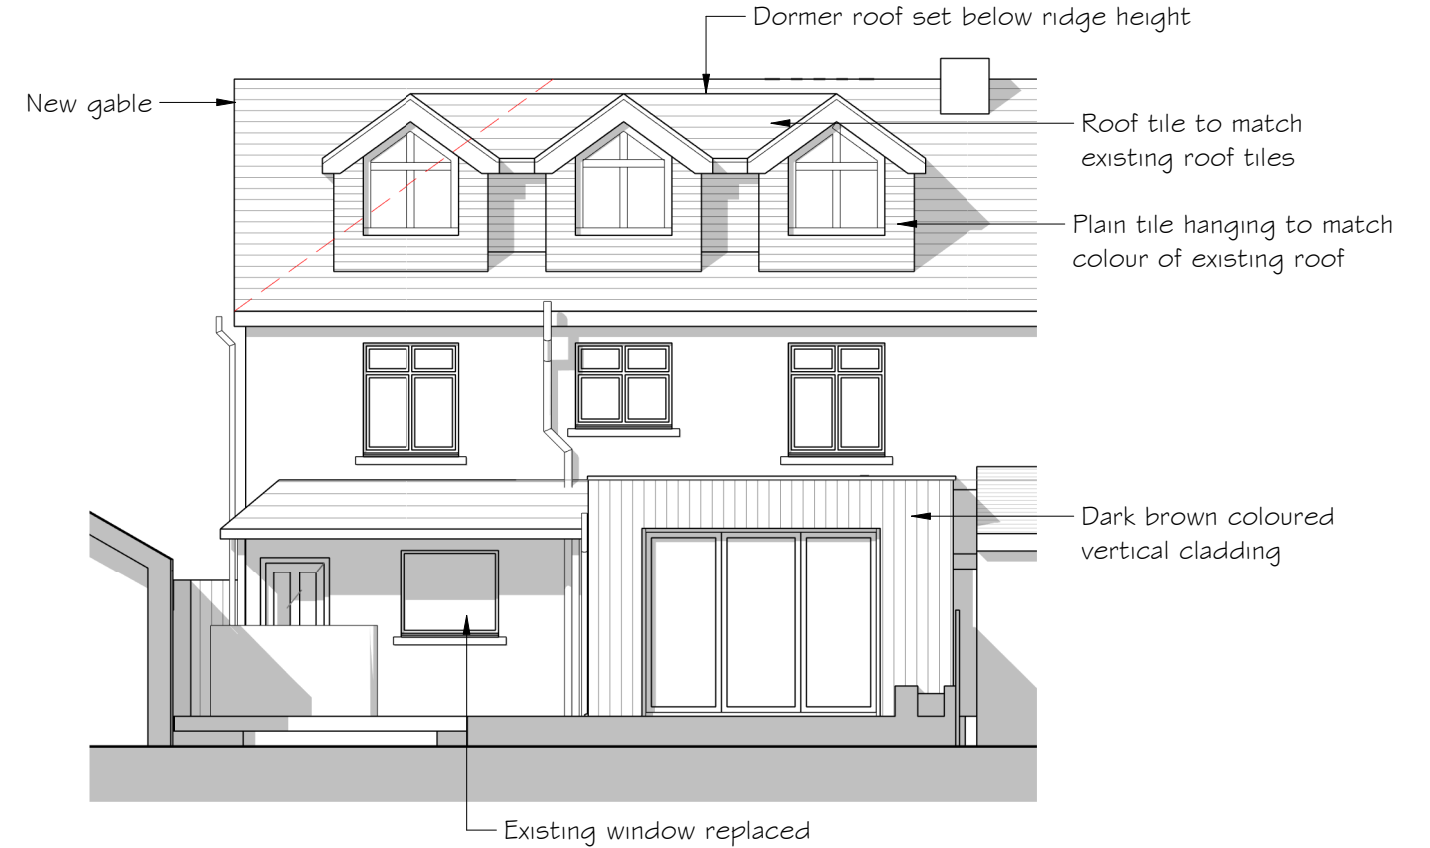


East Elevation - Proposed

1 : 100
0 5m

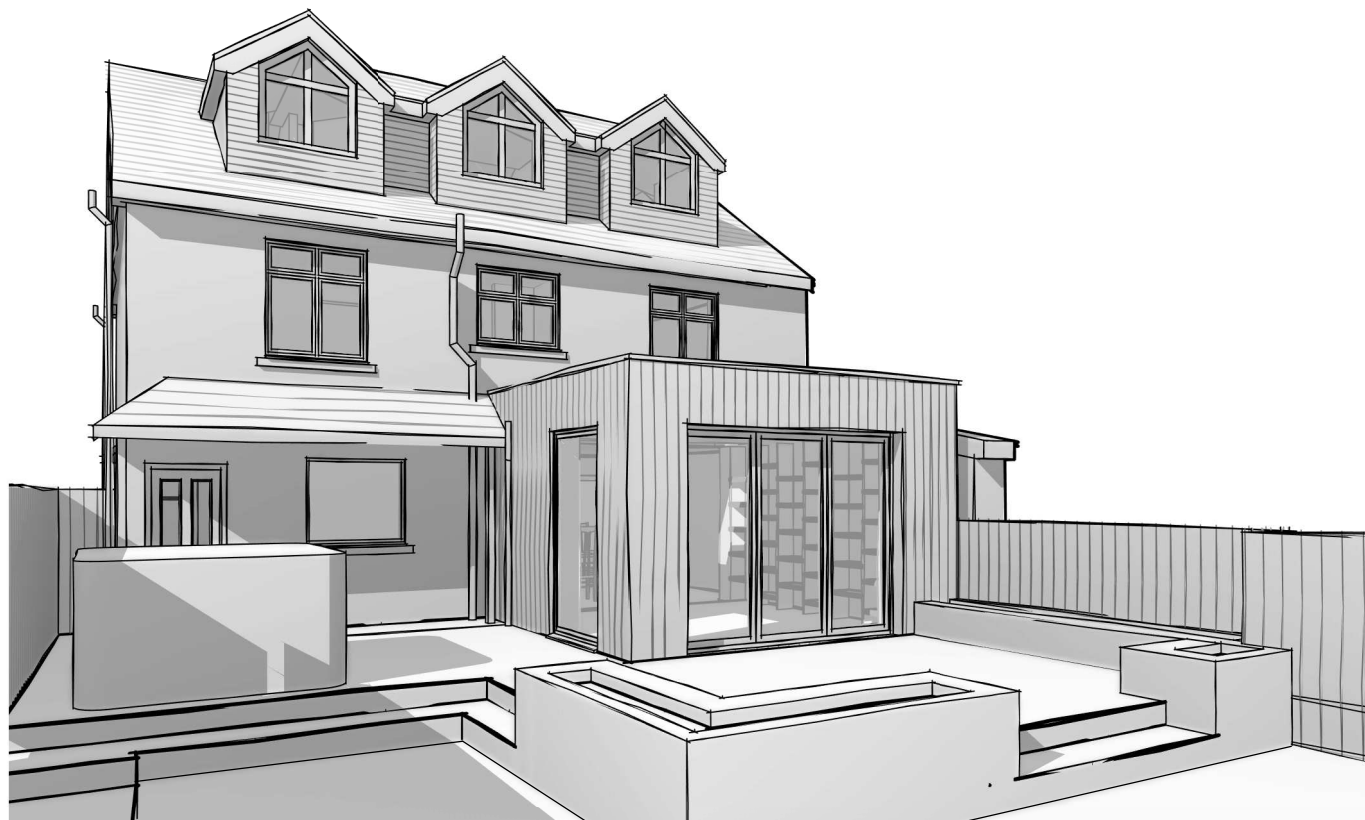

External View of Extension

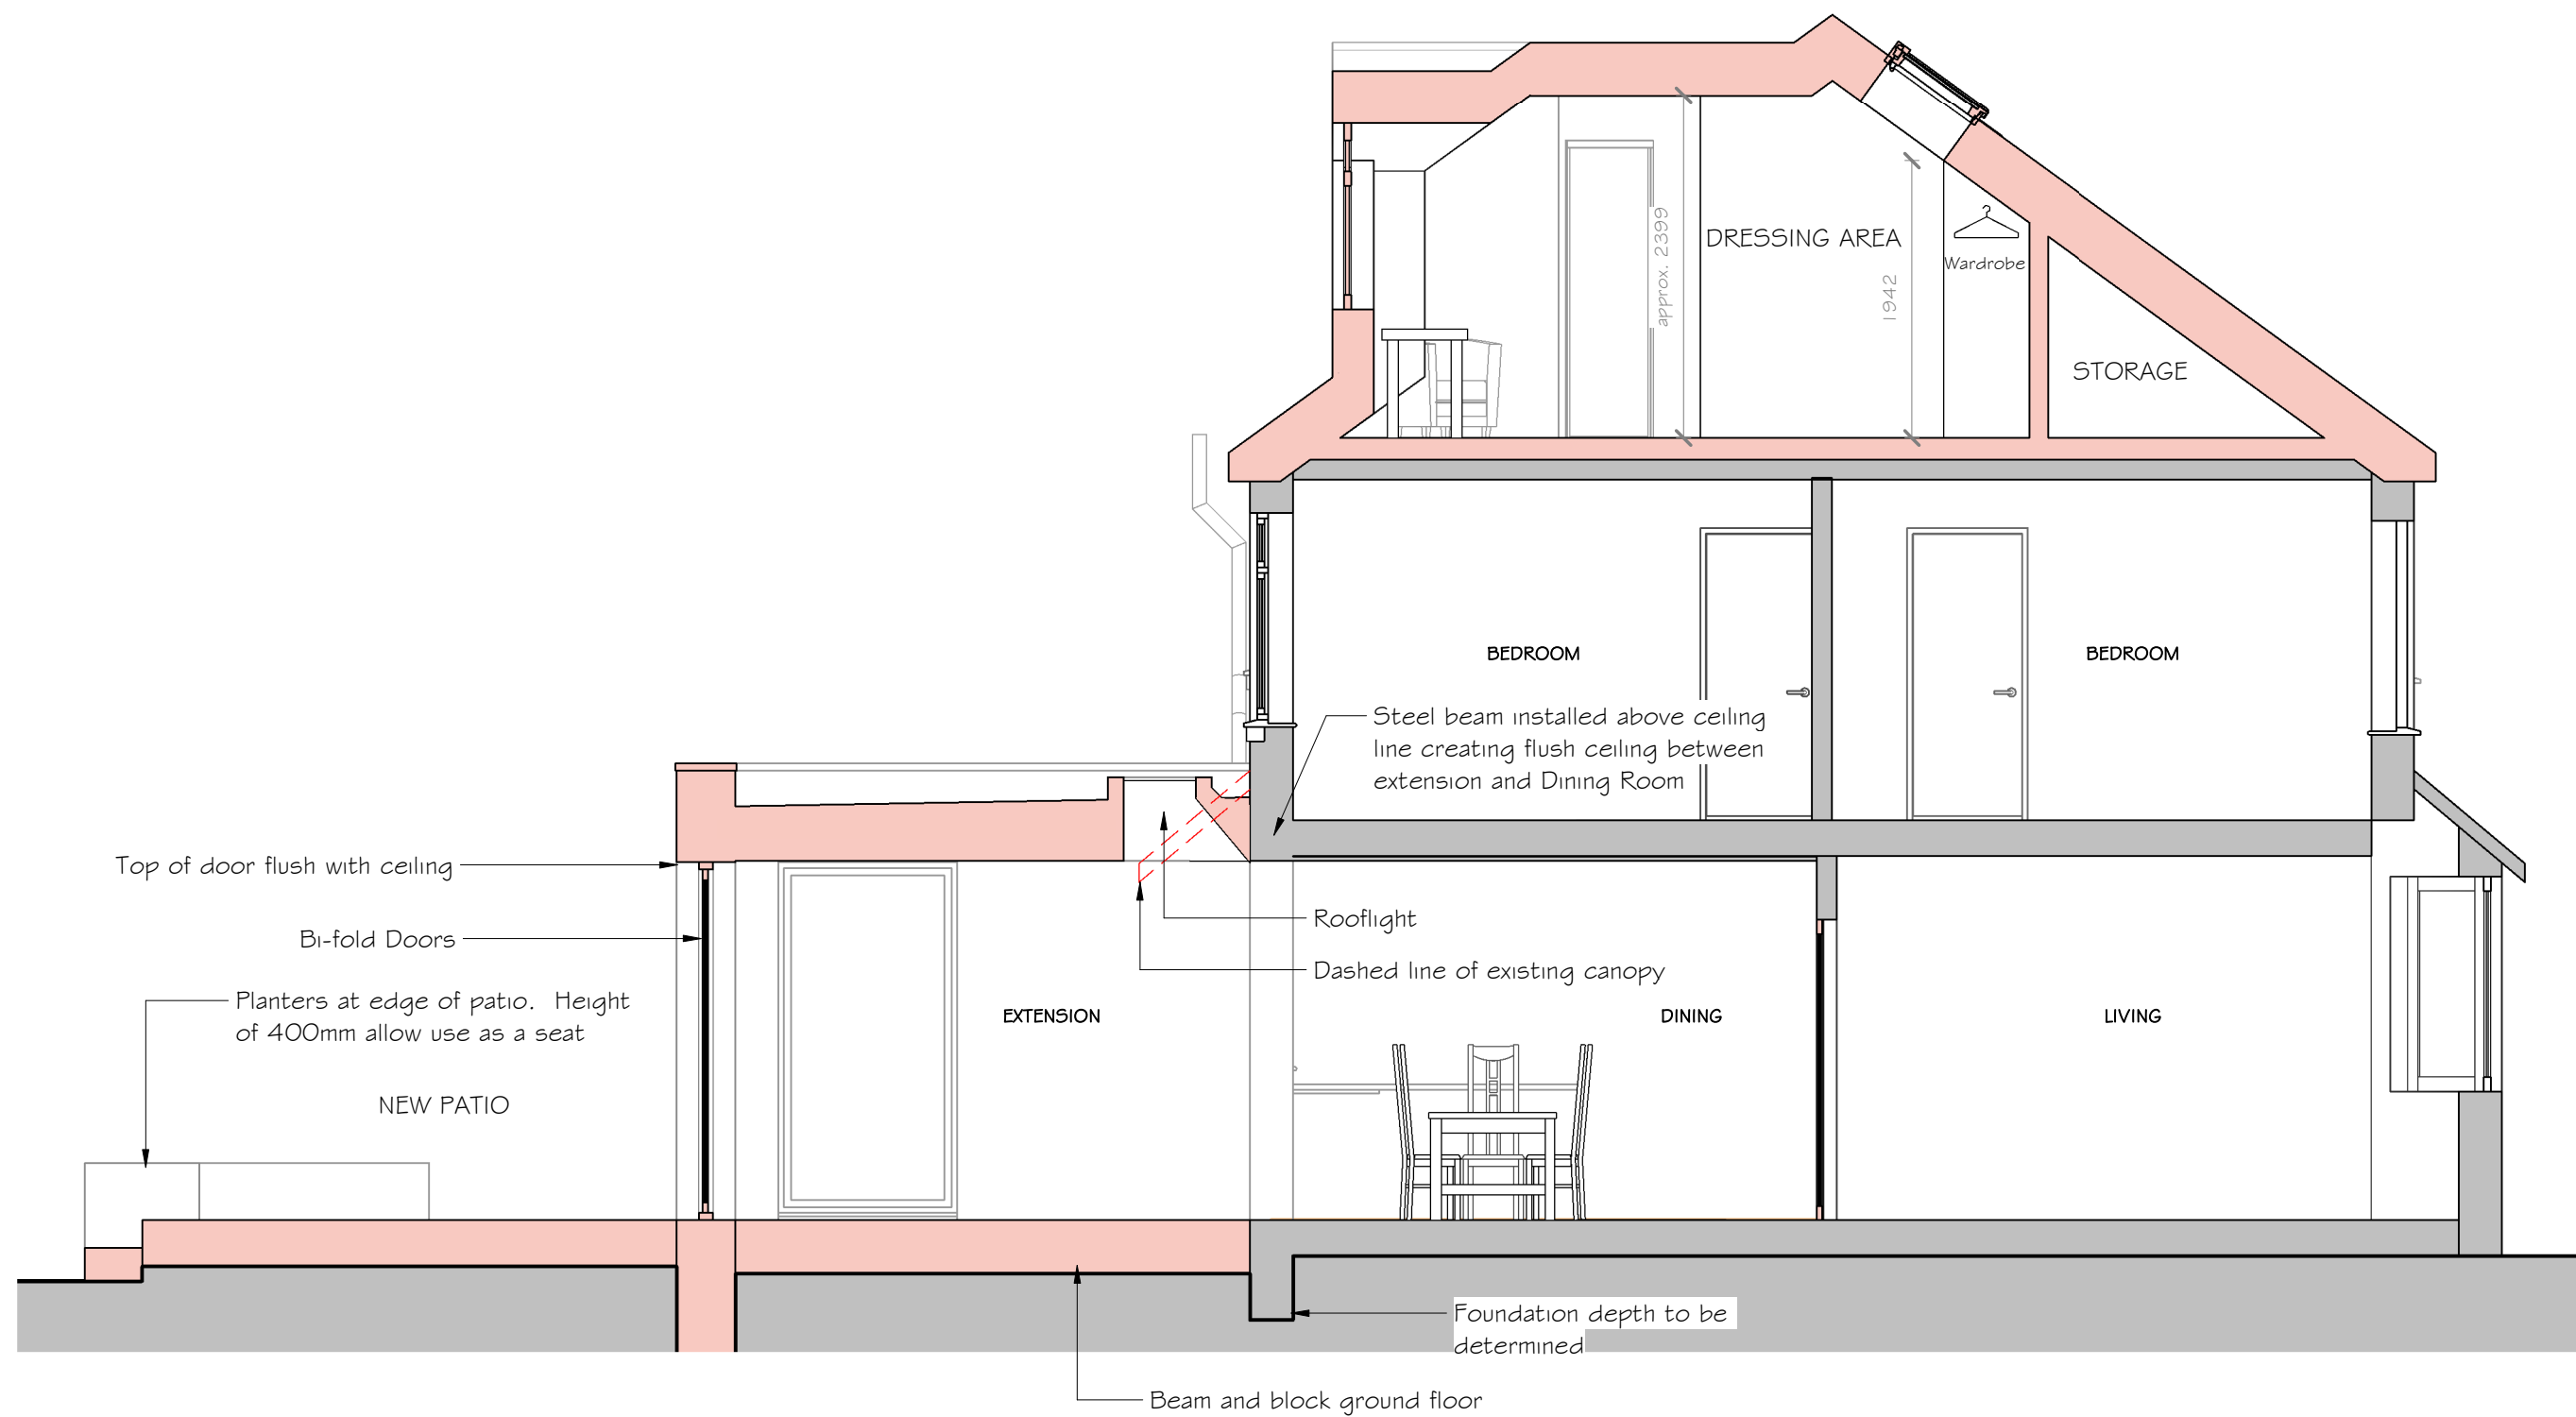

Section Through Extension

1 : 50
0 2.5m

Project: 19010 - Extension and Alterations
Address: 4 Lester Avenue, Havant
Drawing Title: Section, Elevations and 3D View - Proposed
Drawing No: **19010/04 A**

A
Rev.
Issued for Comment
27/06/19
Date

THE ARCHITECTS DESIGN LTD

Unit 20D, The WREN Centre, Emsworth, Hampshire, PO10 7SU
01243 624622 | jp@thearchitectsdesign.co.uk | www.thearchitectsdesign.co.uk

Sheet Issue Date: June 2019
Drawing Status: **PLANNING**
Scale @ A2: As indicated

All dimensions shall be checked on site before work commences and any discrepancies advised. Figured dimensions only are to be taken from this drawing. This drawing is to be read in conjunction with all relevant consultants and/or specialists drawings/documents and any discrepancies or variations to be advised before work commences. This drawing is for planning purposes only and it is not a construction drawing. This drawing is the copyright of the architect and may not be copied, altered or reproduced in any way without our written authority.