


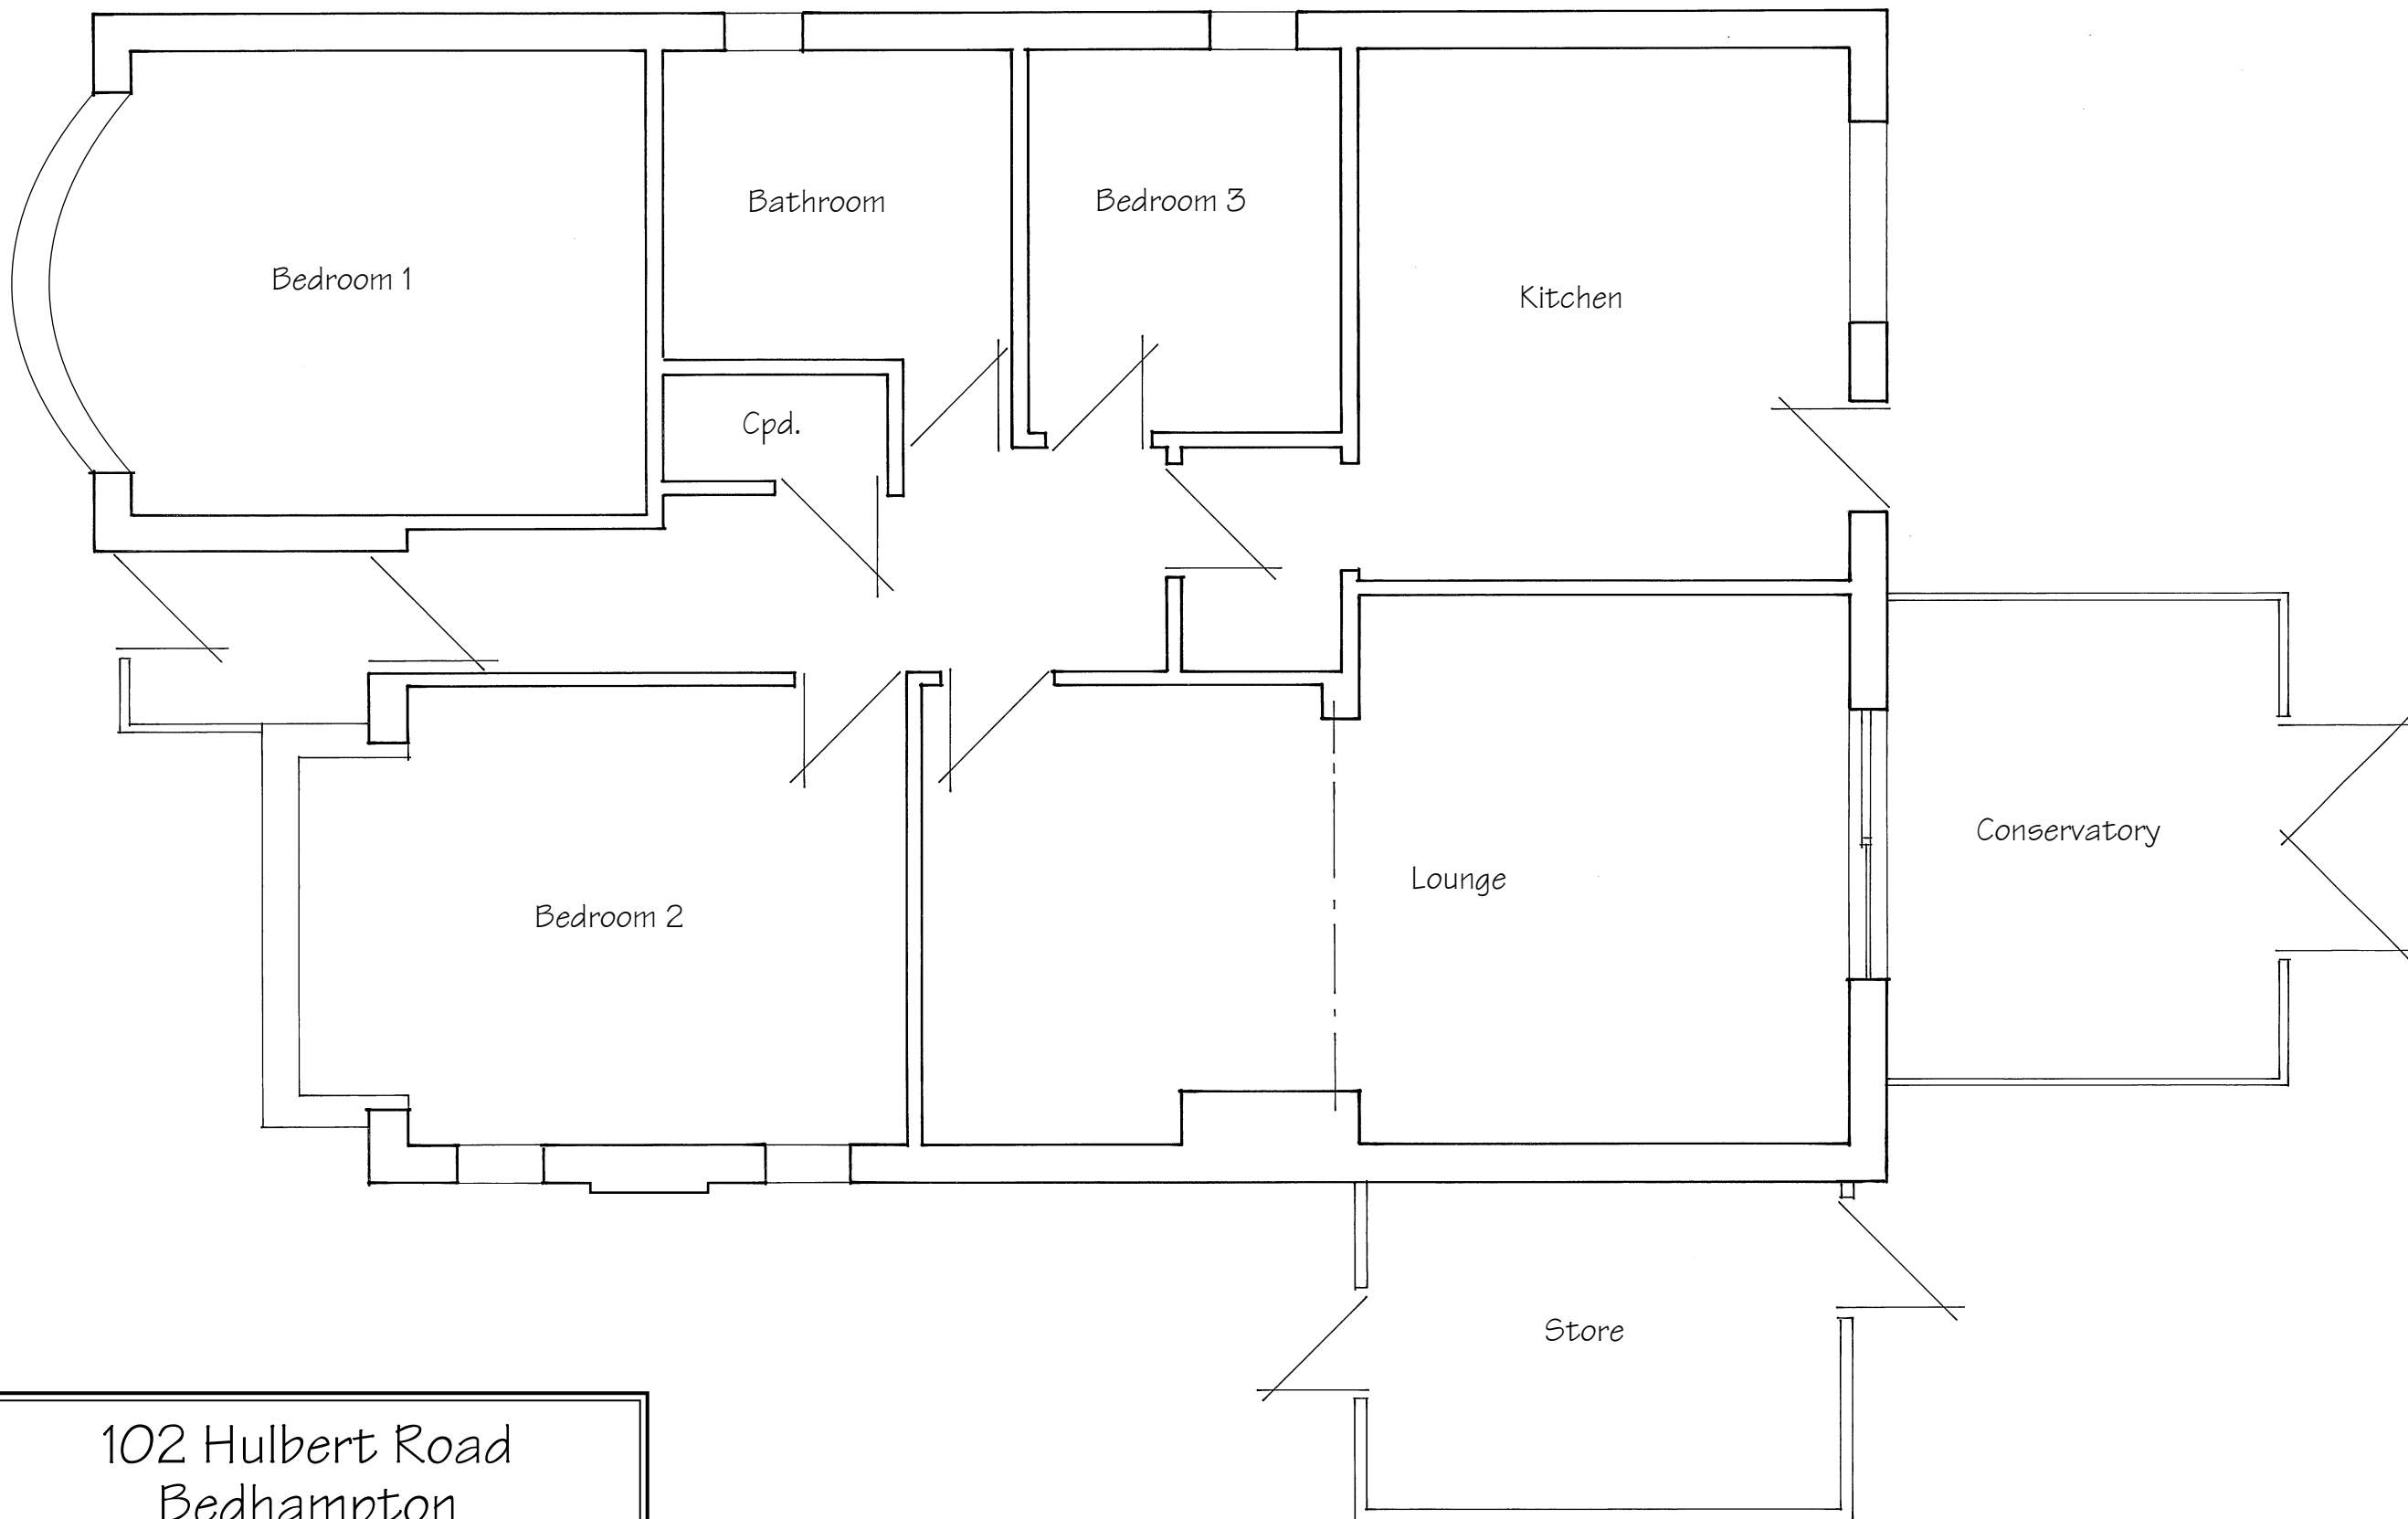

102 Hulbert Road
Bedhampton
Scale - 1:50 at Page Size A3

Drawing No. 5430/1

Existing Ground Floor Plan

