




Proposed Ground Floor Plan
Scale 1:100

1:100 scale

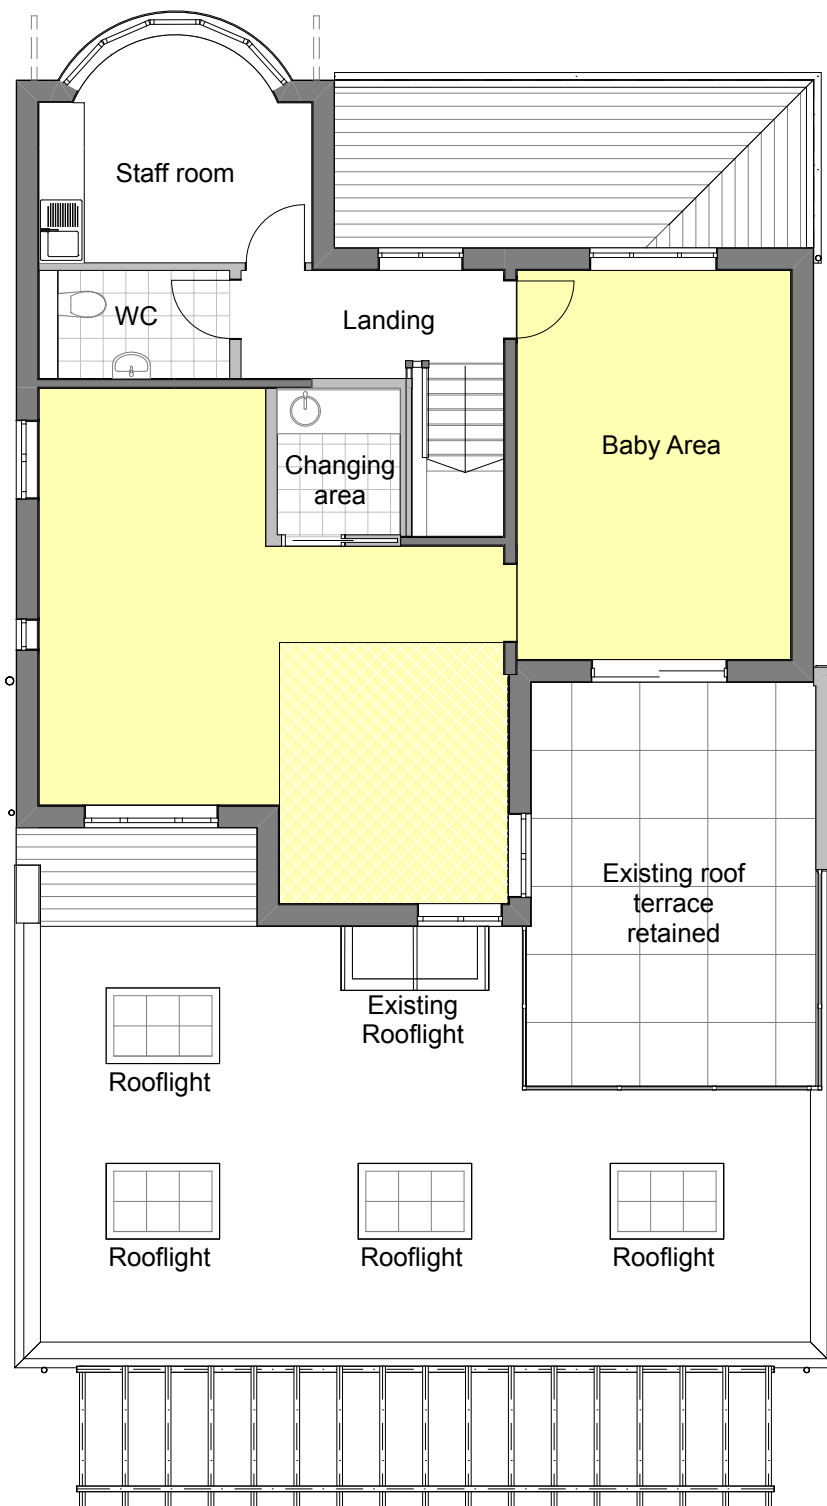

Proposed First Floor Plan
Scale 1:100

Key

- Existing walls
- Proposed walls

A 14.04.20 Car parking amended

Client

223 London Road, Waterlooville
External works to existing building

Architect

Innovate 4 Limited
72 Catisfield Lane, Catisfield
Hampshire
PO15 5NS
www.innovate4.com

Drawing

Proposed Floor Plans

Scale

As shown @ A3

Drawing No.

P200

Status
Planning

Revision

A