


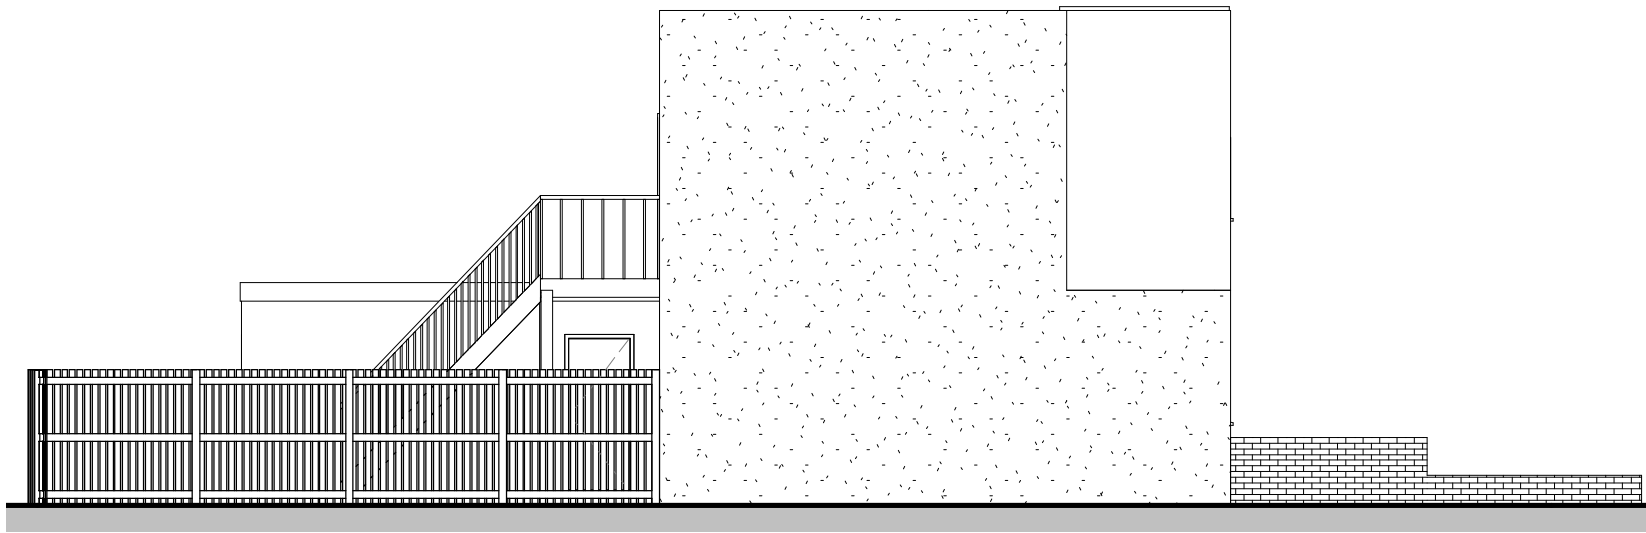


1 North Elevation
1 : 100



4 East Elevation
1 : 100



2 South Elevation
1 : 100

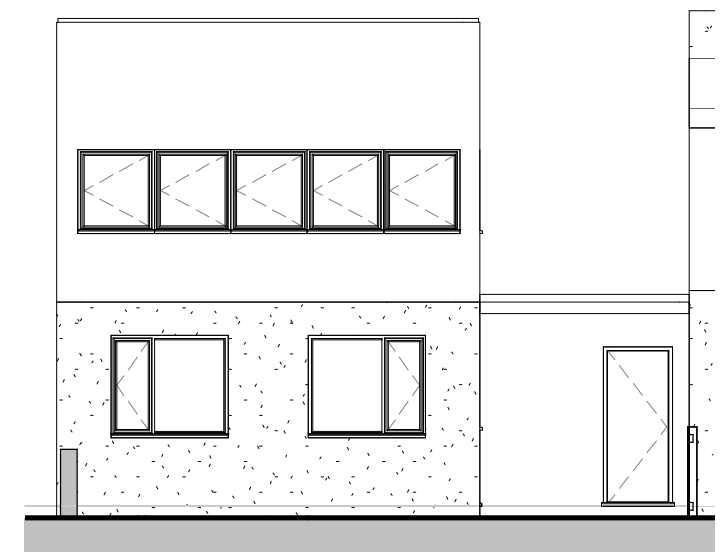

3 West Elevation
1 : 100

IJ Murray Associates

www.ijma.co.uk

No.	Description	Date

Rachael Surman

22 Sandy Beach Estate

Existing Elevations			
Project number	Project Number	A104	1 : 100
Date	Issue Date		
Drawn by	Author		
Checked by	Checker	Scale	