


EXTERNAL AREA (roofspace) : 465 sq.m.
INTERNAL AREA (roofspace) : 441 sq.m.

Notes:
This drawing is to be read in conjunction with all other relevant architectural drawings.
Drawing not to be scaled, use figured dimensions only. All dimensions to be checked on site by the contractor prior to the commencement of any work or specialist production drawings. Any discrepancies to be notified to Hay Associates and further instructions obtained before work is commenced.
Copyright © Hay Associates Limited

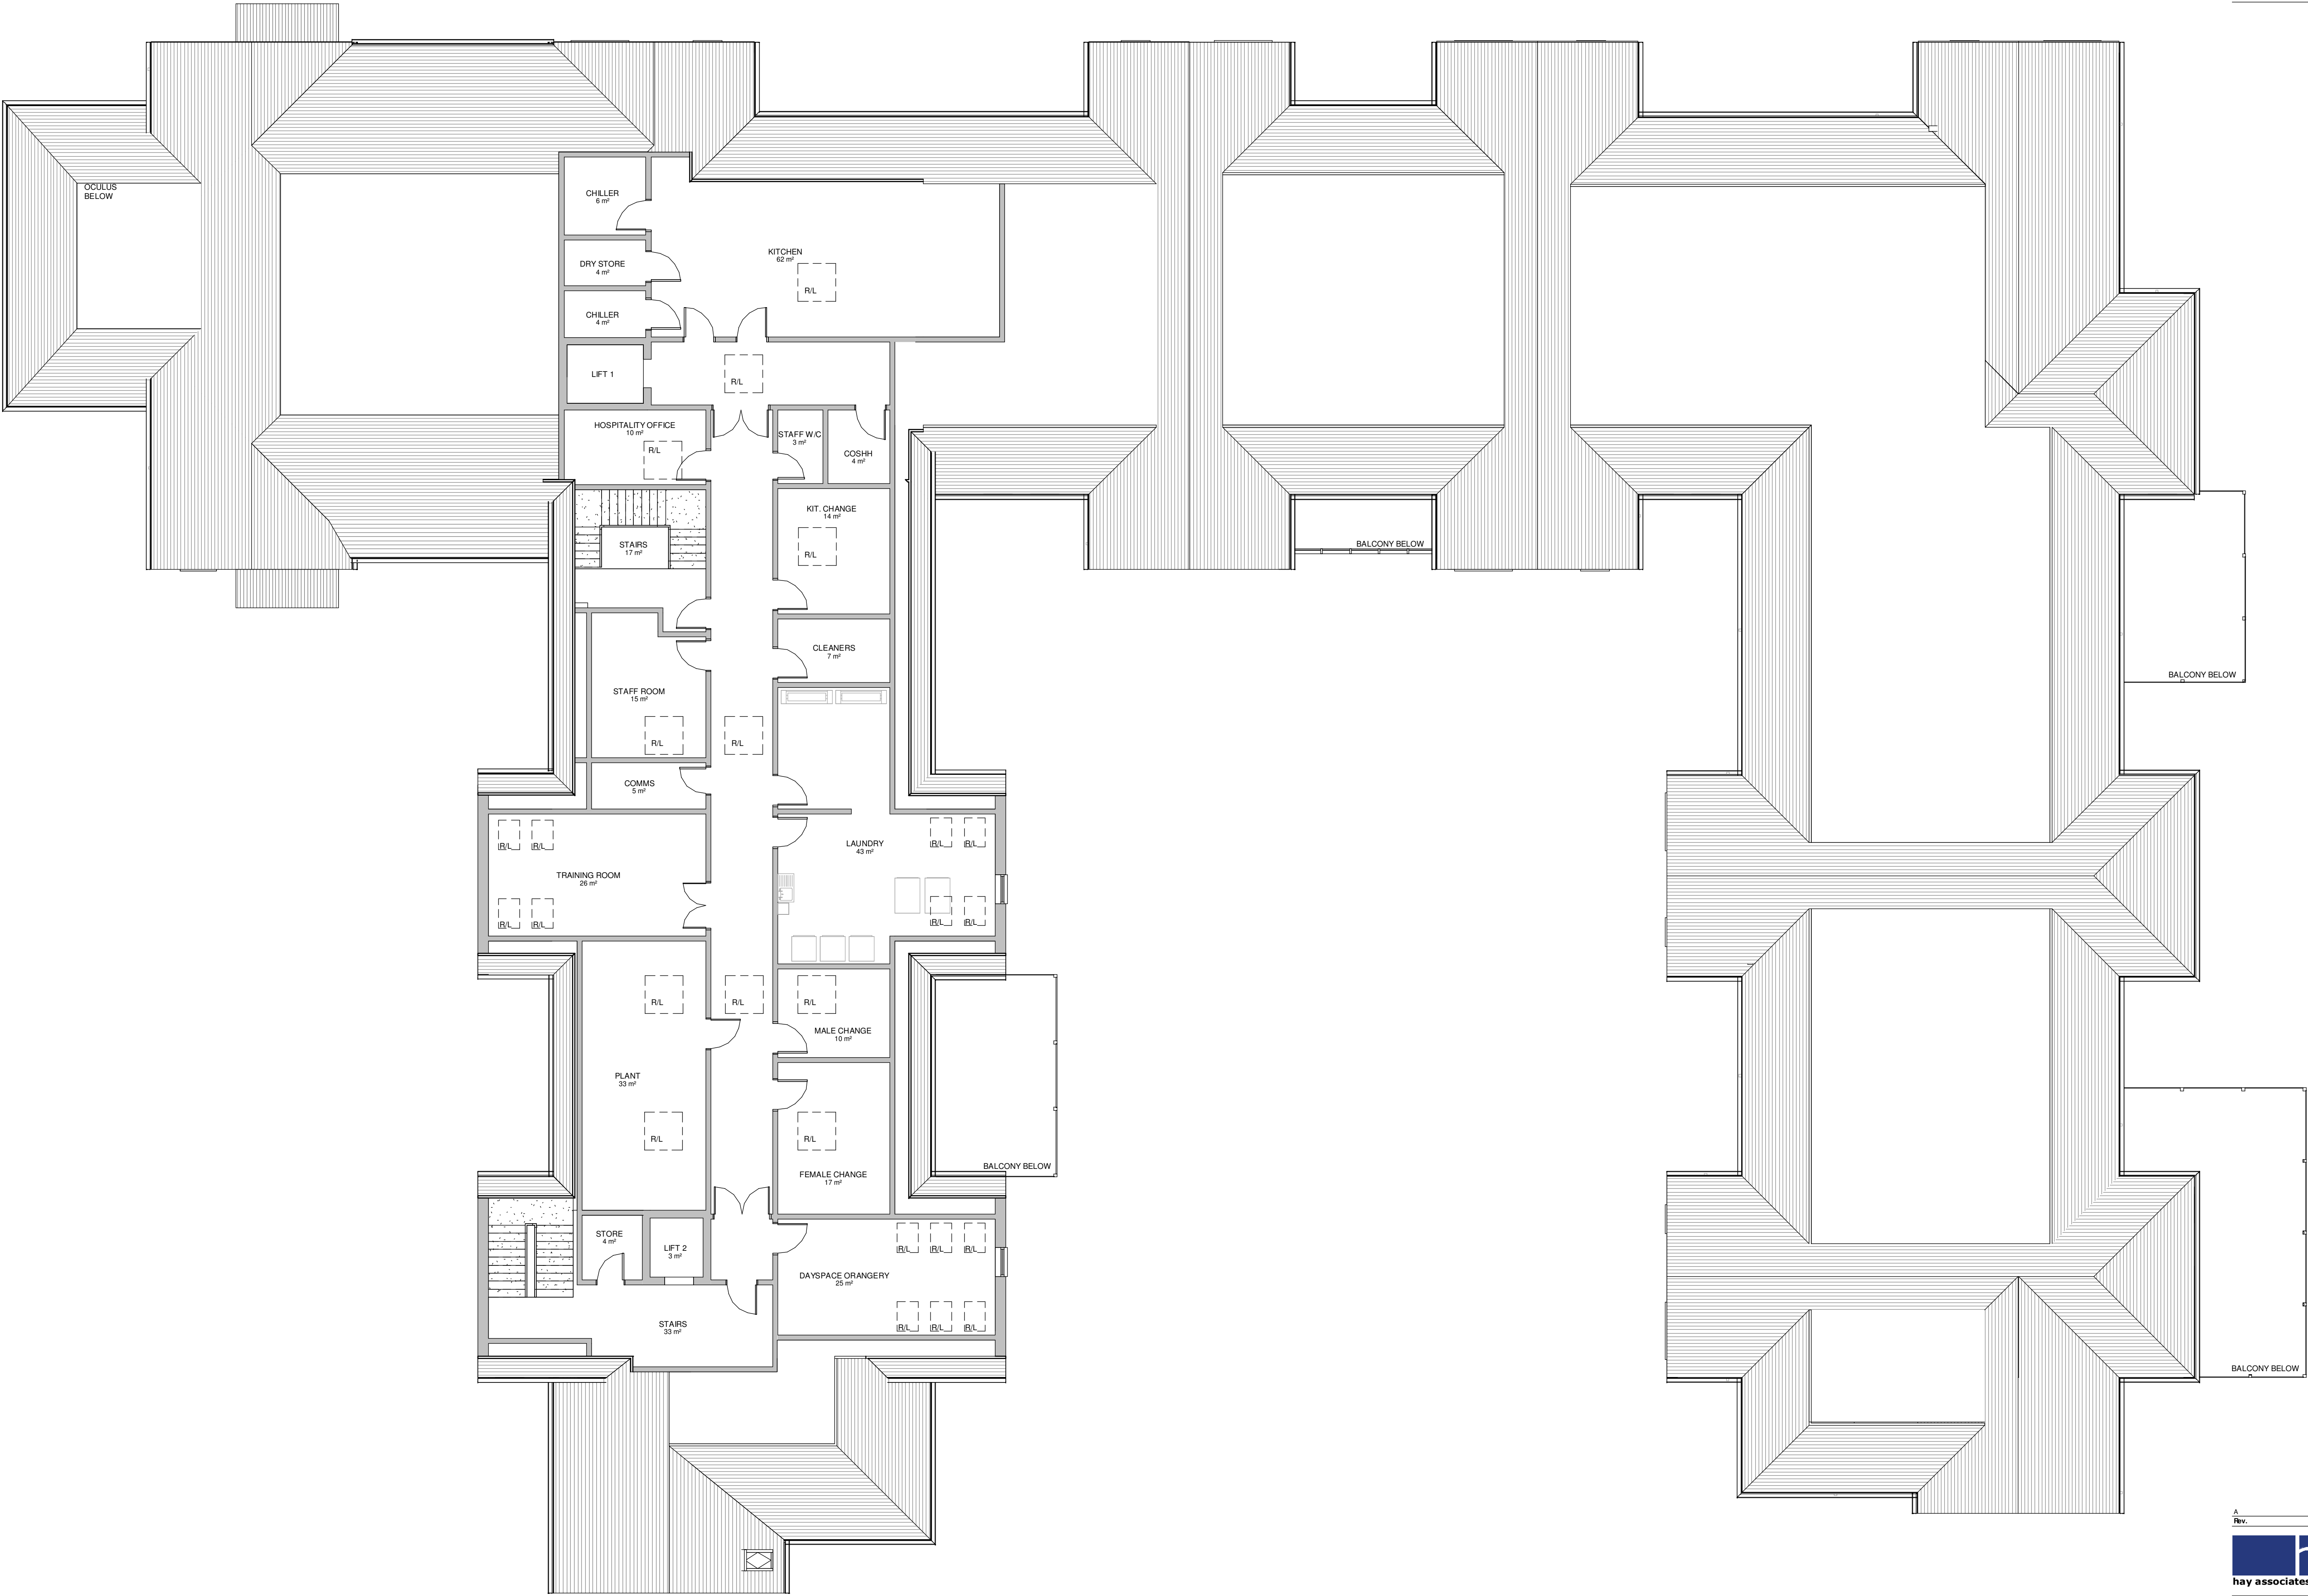

CARE HOME - Second Floor Plan
1 : 100

Planning Issue		26.06.2020	
Rev.	Note:	Date:	
		Brookfield Court Selby Road, Garforth, Leeds LS25 1NB 0113 980 5500 info@thehayassociates.co.uk www.thehayassociates.co.uk	
Client	Halebourne Group		
Project	Land at Bedhampton		
Title	CARE HOME - Second Floor Plan		
Scale @ A1	1 : 100	Date	Apr '20
Drawn by	MC	Checked by	MH
Project No.	H213	Drawing No.	596A-03
Revision	A	Status	Planning