





Scale Bar 1:50@A3

 

Notes

Locations of downpipes and gutters to be checked on site.

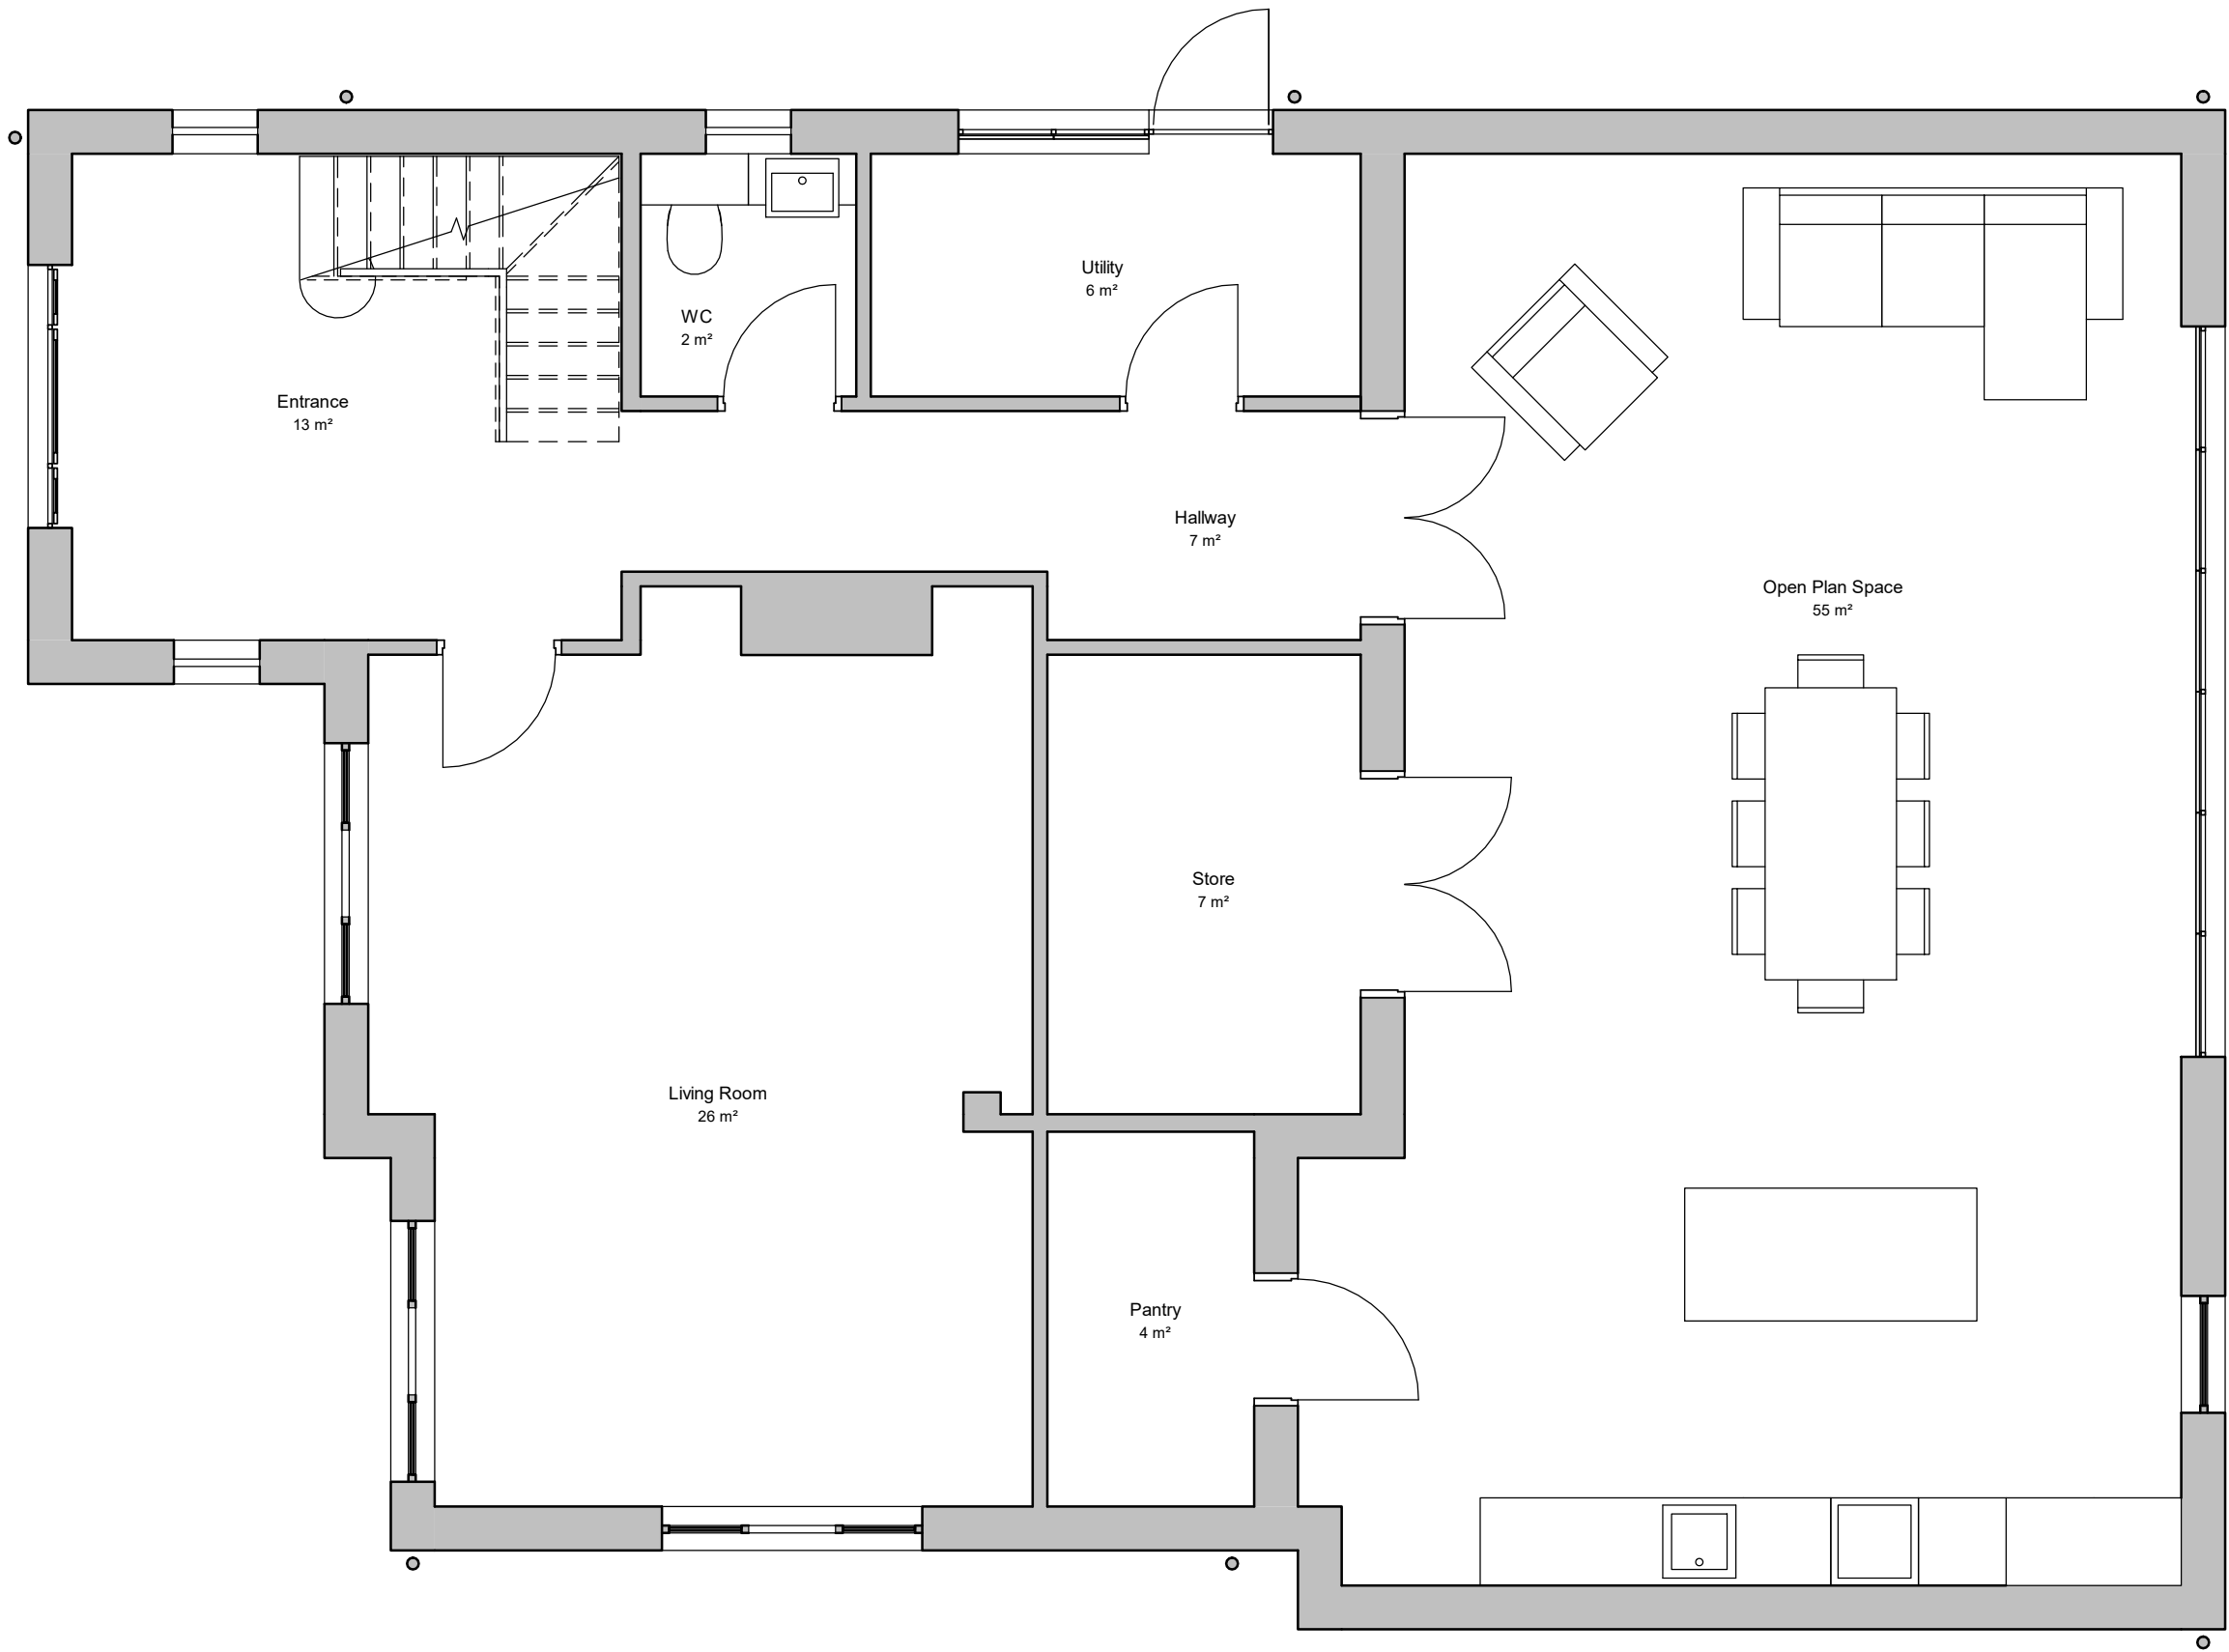

1 Ground Floor Plan
1 : 50

	Submitted for Planning Issued to client for comment	SW SW	DS DS	18/05/20 12/05/20
REV	DESCRIPTION	BY	CHK	DATE
Cover Storey Architects Cover Storey Architects LLP 18 St Georges Avenue, Havant Tel. 02392 006266 info@coverstoreyarchitects.co.uk PO9 2RX www.coverstorey.co.uk				
Project No: 20002		Drawing No: V03-200		Revision: