




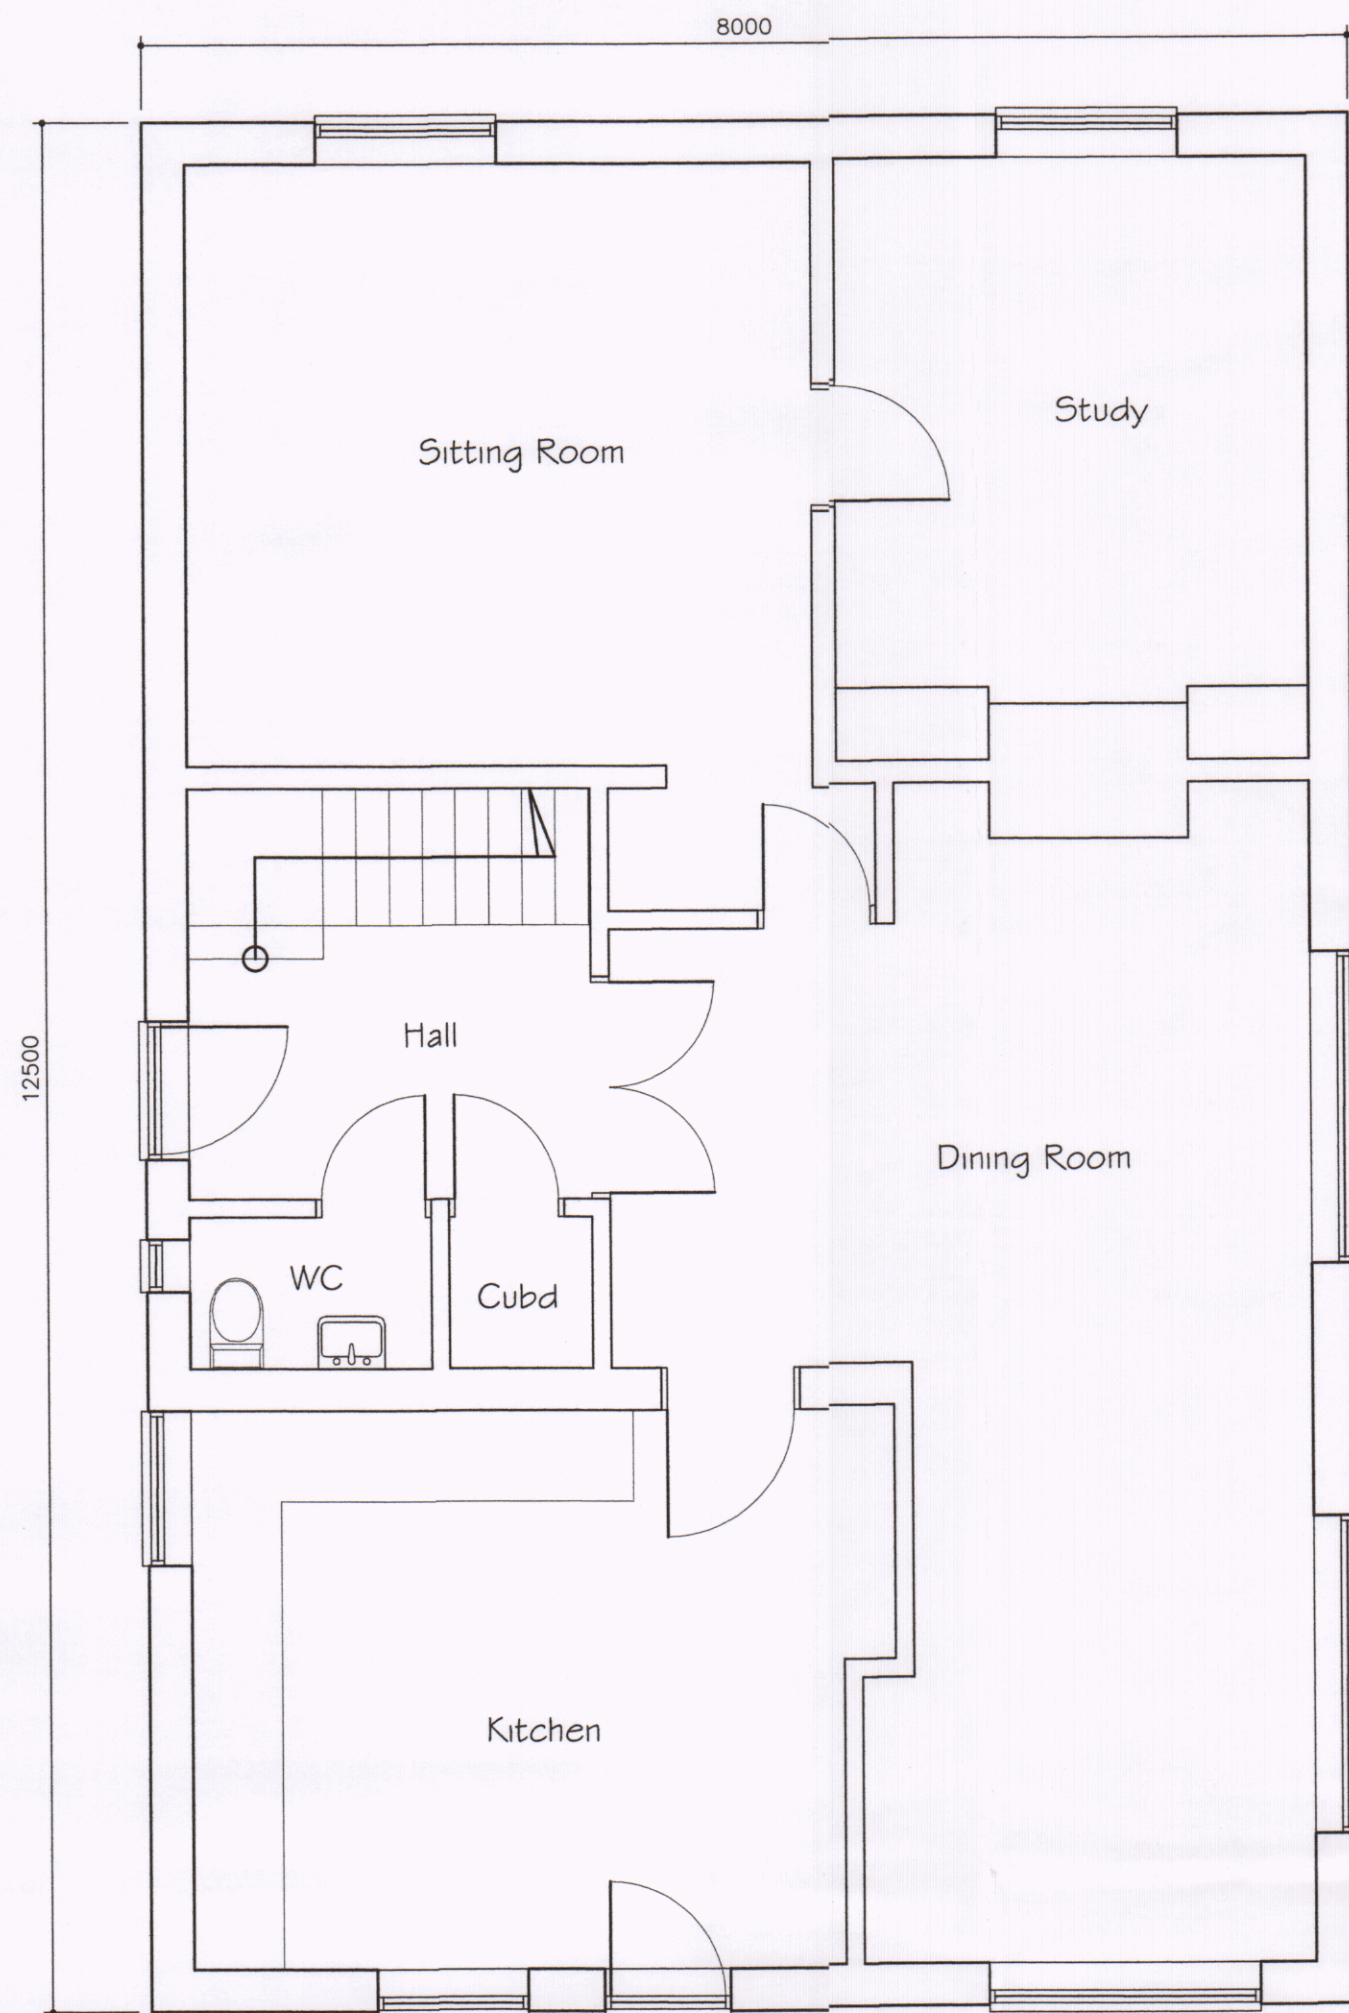


Existing Ground Floor

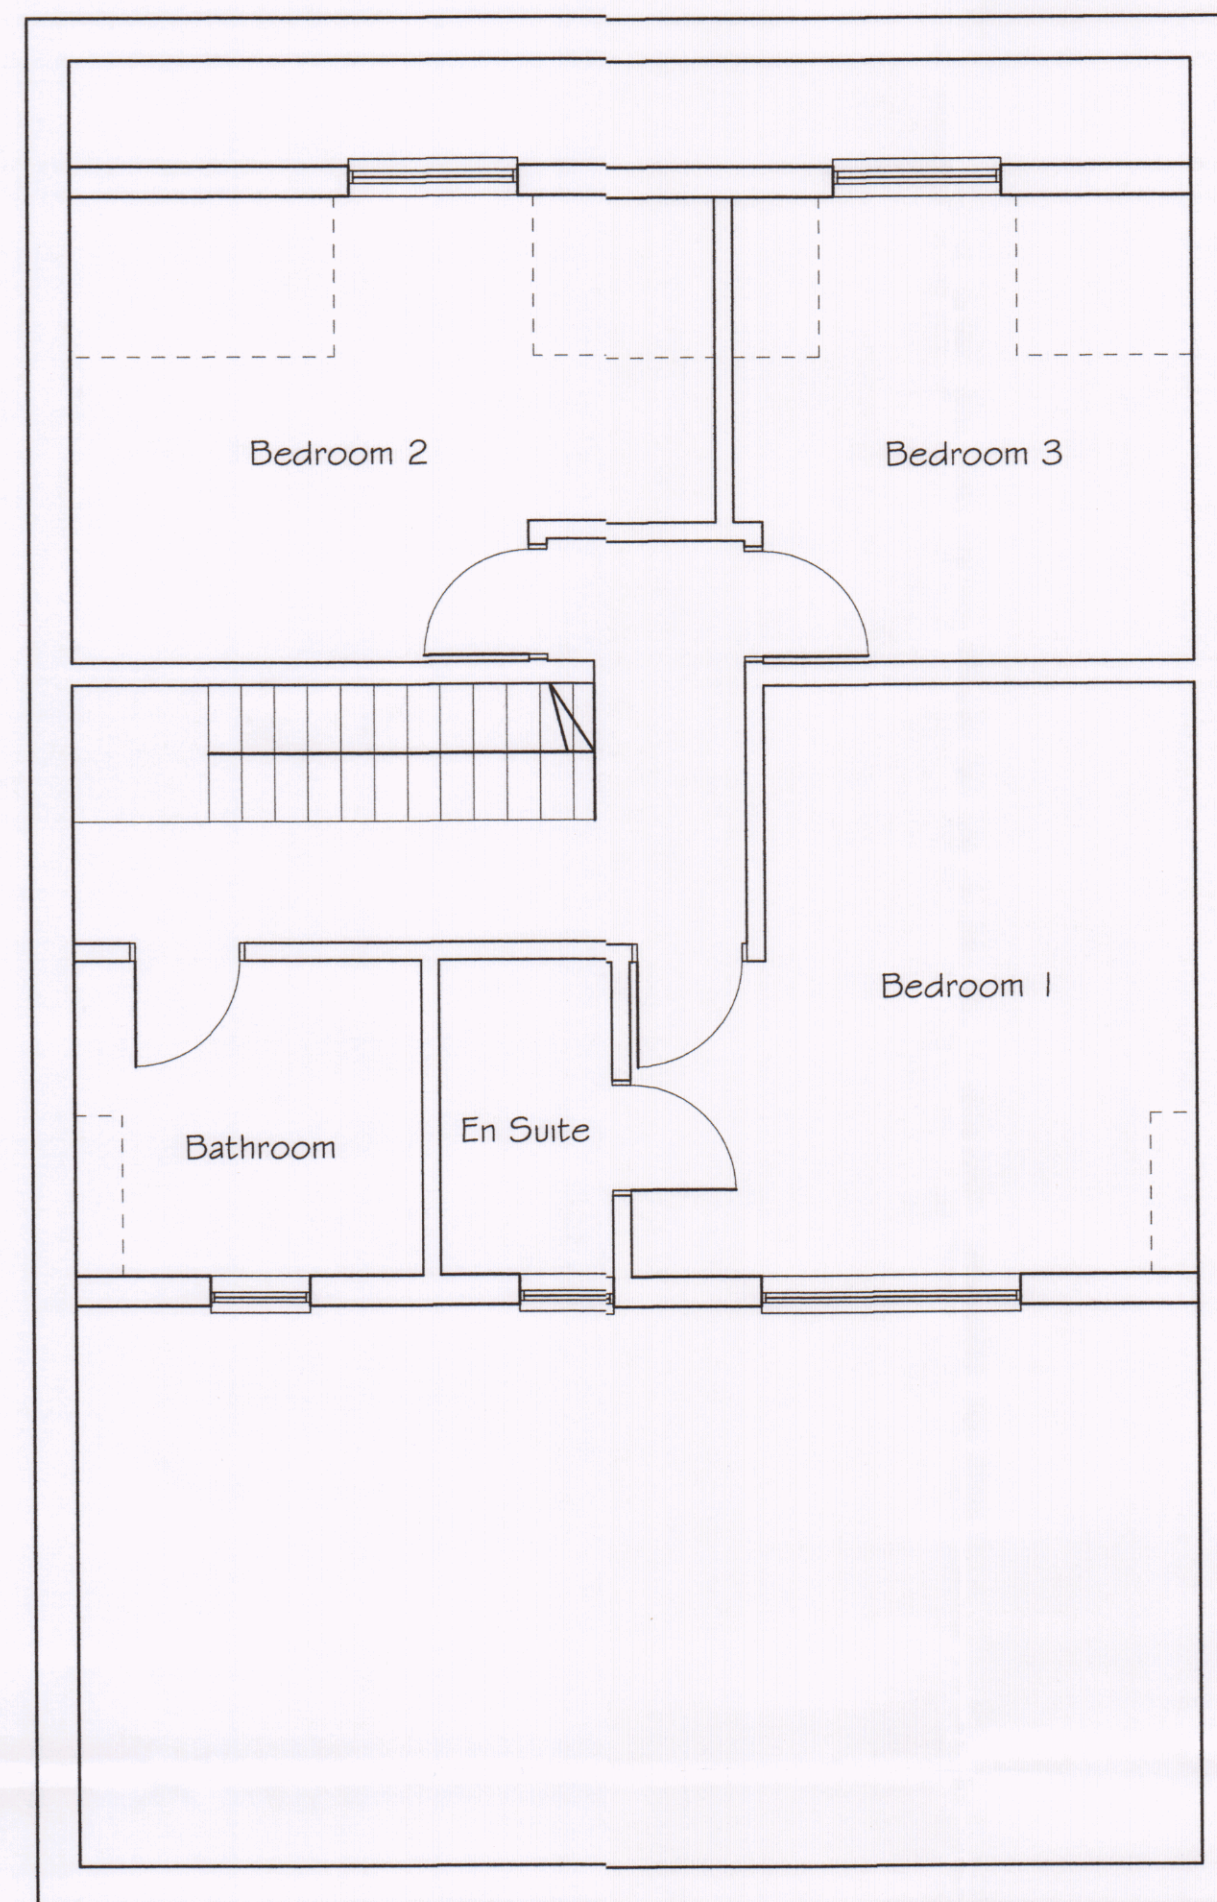

Existing First Floor

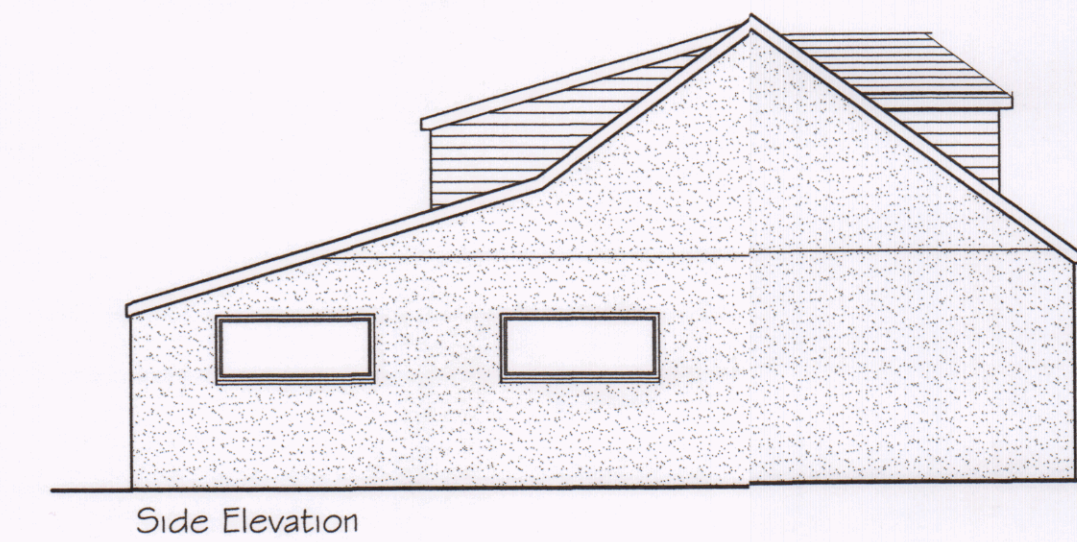

Side Elevation

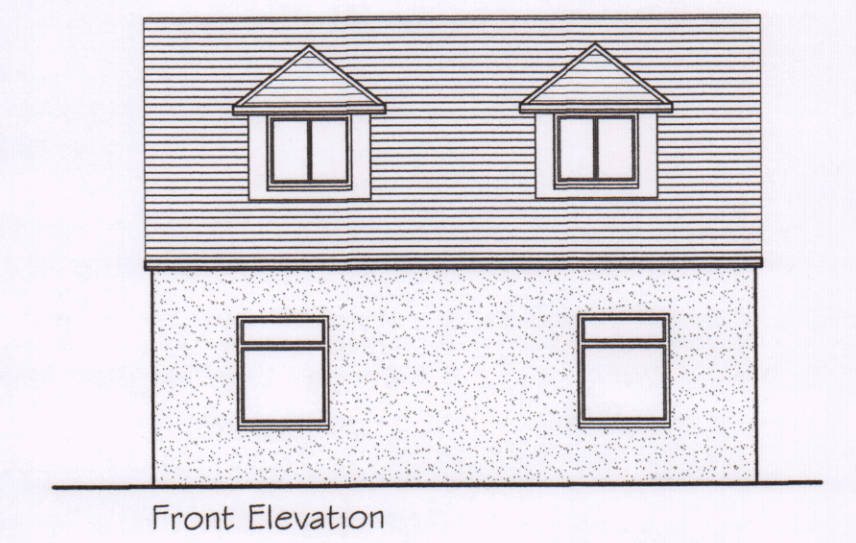

Front Elevation




Side Elevation




Rear Elevation

Elevations 1:100

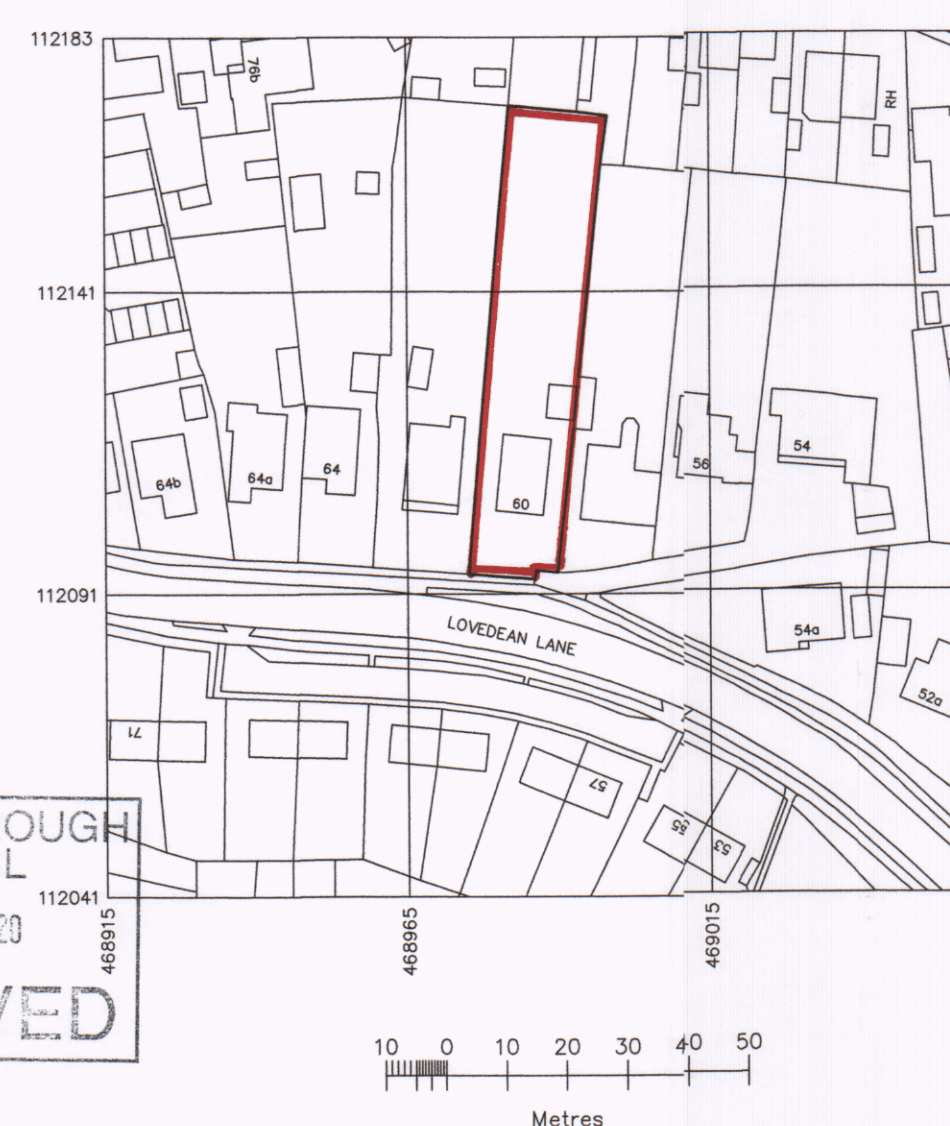

Site Location Plan 1:1250

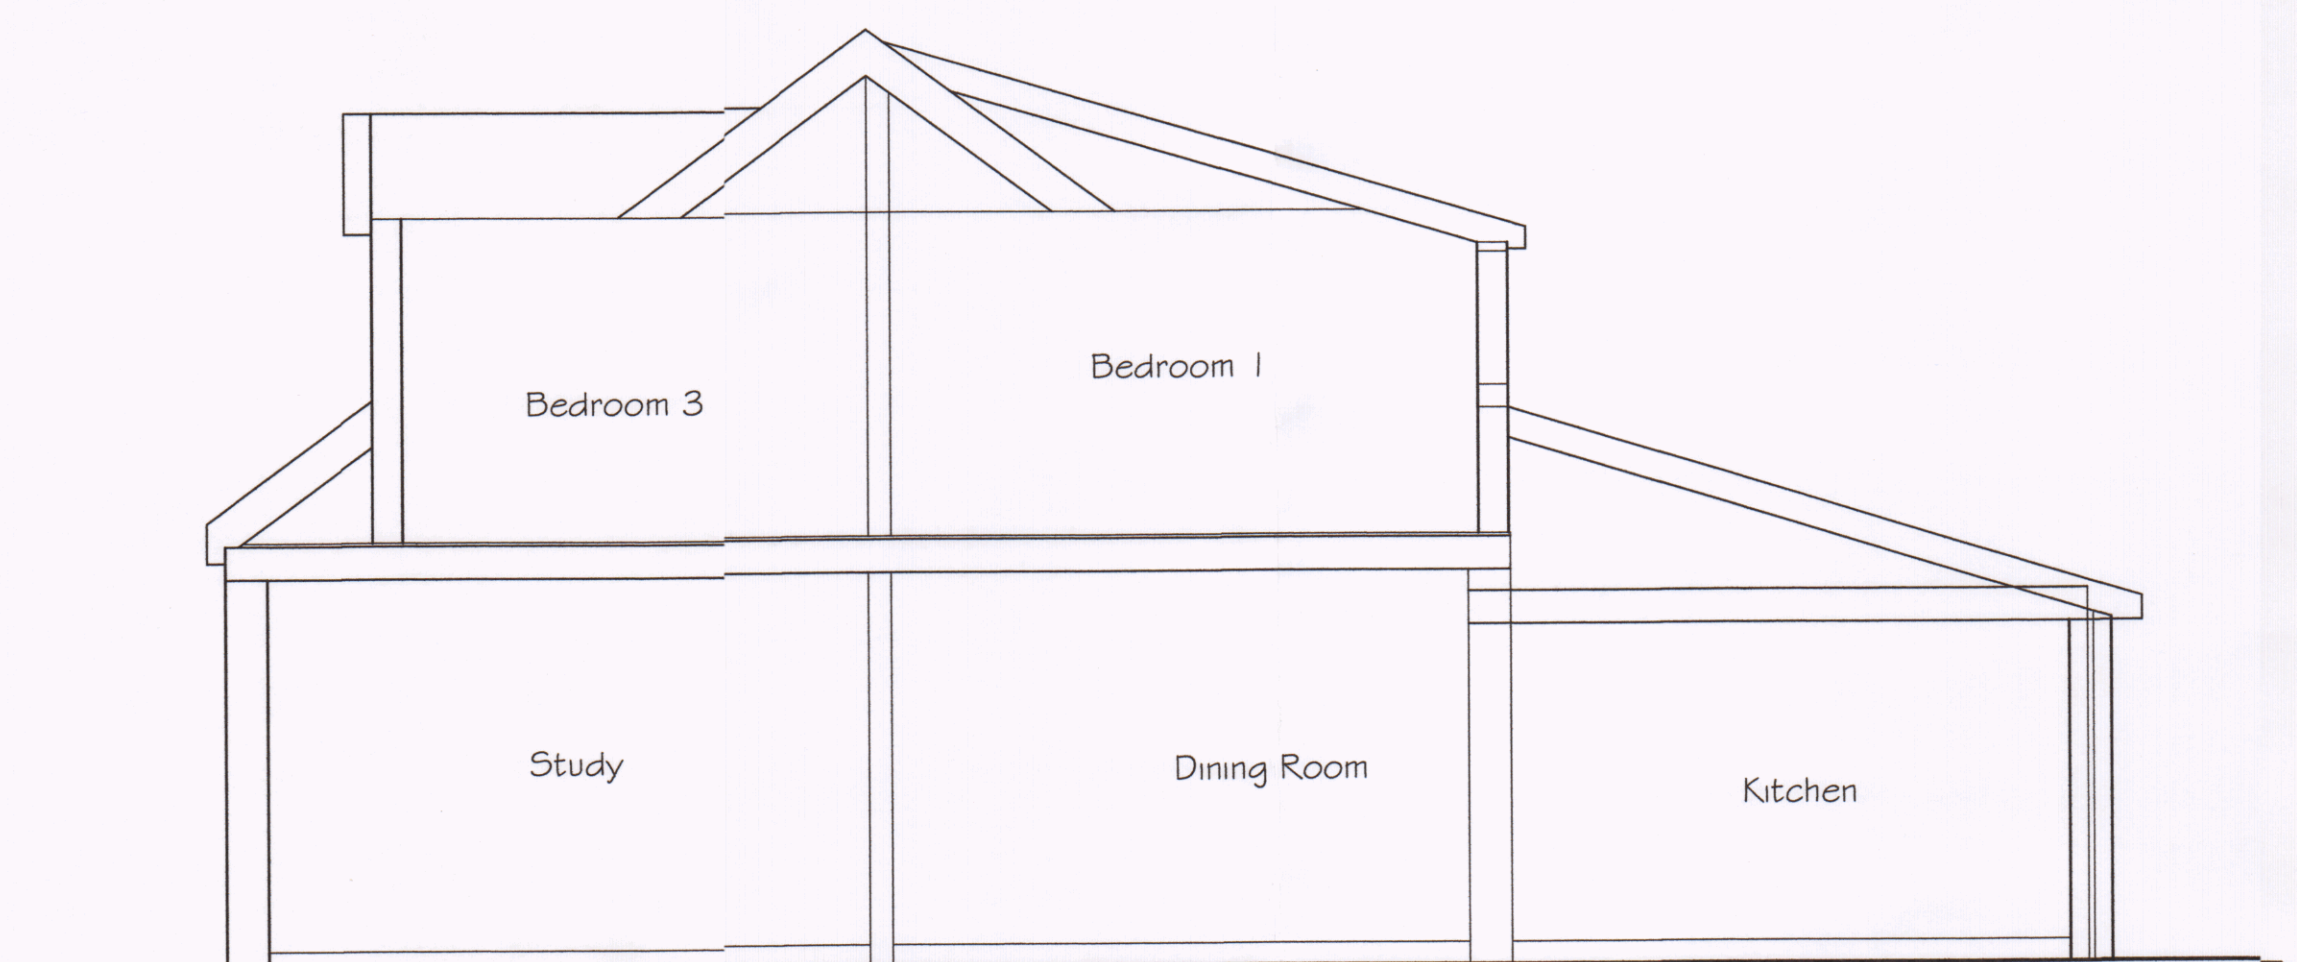

Existing Section

DRAWING SHOULD BE READ IN CONJUNCTION WITH ANY OTHER. HAVE DRAWING AND THE BUILDER CHECK ALL LO AND SITE DIMENSIONS BEFORE WORK STARTS AND NOTIFY BARN DESIGN LTD OF ANY DISCREPANCY. IN DOUBT PLEASE ASK. © COPYRIGHT IN THIS DRAWING AND WORK DESIGNED IS AND REMAINS THE PROPERTY OF MAY BARN DESIGN LTD AND/OR ITS SUBSIDIARIES. IN REPLY TO THE PROVISIONS OF THE COPYRIGHT ACT, PERMISSION COULD BE GIVEN OR WORKING DRAWINGS IN WHOLE OR IN PART FOR REPRODUCTION SHOULD INCLUDE THIS & THE FOLLOWING STATEMENT	REV	DESCRIPTION	DATE	DRN	CHK	CLIENT
						Mr & Mrs Wood
TITLE Existing Layouts and Elevations Site Location Plan						JOB No. 20-026 SCALE 1:50@A1 plus Noted DRAWN S WOOD CHECKED DATE DRAWING NUMBER PO1
SITE 60 Lovedean Lane Waterlooville Hampshire						p May Barn, Main Road, Aust Bristol, B535 4AX t 07813 773356 e simon@maybarn.co.uk

May Barn Design Ltd

