




© This drawing is the property of CMI Studio Architects and must not be copied or reproduced in full or in part without express written permission. DO NOT SCALE. Use figured dimensions only. All dimensions to be verified on site prior to commencing construction.

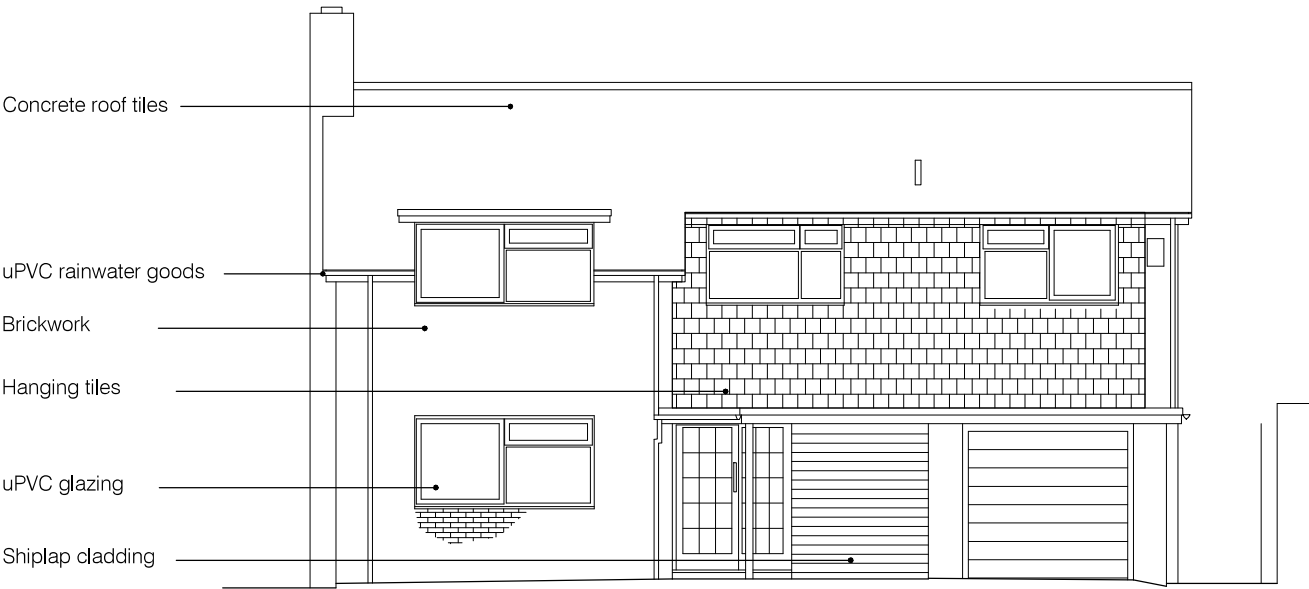


Existing North East Elevation
Scale 1:100 at A3

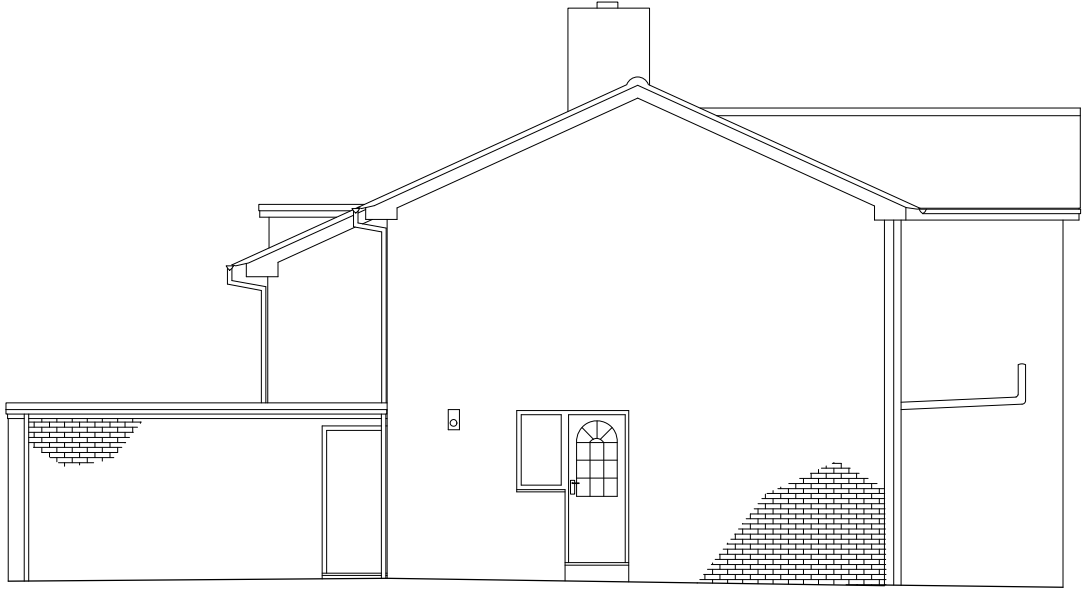

Existing North West
Scale 1:100 at A3

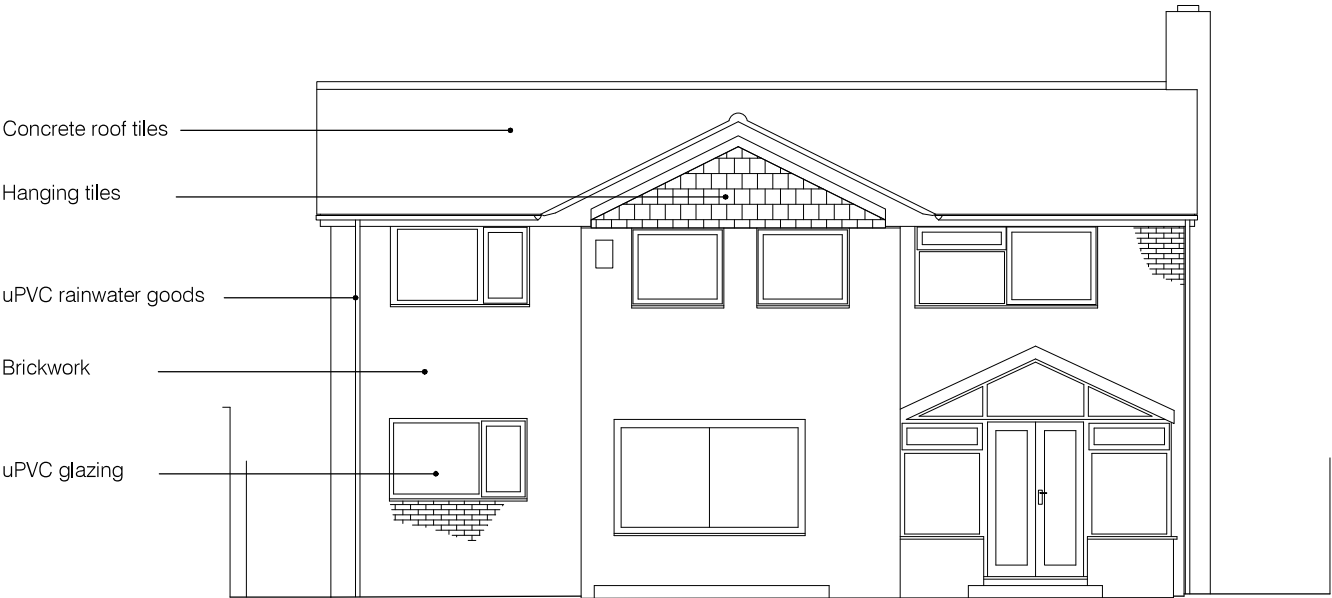

Existing South West Elevation
Scale 1:100 at A3

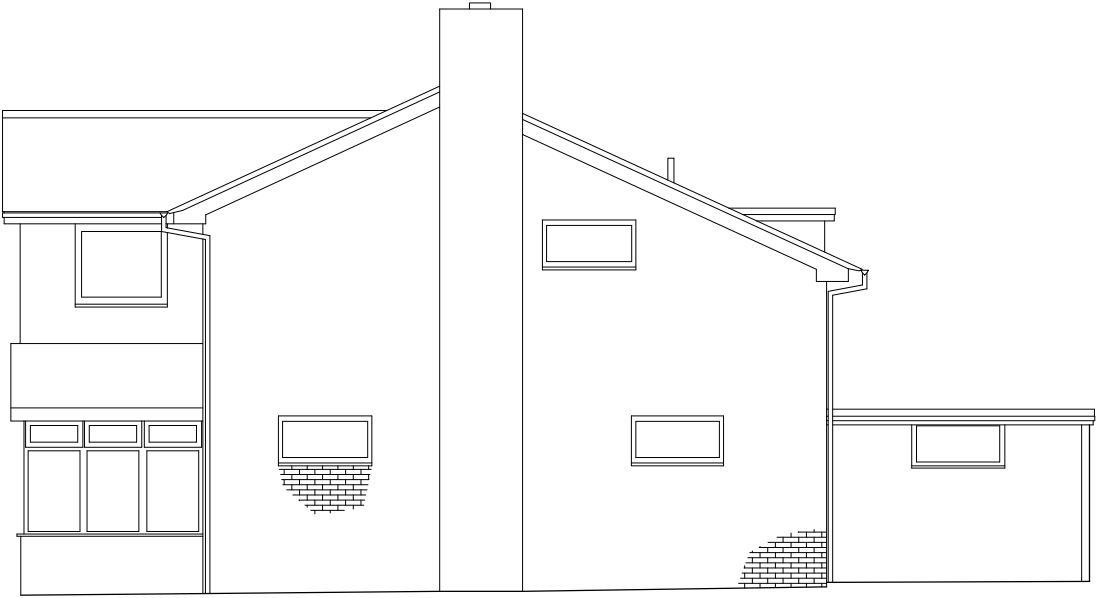

Existing South East Elevation
Scale 1:100 at A3

REV	DESCRIPTION	DATE
-----	-------------	------

Client: Ian Baker
Project: 35 Horndean Drive, Emsworth, PO10 7PU
Title: Existing Elevations
Project No: S19-045
Drawn by: AR
Scale: 1:100 @ A3

Orig No: PL002
Scale (mm): 1:100
Rev:



CMI
STUDIO ARCHITECTS
UNIT 231 METAL BOX FACTORY, 30 GREAT
GUILDFORD STREET, LONDON, SE1 0HS
T: (020) 3567 0811 F: (01908) 227 319 W: cmistudio.co.uk
STUDIO | ARCHITECTURE | INTERIOR DESIGN
PRINCIPAL DESIGNERS | PROJECT MANAGEMENT

STATUS: PLANNING

PLEASE NOTE: The structural, civil engineering and other non-architectural information shown on this drawing is purely for co-ordination purposes only and in no way does it take on any responsibility or liability for CMI Studio Architects. For all detailed information relating to these items see the latest relevant consultants drawings, specification and full design information.