




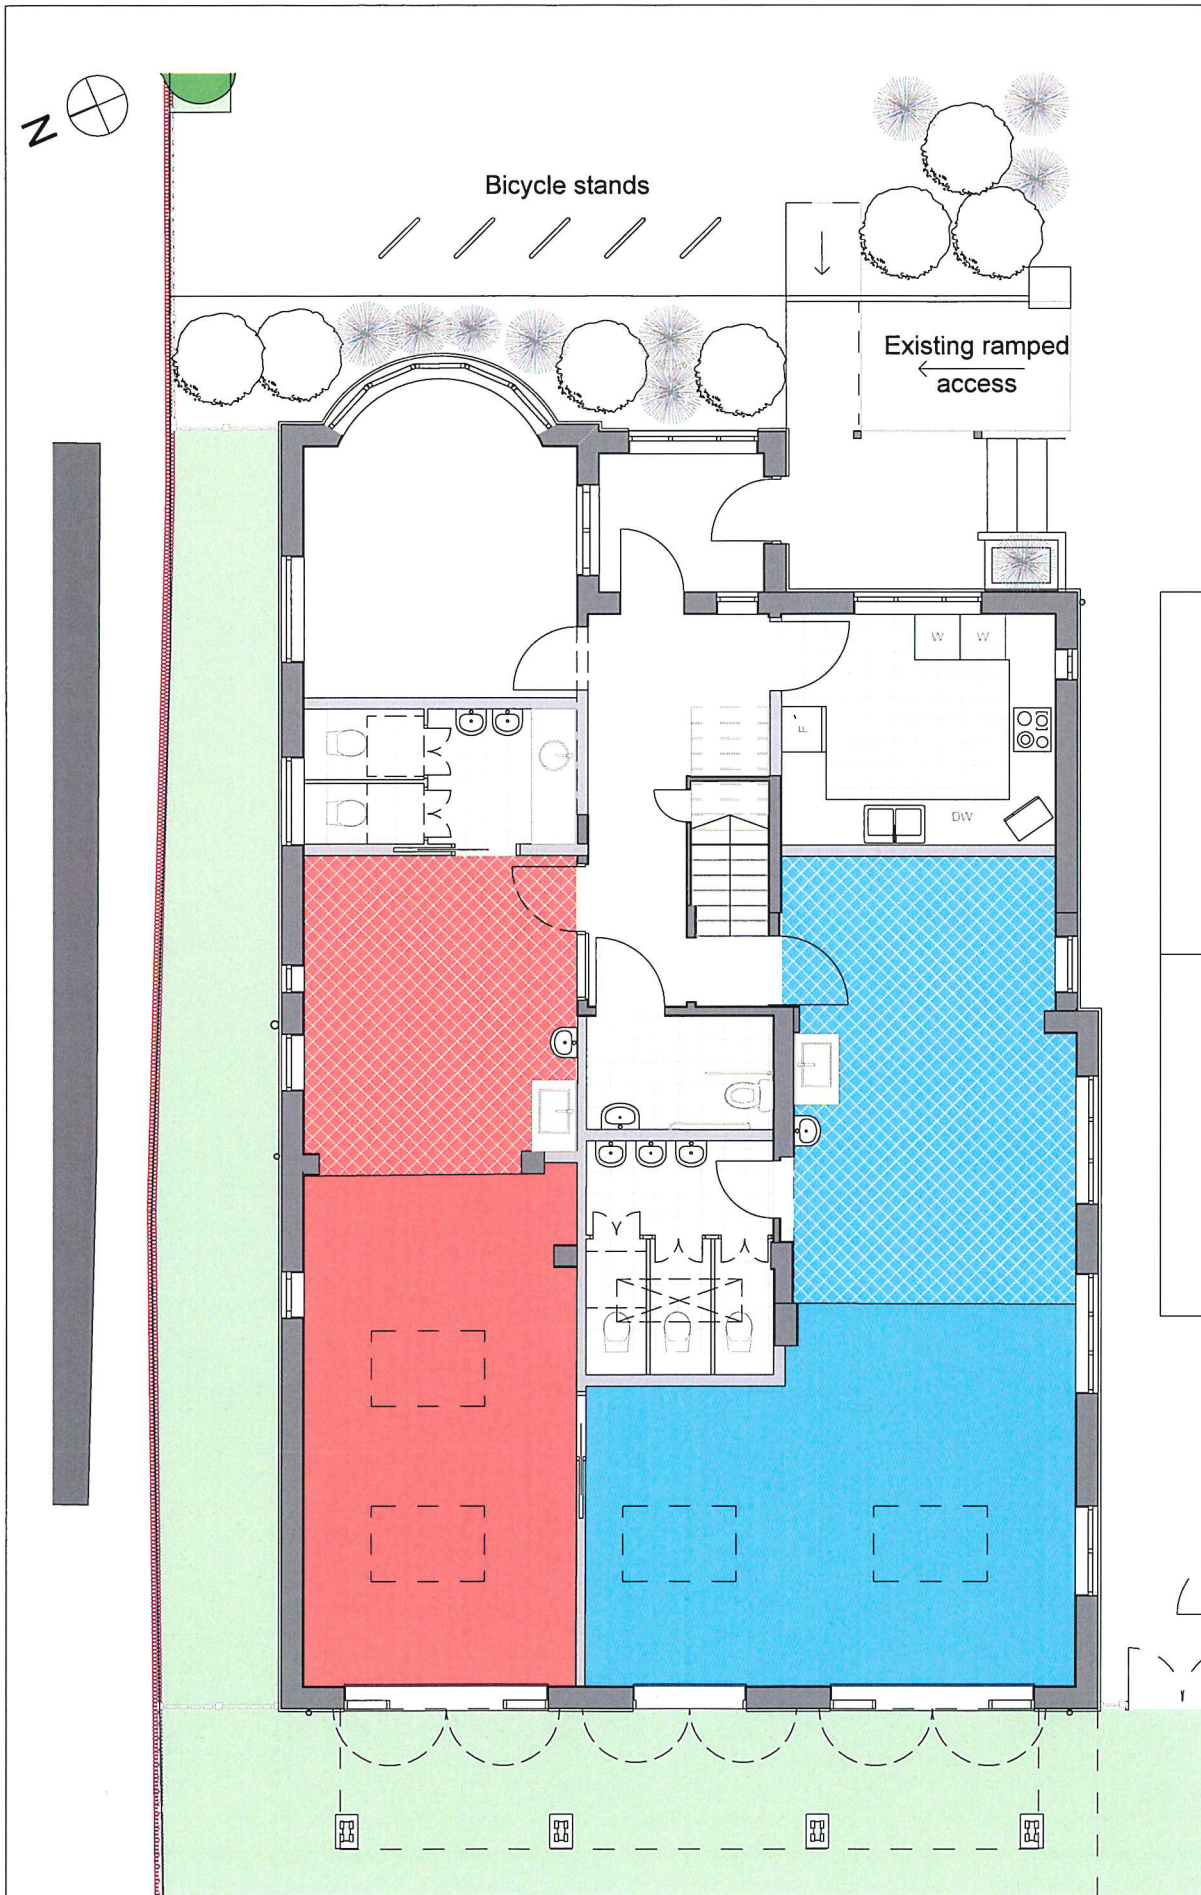

Proposed Ground Floor Plan
Scale 1:100

 

Key	
	Existing walls
	Proposed walls

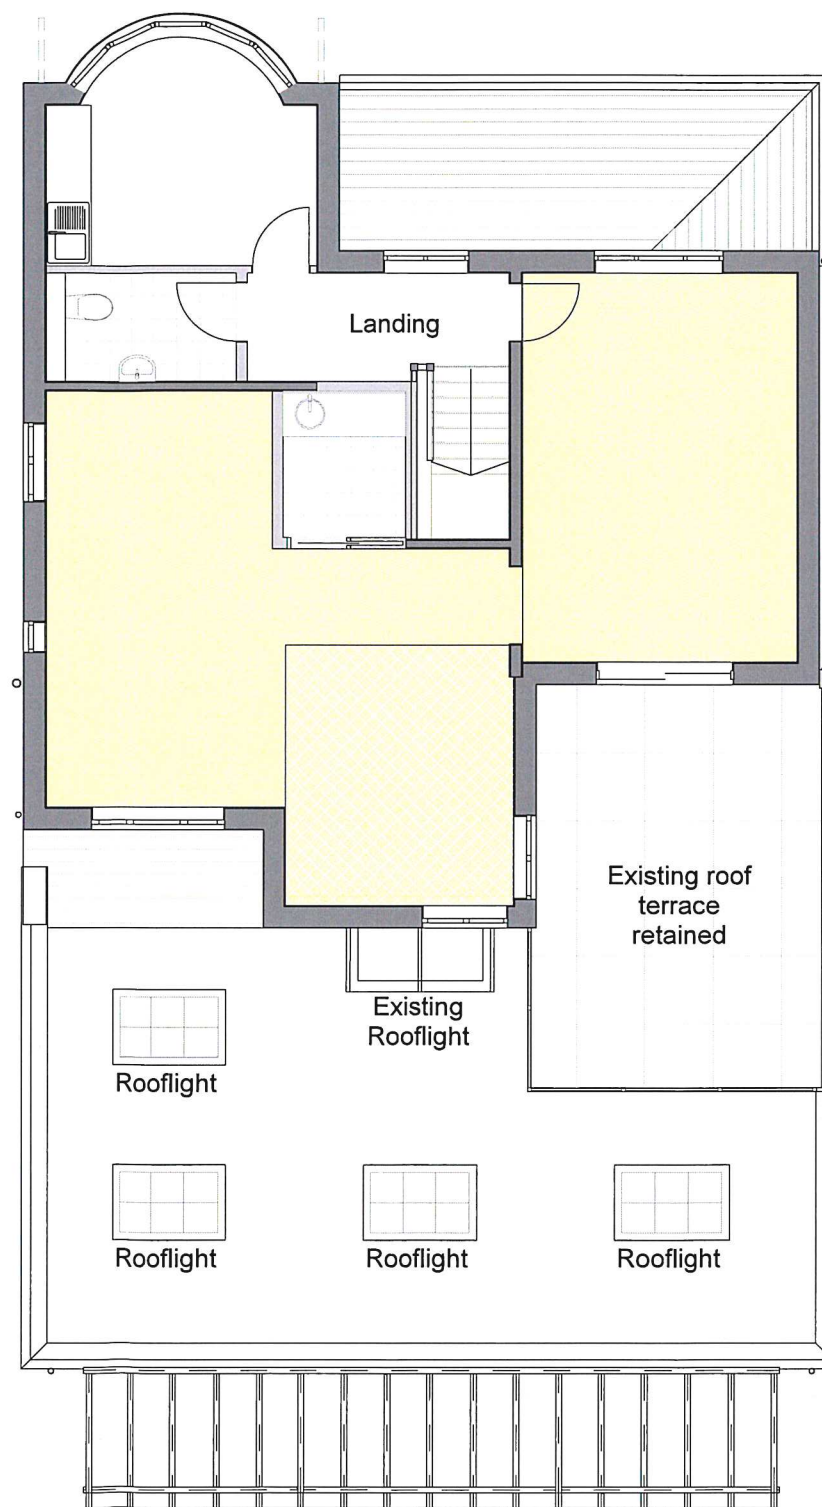

Proposed First Floor Plan
Scale 1:100

B	05.05.20	Canopy dotted on floor plan
A	14.04.20	Car parking amended

Client
223 London Road, Waterlooville
External works to existing building

Architect
Innovate 4 Limited
72 Catisfield Lane, Catisfield
Hampshire
PO15 5NS
www.innovate4.com

Drawing
Proposed Floor Plans
Scale
As shown @ A3

Drawing No.	Status	Revision
P200	Planning	B