
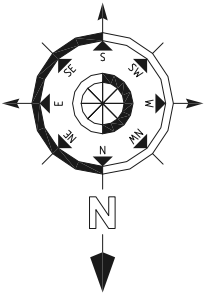


Telephone Exchange

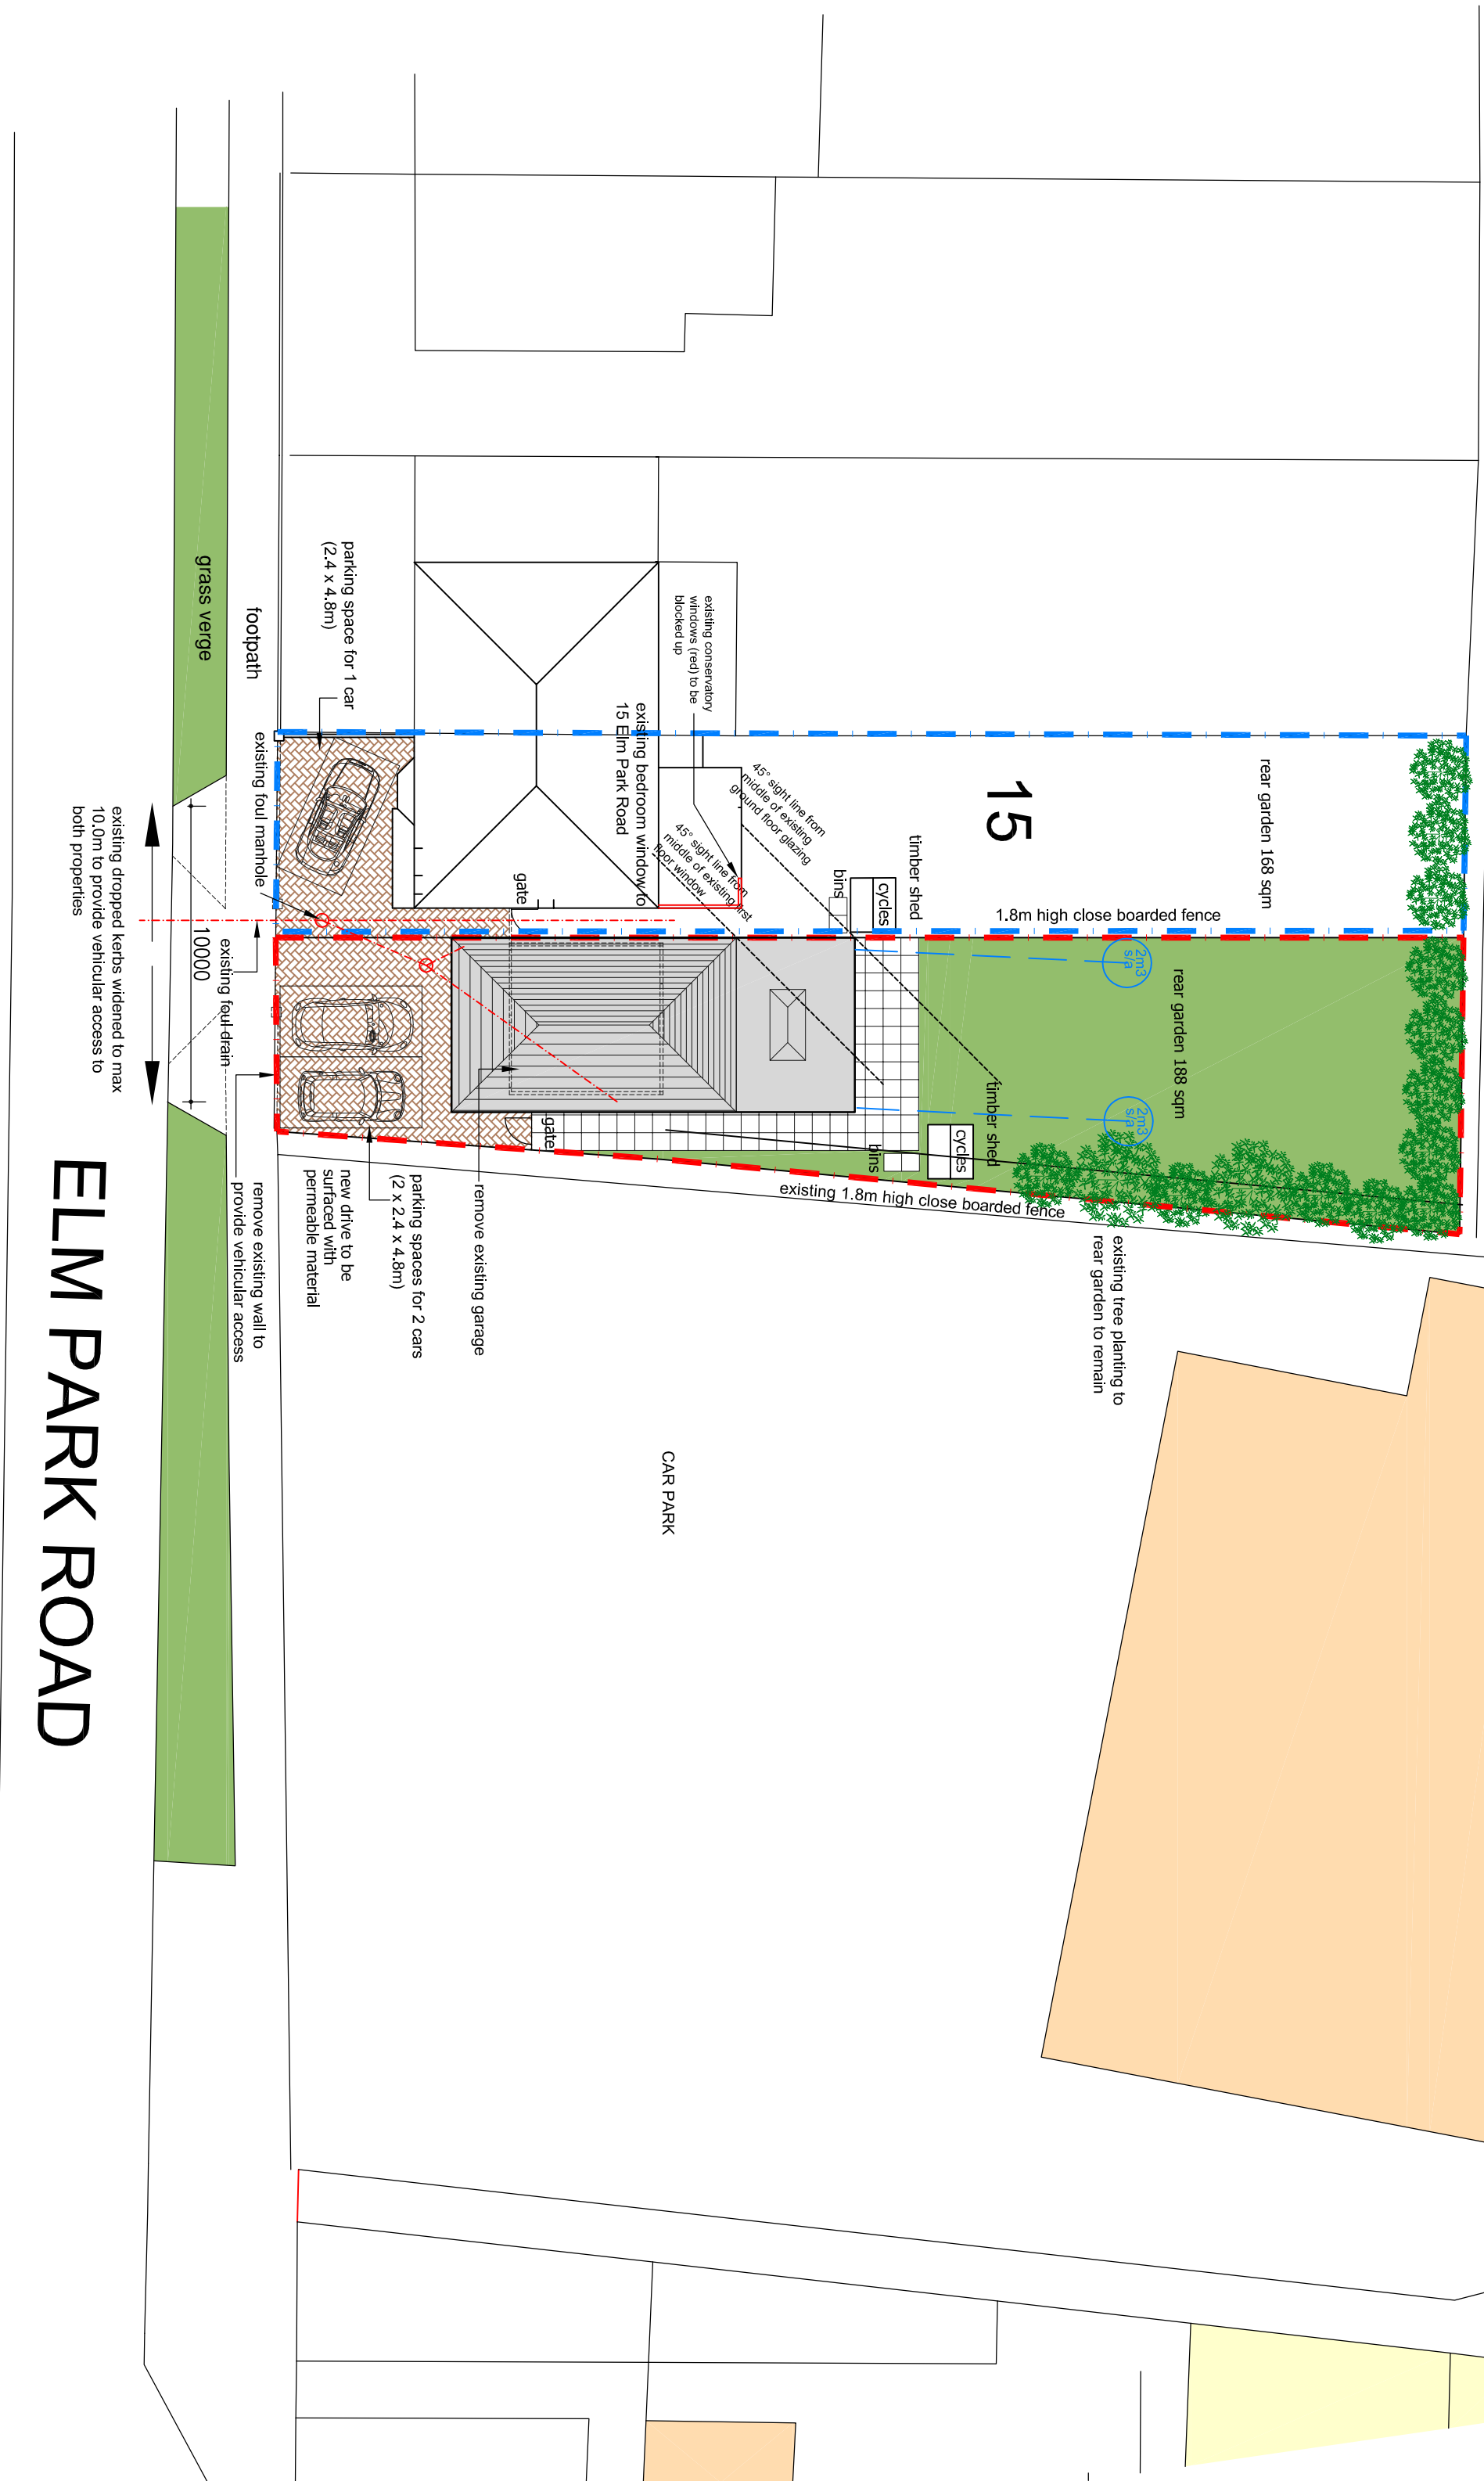

|     |                                       |             |            |            |
|-----|---------------------------------------|-------------|------------|------------|
| C   | Drop kerb revised, drainage indicated | mw          | 25.09.19   |            |
| B   | Layout revised                        | mw          | 06.02.19   |            |
| A   | Layout revised for 3-bed house        | mw          | 29.01.19   | CHK / Date |
| -   | Original issue                        |             |            |            |
| Rev |                                       | Draw / Date | CHK / Date |            |

This drawing is copyright and must not be disclosed to third parties without permission

Scaled dimensions are not to be used for construction

Crown Copyright. All rights reserved. License no. 100045736

4 Queensgate  
Queens Road  
Fareham  
Hampshire  
PO16 0NW

Tel: 01329 288911  
Fax: 01329 221913  
E-mail: admin@m2architecture.com

m2  
architecture  
architectural technologist

PROJECT  
Proposed Development on Land to Side of  
15 Elm Park Road  
Havant

CLIENT  
A Carter  
DRAWING TITLE  
Site Plan

PROJECT NO. 18016  
DRAWING NO. 200  
REV. C  
SCALE 1:200