



North Elevation

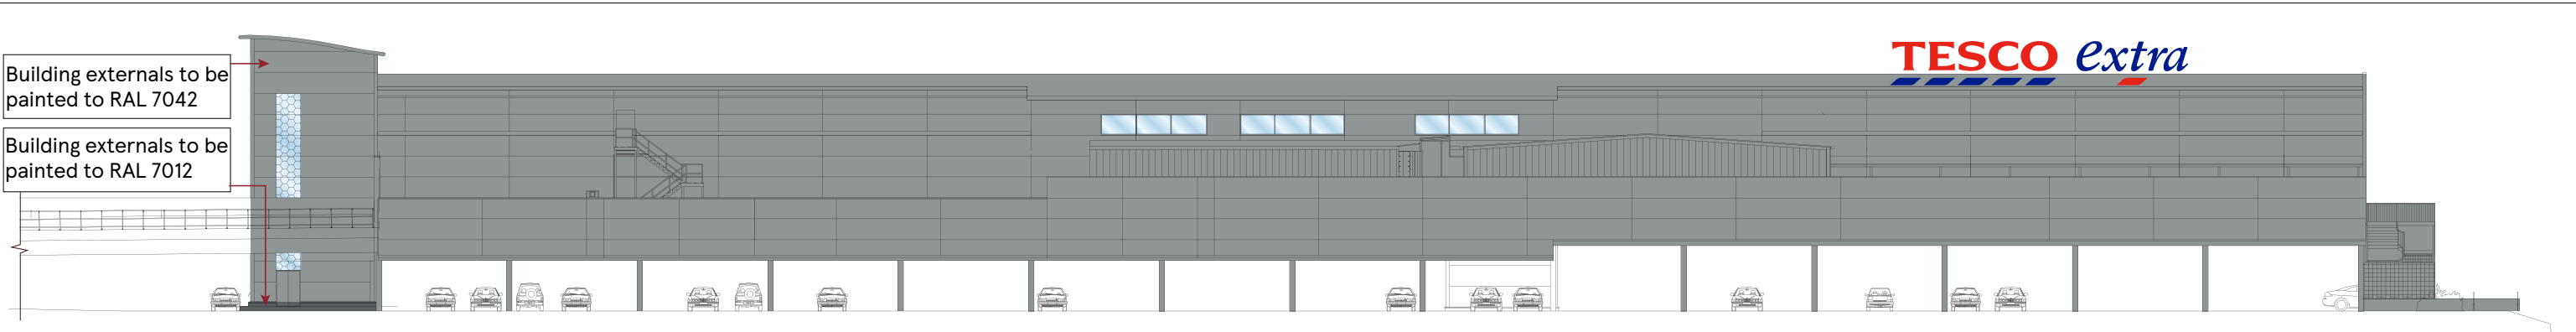

West Elevation



East Elevation

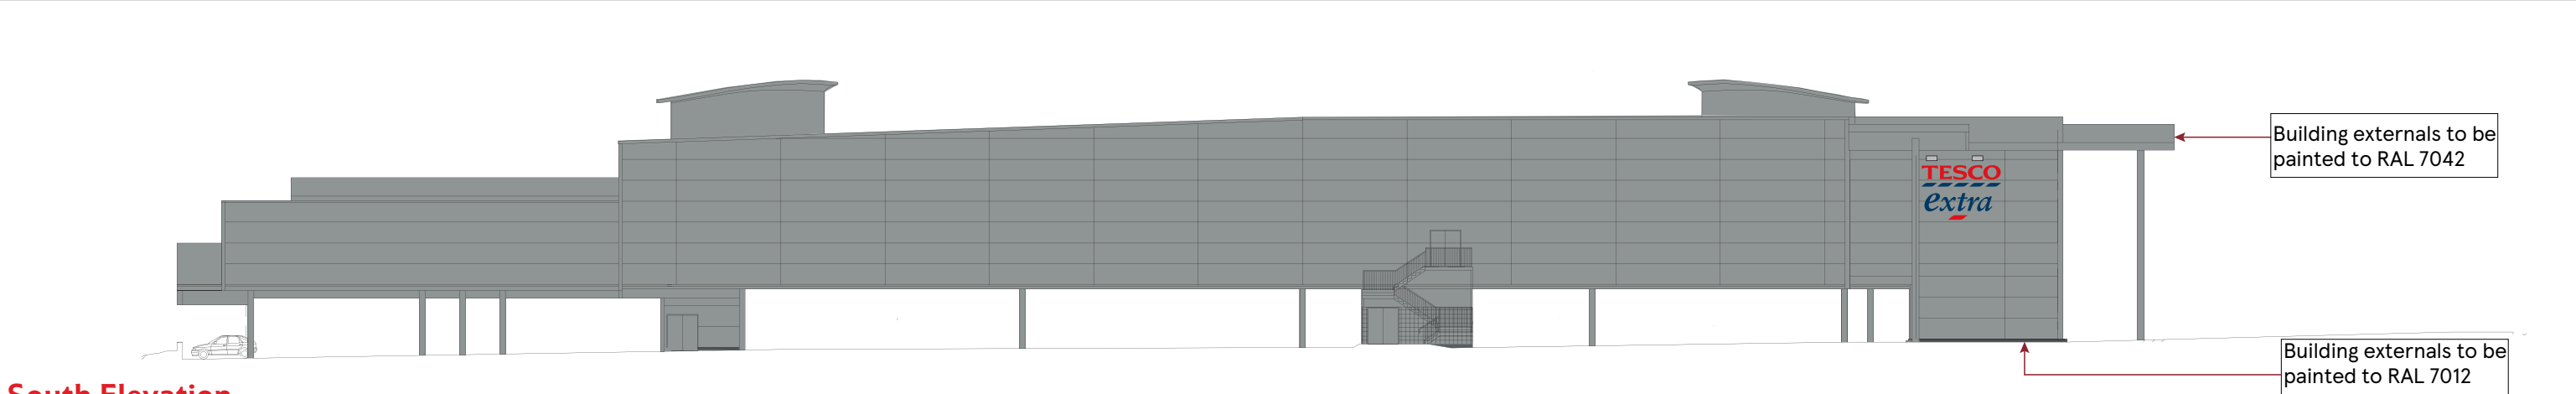

South Elevation

DRAWING NO 03_2919_03A		STORE TYPE EXTRA	TESCO FEASIBILITY ARCHITECTURE TESCO STORES LIMITED EXPRESS GROUP OMEGA BUILDING, KESTREL WAY, HERTFORDSHIRE, WELWYN GARDEN CITY, HERTFORDSHIRE, AL7 1GA TELEPHONE : 01707 395150 THE COPYRIGHT AND ALL OTHER RIGHTS IN AND RELATING TO THIS PUBLICATION BELONG TO AND ARE THE SOLE PROPERTY OF TESCO STORES LIMITED. ALL RIGHTS ARE RESERVED. NEITHER THE WHOLE NOR ANY PART OF THIS PUBLICATION MAY BE REPRODUCED OR TRANSMITTED IN ANY FORM OR BY ANY ELECTRONIC OR MECHANICAL MEANS INCLUDING PHOTOCOPYING AND RECORDING OR FROM ANY RETRIEVAL SYSTEM WITHOUT THE PRIOR WRITTEN LICENCE FROM THE OWNER © WPP, TESCO STORES LIMITED
SCALE NTS@A3	DATE 12.08.2020	STORE NAME HAVANT	
CHECKED BY ANDY HORWOOD		CONTENT PROPOSED ELEVATIONS	
DRAWN BY SAISREE M			