


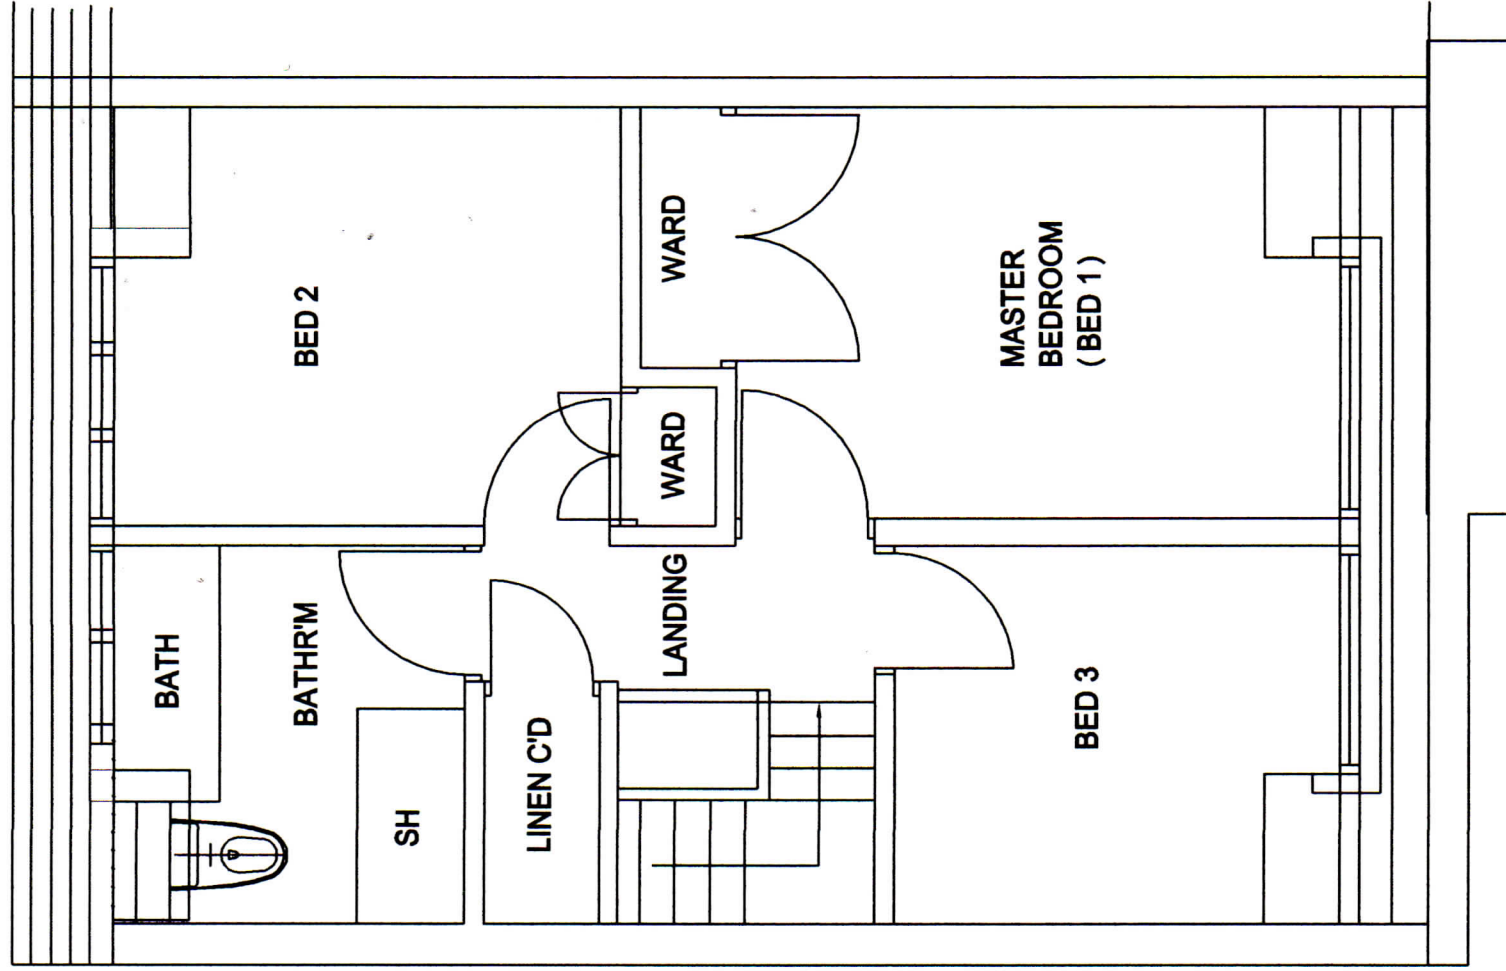

EXISTING SECOND FLOOR PLAN

Title: EXISTING SECOND FLOOR PLAN

Drg. No. 901/ EX 3/ Rev:A

Project: 7 BRIDGEFOOT PATH EMSWORTH PO10 7EA

Scale 1:50 @ A3

Date: 18/03/20

Client: JUDITH CONDON

Drawn: ACB Sheet size: A3

ALAN BAYNE ASSOCIATES CHARTERED ARCHITECTS

64 THE PIPER BUILDING PETERBOROUGH Rd. FULHAM LONDON . SW6 3EF . Mob: 07581 153841 Email: alancbayne@gmail.com

