



Site Section North / South  
1 : 500

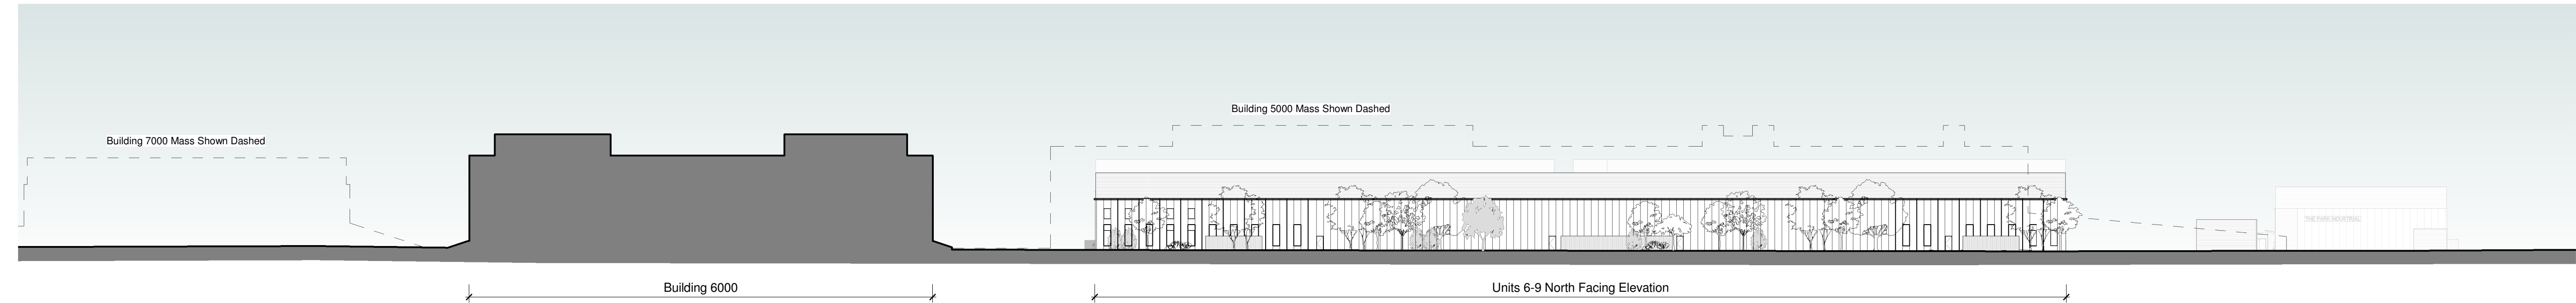


Site Section East / West  
1 : 500

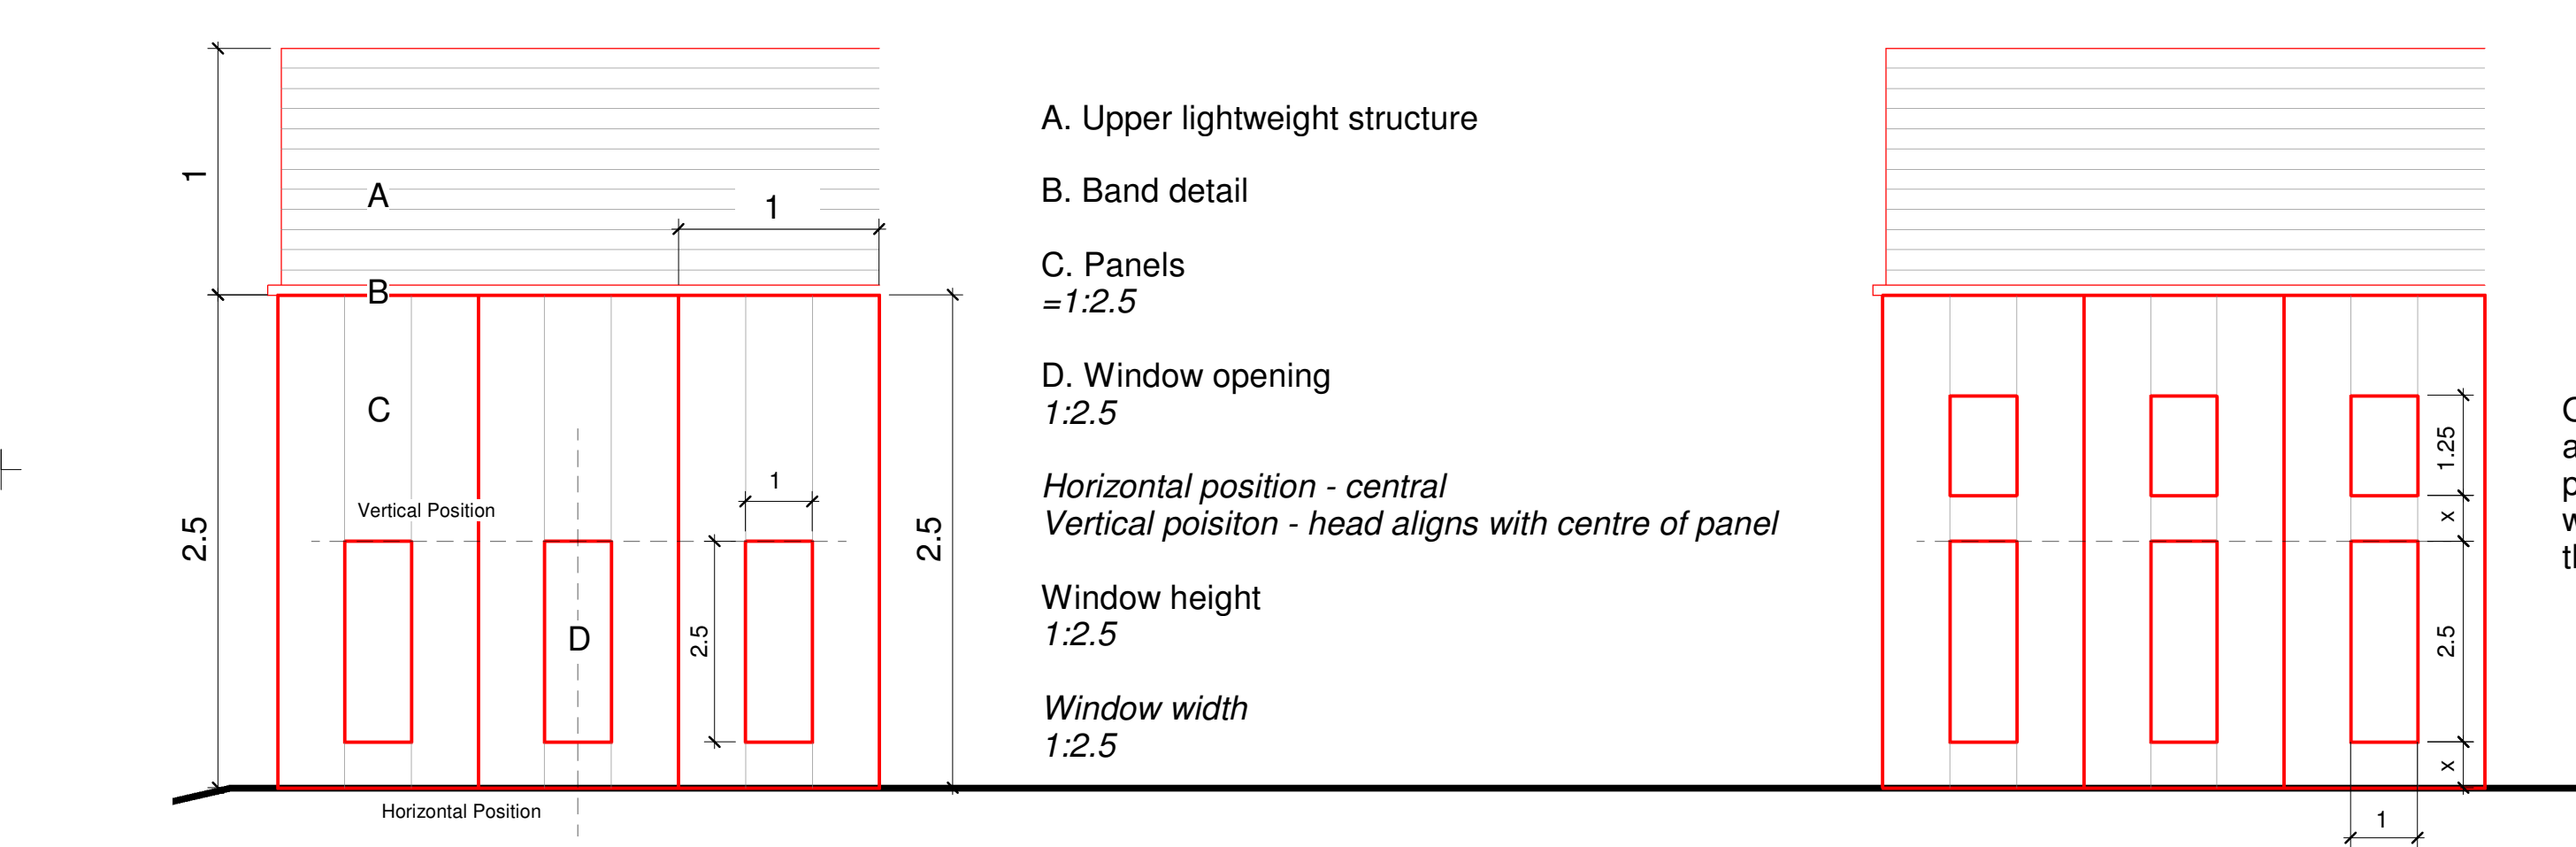

Units 6-9 Proportions  
1 : 100

Opportunity to incorporate a reduced and proportionate first floor window to further articulate the elevation

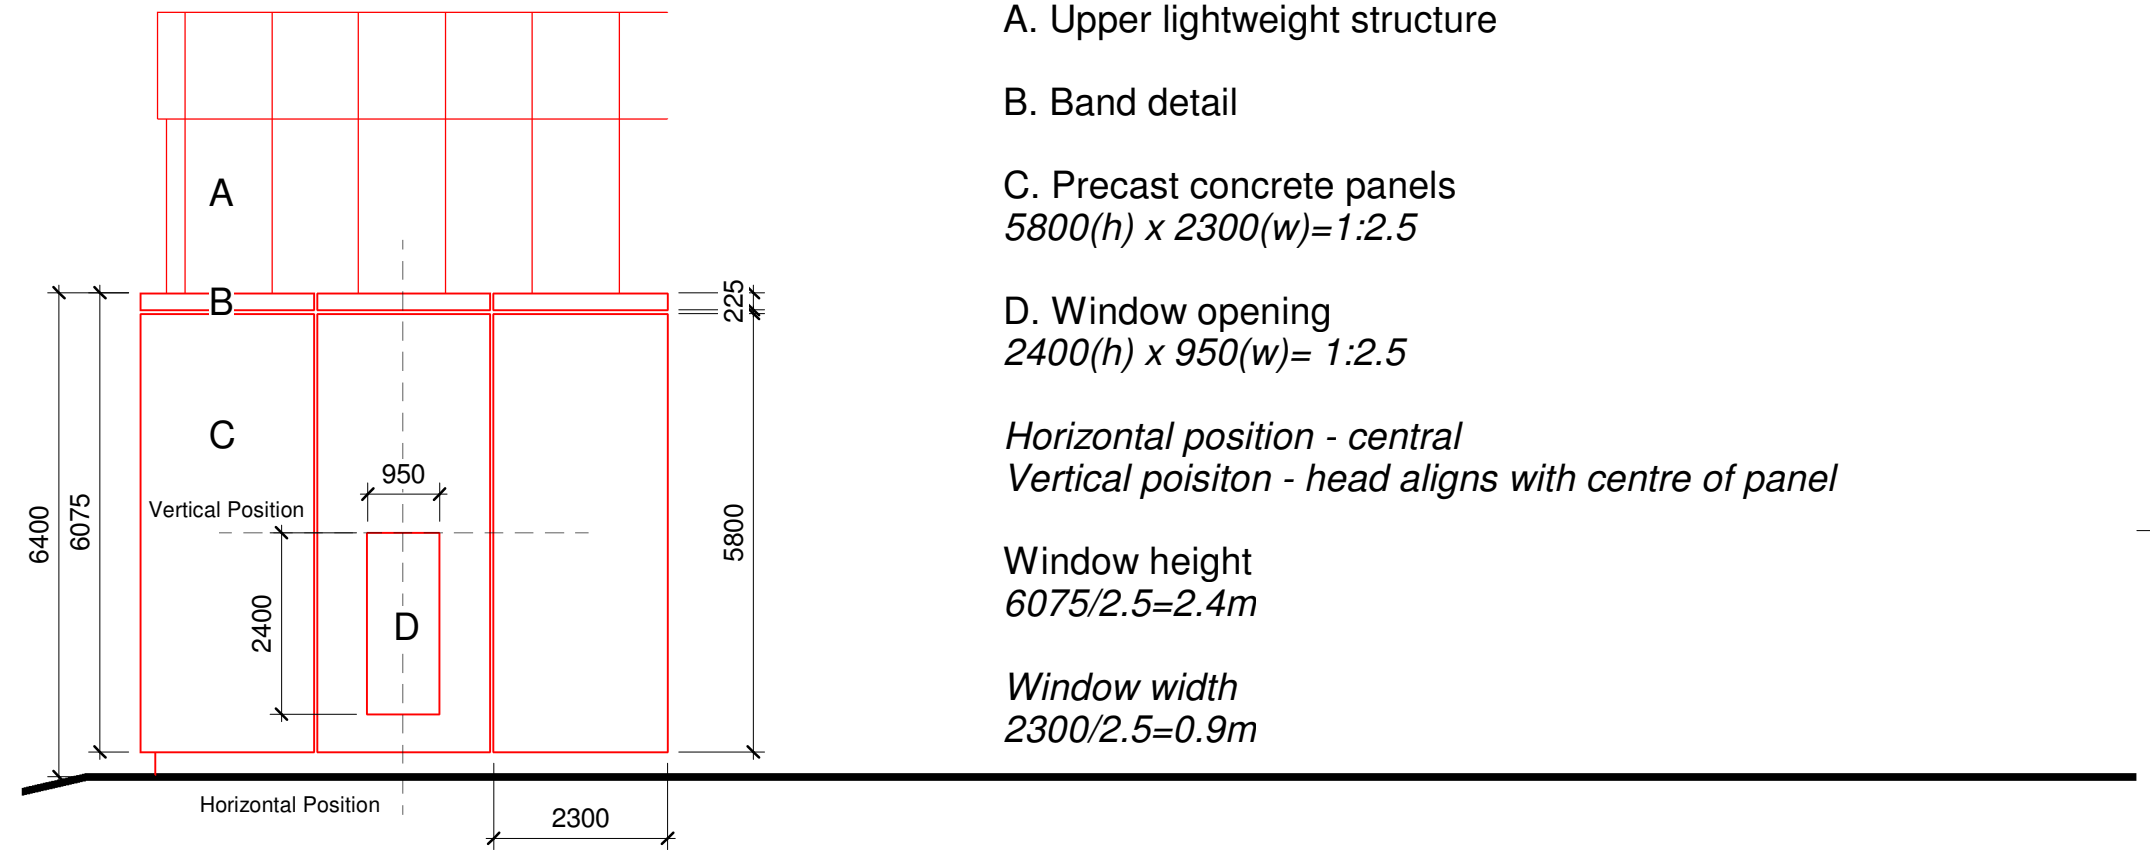


Existing 7000 Elevation Proportions  
1 : 100



Units 6-9 North Elevation 100  
1 : 100


AHU SCREEN

Feature panels to further articulate the elevation. Proportions to match window openings. Panels offer flexibility to install windows if additional offices are introduced in the future.

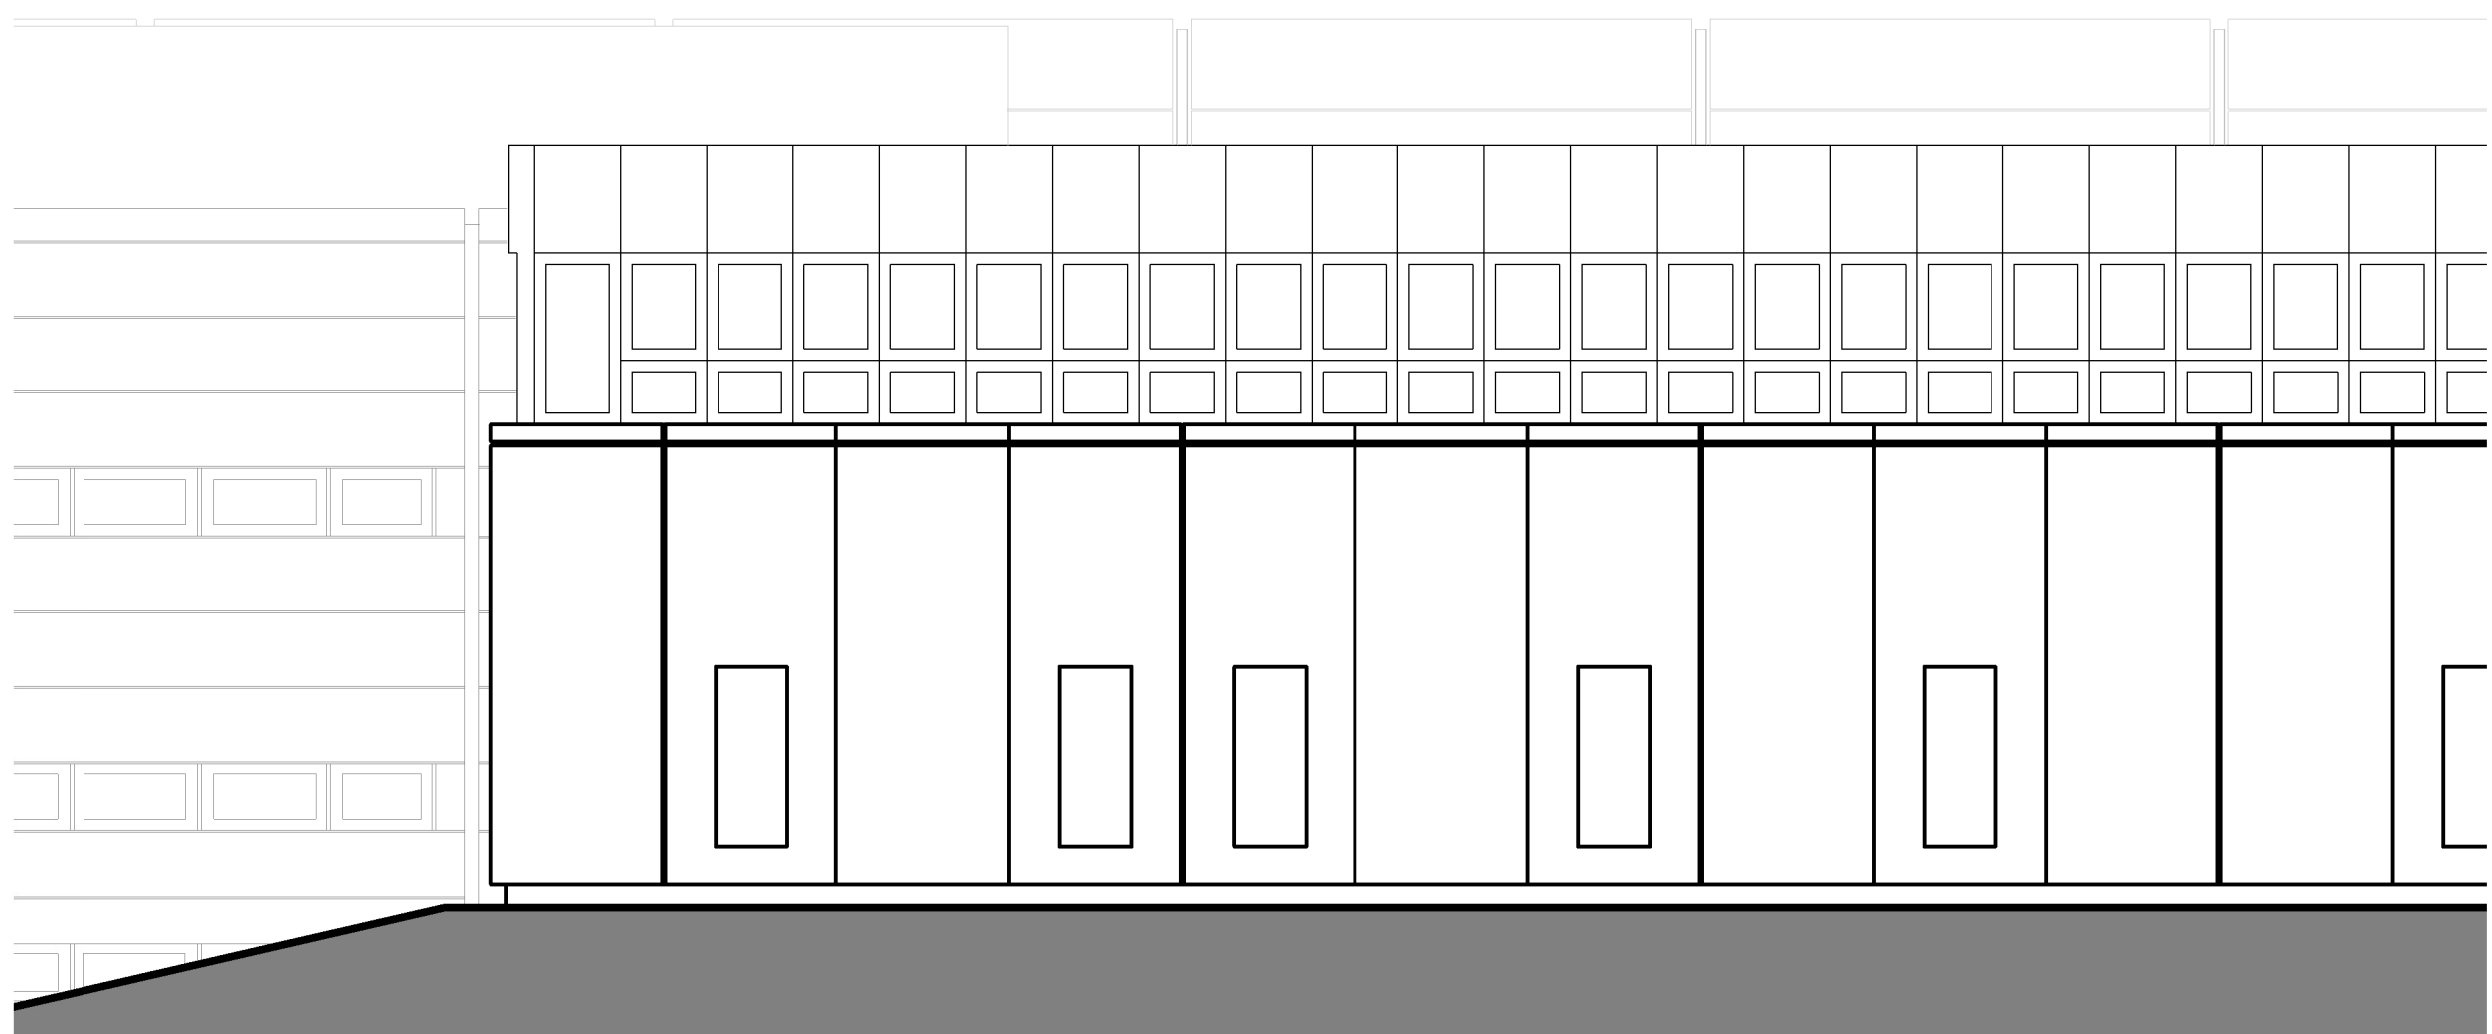

Existing 7000 East Elevation 100  
1 : 100

Notes  
This drawing may be scaled for the purposes of Planning Applications, Land Registry and for Legal plans where the scale bar is used, and where it verifies that the drawing is an original or an accurate copy; it may not be scaled for construction purposes.  
Always refer to figured dimensions. All dimensions are to be checked on site. Discrepancies and/or ambiguities between this drawing and information given elsewhere must be reported immediately to this office for clarification before proceeding. All drawings are to be used in conjunction with the specification and all works to be carried out in accordance with latest British Standards / Codes of Practice.

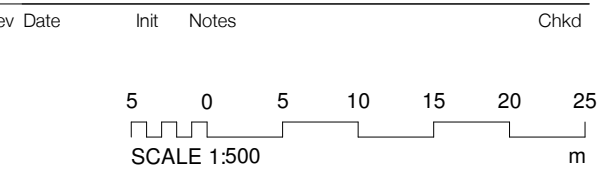

Client

Drawing Originator  
**AWW** inspired environments  
London - 106 Weston Street London SE1 3QB 020 7160 6000  
Bristol - Rivergate House, Bristol, BS1 4LS 0117 923 2535  
Plymouth - East Quay Houses, Plymouth, PL4 0HX 01752 261 282  
RIBA Chartered Practice www.aww-uk.com

Project Title  
**Proposed Industrial Units  
Langstone Technology Park,  
Havant**

Drawing Title  
**Site Section and Elevation Analysis**

| Scale             | Sheet       | Drawn | Checked  | Date     |
|-------------------|-------------|-------|----------|----------|
| As indicated      | A1          | CJ    | IJ       | 16.10.19 |
| Status            | Project No. |       |          |          |
| PLANNING          | 4046C       |       |          |          |
| Drawing Reference | Drawing No. |       | Revision |          |
|                   | 0230        |       |          |          |