



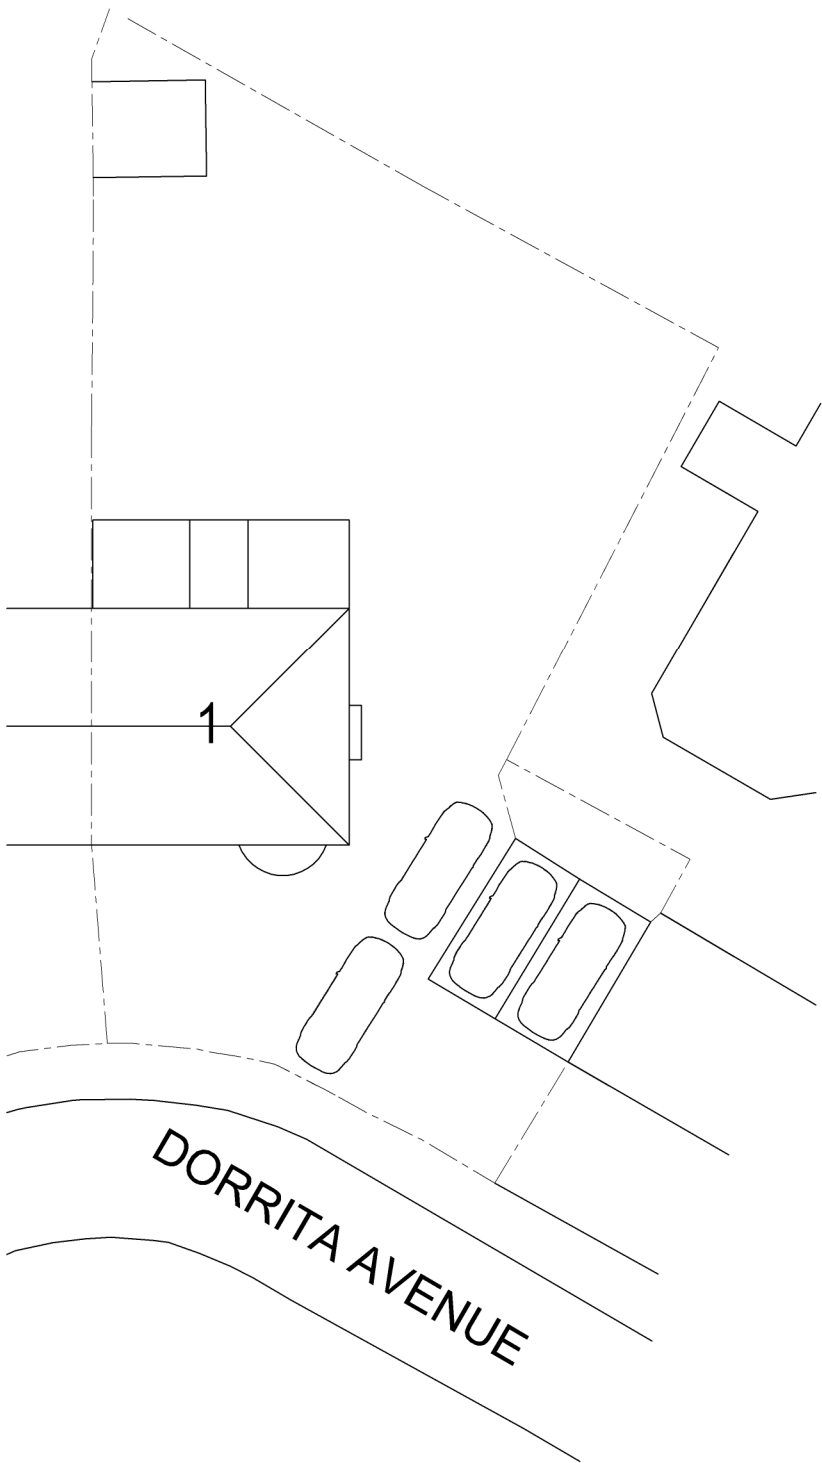

EXISTING SITE LAYOUT PLAN
SCALE 1:250

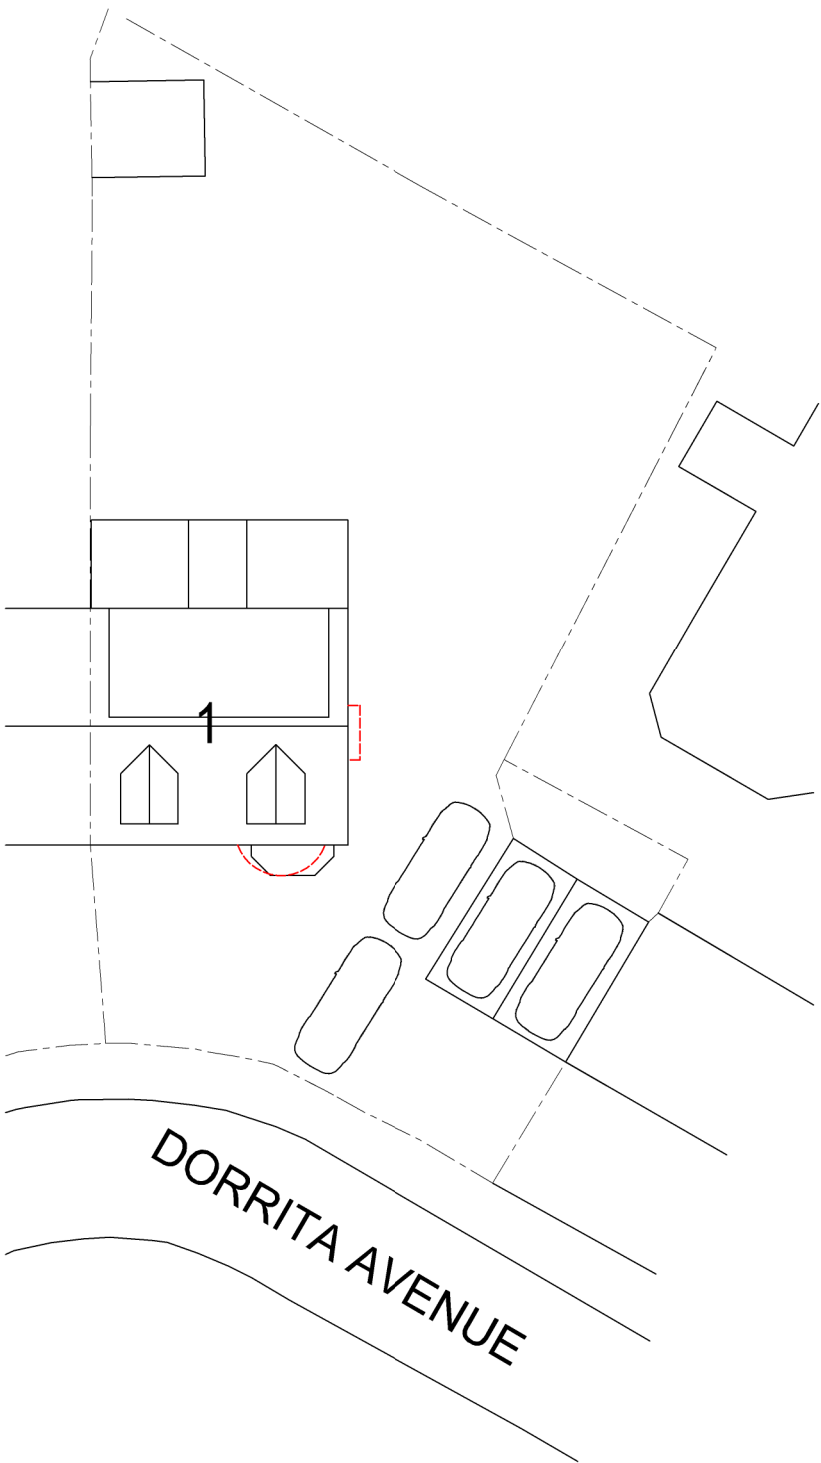

PROPOSED SITE LAYOUT PLAN
SCALE 1:250

SCALE BAR (m)



0 5 10 15

A 22 / 02 / 20 Validation request.

drawing: PLANNING PROPOSALS
EXISTING + PROPOSED SITE PLAN

scale: 1 : 250 A3 date: 22 / 02 / 20

drawing no: 410 / P / 1 ^A drawn: SC/JD

project: 1 DORRITA AVENUE, WATERLOOVILLE
HAMPSHIRE, PO8 8HU

client: MR A. LEE

