


WOODCROFT PRIMARY SCHOOL

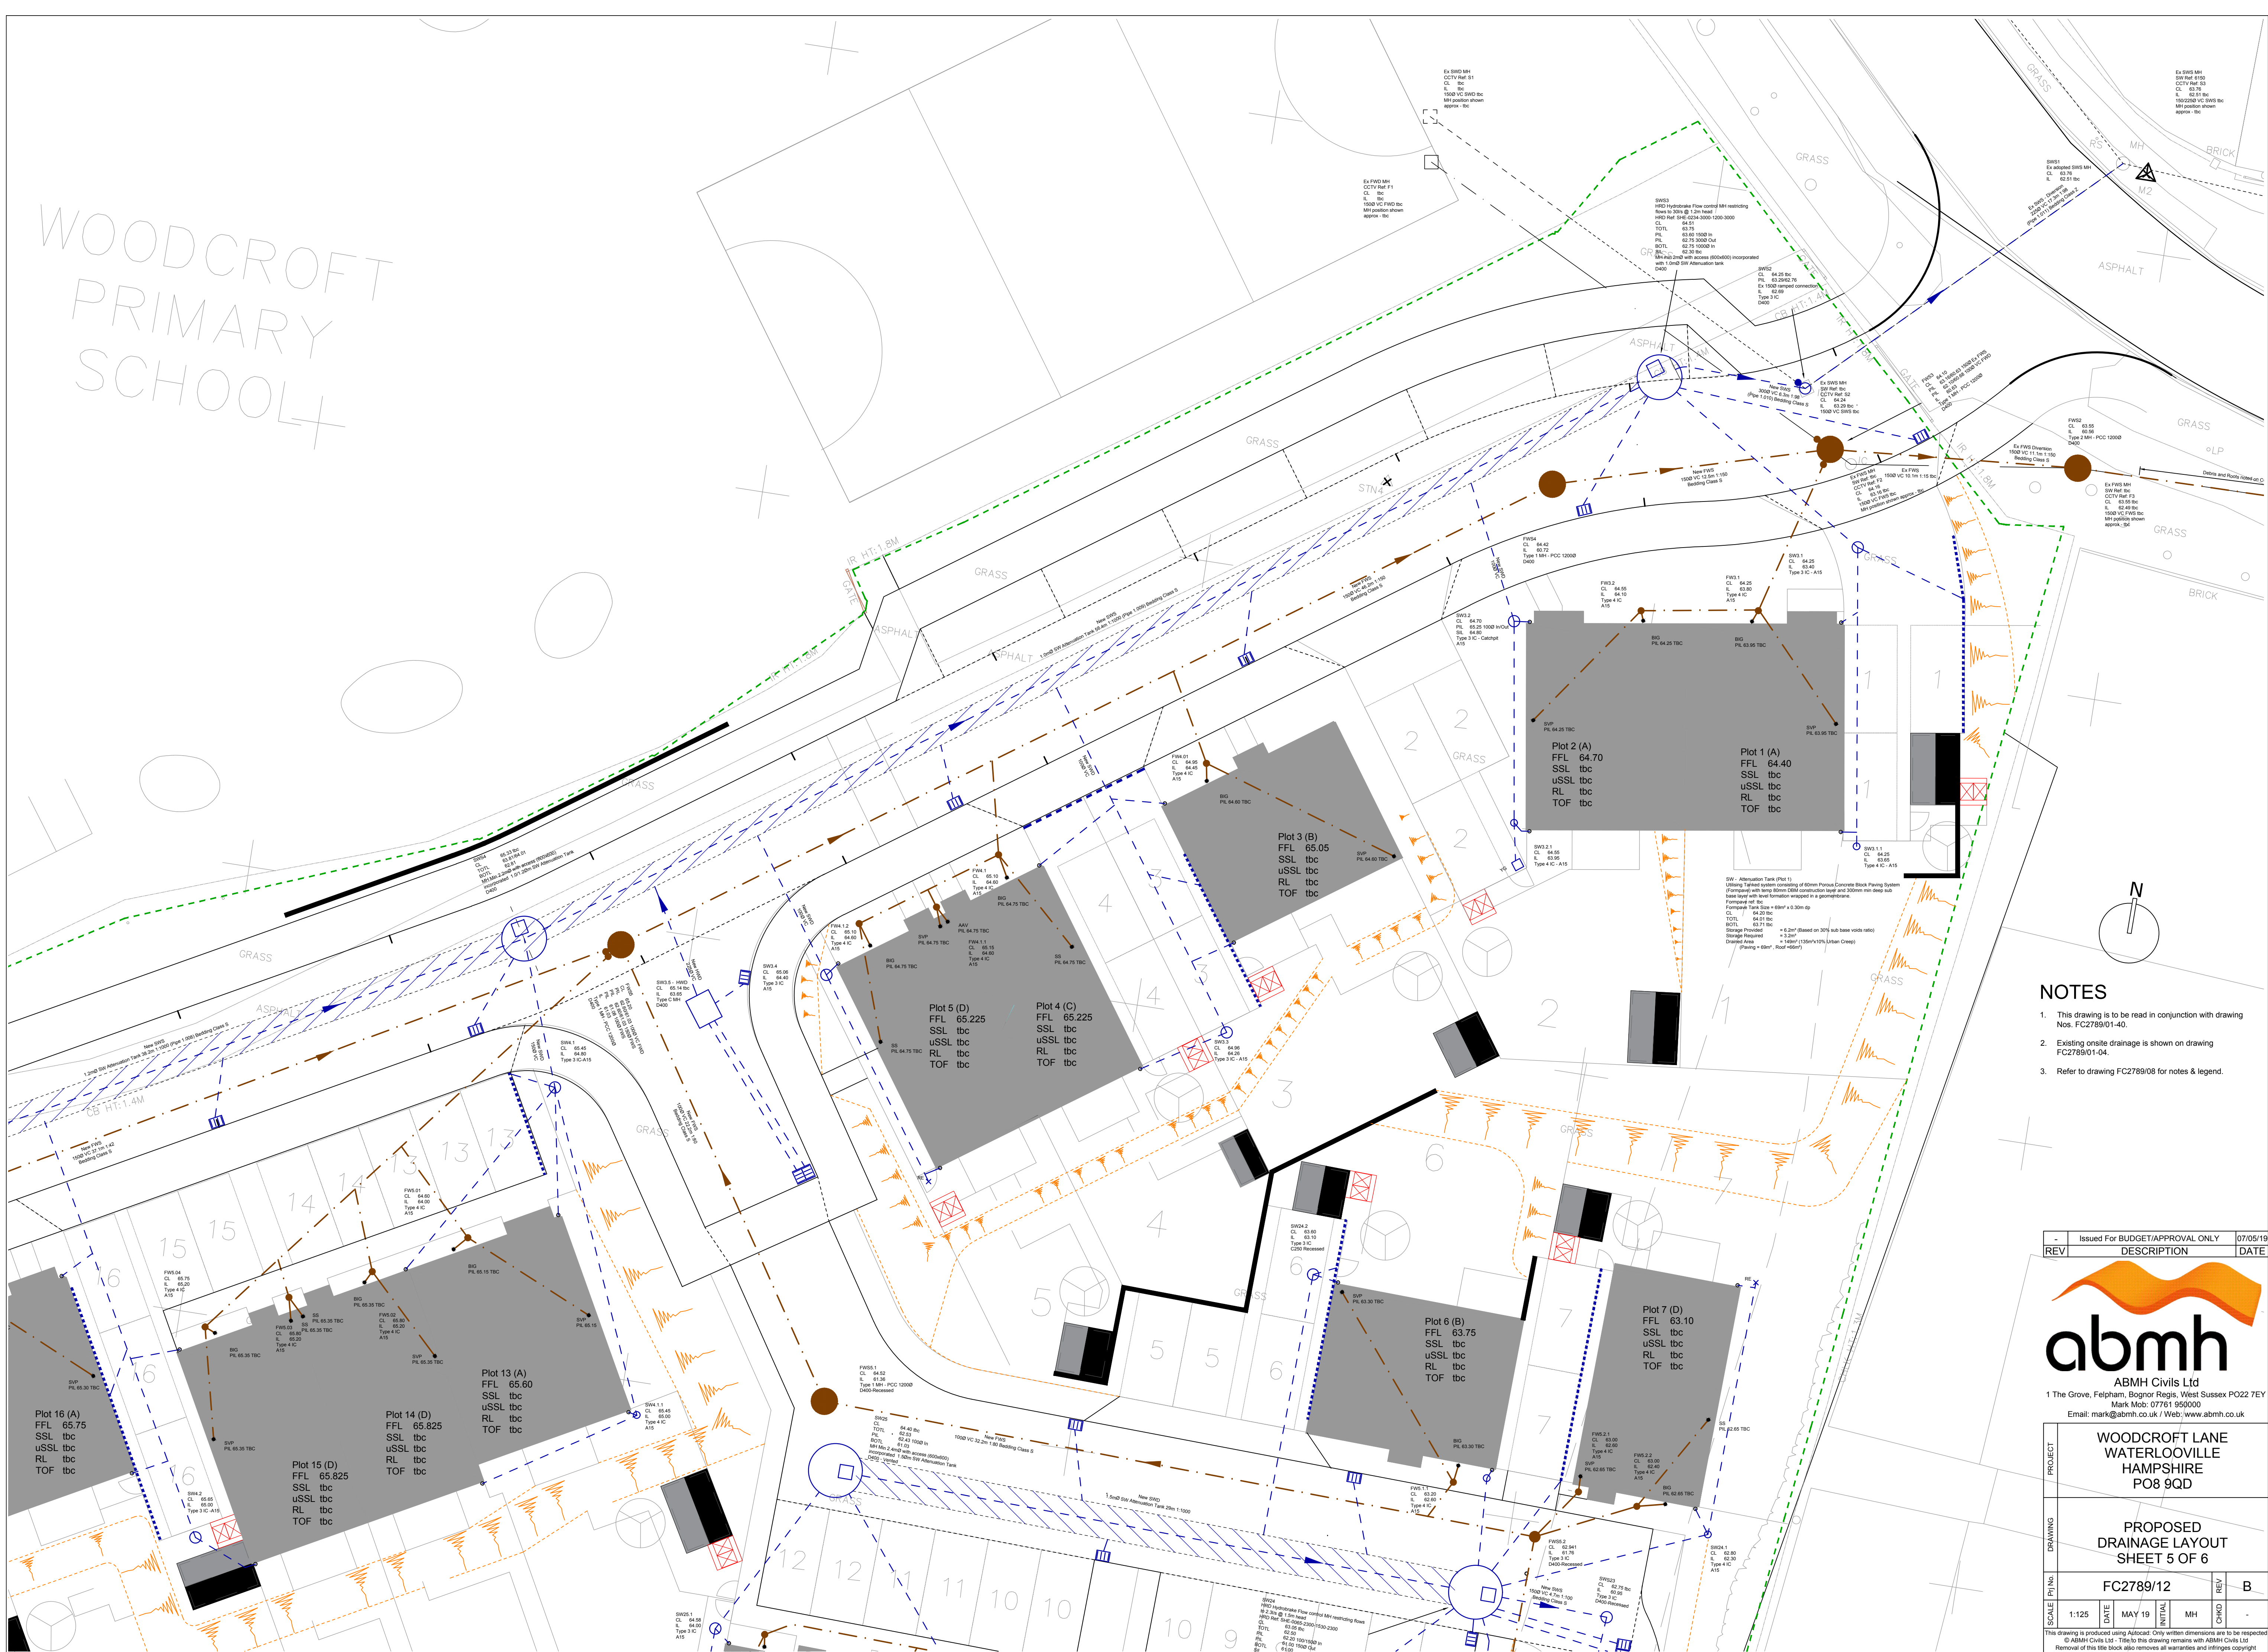

NOTES

- This drawing is to be read in conjunction with drawing Nos. FC2789/01-04.
- Existing onsite drainage is shown on drawing FC2789/01-04.
- Refer to drawing FC2789/08 for notes & legend.

Issued For BUDGET/APPROVAL ONLY 07/05/19

REV DESCRIPTION DATE

abmh

ABMH Civils Ltd
1 The Grove, Felpham, Bognor Regis, West Sussex PO22 7EY
Mark Mob: 07761 950000
Email: mark@abmh.co.uk / Web: www.abmh.co.uk

WOODCROFT LANE
WATERLOOVILLE
HAMPSHIRE
PO8 9QD

PROPOSED
DRAINAGE LAYOUT
SHEET 5 OF 6

FC2789/12

SCALE 1:125

DATE MAY 19

INITIAL MH

CHKD

REV B

This drawing is produced using AutoCAD. Only written dimensions are to be respected.
© ABMH Civils Ltd. Title to this drawing remains with ABMH Civils Ltd.
Removal of this title block also removes all warranties and infringes copyright.