




McDigit/2019

# Digital Drive Thru Lane - Proposed Signage

ISSUE 01 - 16-10-18




Sign 1 - Scale 1:10  
Double Digital Menu Board

 

Front View



Side View

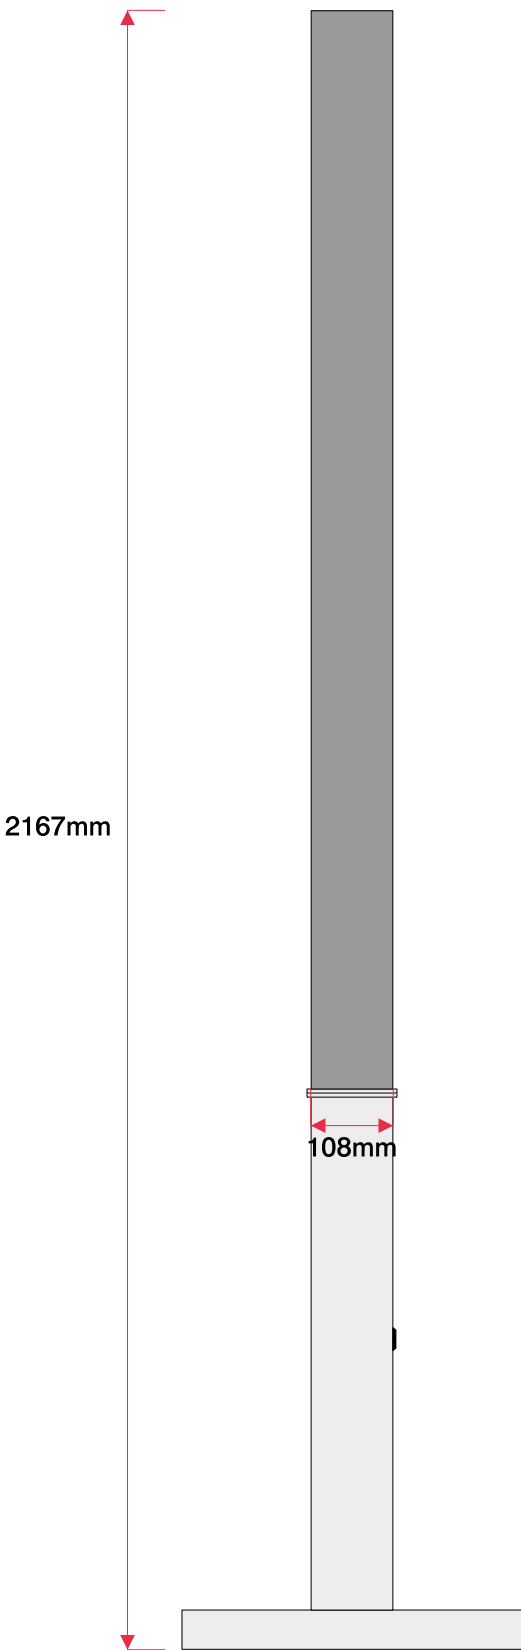

Proposed Signage



Site  
Digital Drive Thru Lane  
McDIGDT

Job Number  
87779A  
Page 2/3  
Drawing Location  
M:\2018 Drawings\McDonalds\87779

Scale  
as shown @ A3  
Issue / Rev  
1


Drawn By  
KG  
Checked By  
PM

Sales Rep  
ARB  
Date  
16/10/2018



BUTTERFIELD SIGNS LTD  
174 Sunbridge Rd  
Bradford  
West Yorkshire  
BD1 2RZ  
Tel: 01274 722244  
Fax: 01274 848996  
Web: www.butterfieldsigns.co.uk


Sign 2 - Scale 1:10  
Single Digital Menu Board

 

Front View



Side View

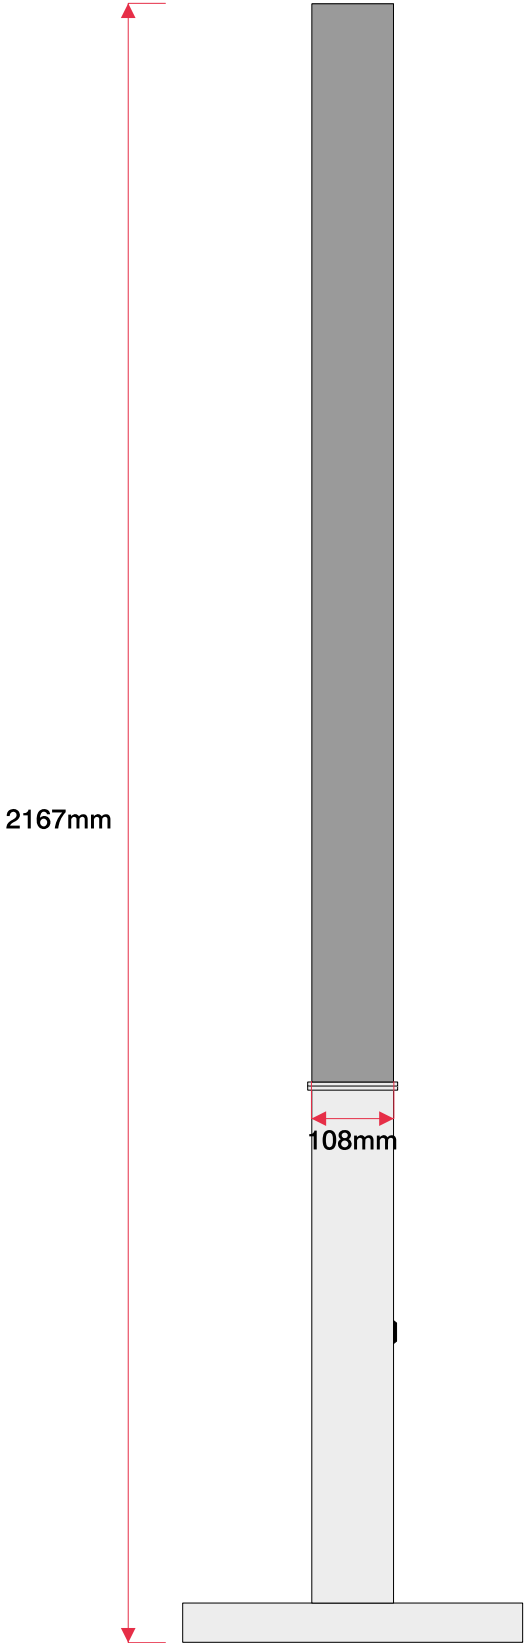

Proposed Signage



Site  
Digital Drive Thru Lane  
McDIGDT

Job Number  
87779A  
Page 3/3  
Drawing Location  
M:\2018 Drawings\McDonalds\87779

Scale  
as shown @ A3  
Issue / Rev  
1


Drawn By  
KG  
Checked By  
PM

Sales Rep  
ARB  
Date  
16/10/2018




BUTTERFIELD SIGNS LTD  
174 Sunbridge Rd  
Bradford  
West Yorkshire  
BD1 2RZ  
Tel: 01274 722244  
Fax: 01274 848996  
Web: www.butterfieldsigns.co.uk

0.0 0.1 0.2 0.3 0.4 0.5m  
Scale 1:10

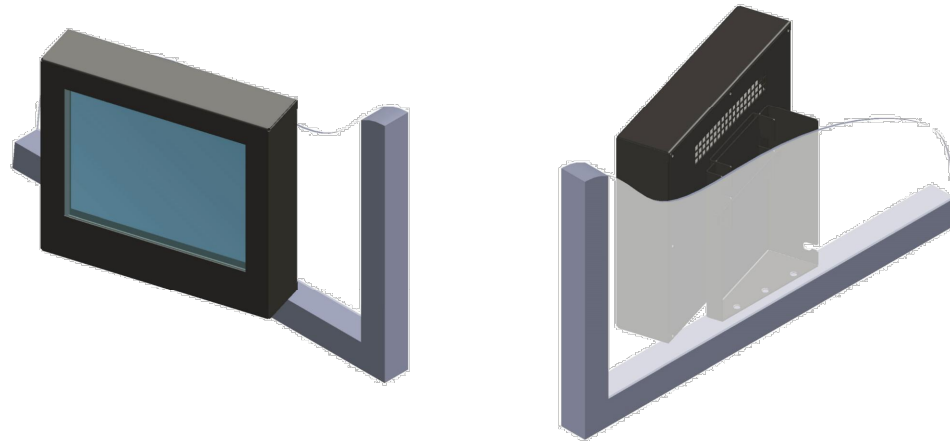


3D view (NTS)


PPC Aluminium shroud  
finished in RAL 7022 Grey with  
clear perspex front  
15" LCD display screen (max.  
illumination 1600cd/m<sup>2</sup>)

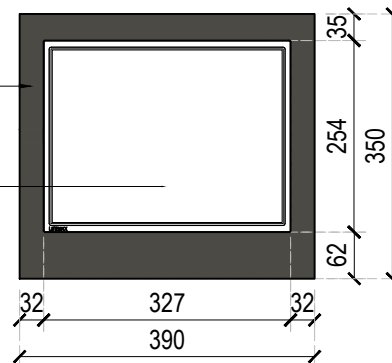

Front Elevation

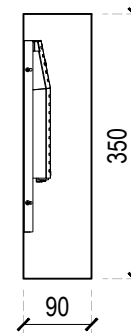

Section

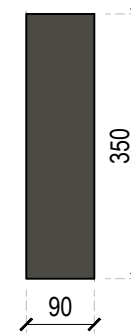

Side Elevation

NOTES AEWTP030C

- All dimensions and levels are to be checked on site.
- Any discrepancies are to be reported to the architect before any work commences
- This drawing shall not be reproduced without express written permission from AEW.
- Title overlay drawings and ownership boundaries are produced using all reasonable endeavors. AEW cannot be responsible for the accuracy or scale discrepancy of base plans supplied to them.
- All works are to be undertaken in accordance with Building Regulations and the latest British Standards.
- All proprietary materials and products are to be used strictly in accordance with the manufacturers recommendations.

CDM 2015

Client notified of duties: **at design workshops**  
Principal Designer: **TBC**

Unless noted below, all known hazards have been highlighted on the drawing.

|                                   |          |    |     |
|-----------------------------------|----------|----|-----|
| A                                 | 09/10/19 | JJ | TSS |
| Annotation from the Note omitted. |          |    |     |

|     |      |             |               |
|-----|------|-------------|---------------|
| REV | Date | Drawn by: - | Checked by: - |
|-----|------|-------------|---------------|

|        |                  |
|--------|------------------|
| Status | Purpose of Issue |
| S2     | For Information  |

|               |          |
|---------------|----------|
| drawing stage | PLANNING |
|---------------|----------|

|        |                            |
|--------|----------------------------|
| client | McDonald's Restaurants Ltd |
|--------|----------------------------|

|         |                  |
|---------|------------------|
| project | Reconnect Screen |
|---------|------------------|

|               |                                      |
|---------------|--------------------------------------|
| drawing title | Proposed Reconnect<br>Screen Details |
|---------------|--------------------------------------|

|          |            |         |     |
|----------|------------|---------|-----|
| date     | 22/05/2019 | drawn   | RC  |
| scale@A4 | 1:10       | checked | EOH |

Rev

A

Job No

11358-AEW-XXXX-SK01

aew architects  
0161 214 4370  
www.aewarchitects.com

aew

Sign 3

Reconnect Screen Details  
Scale 1:10