




Front Elevation - Facade Treatment A

Plot Numbers
Plot 24 (Handed)
Plot 25




Front Elevation - Facade Treatment B

Plot Numbers
Plot 40
Plot 41 (Handed)
Plot 42
Plot 43

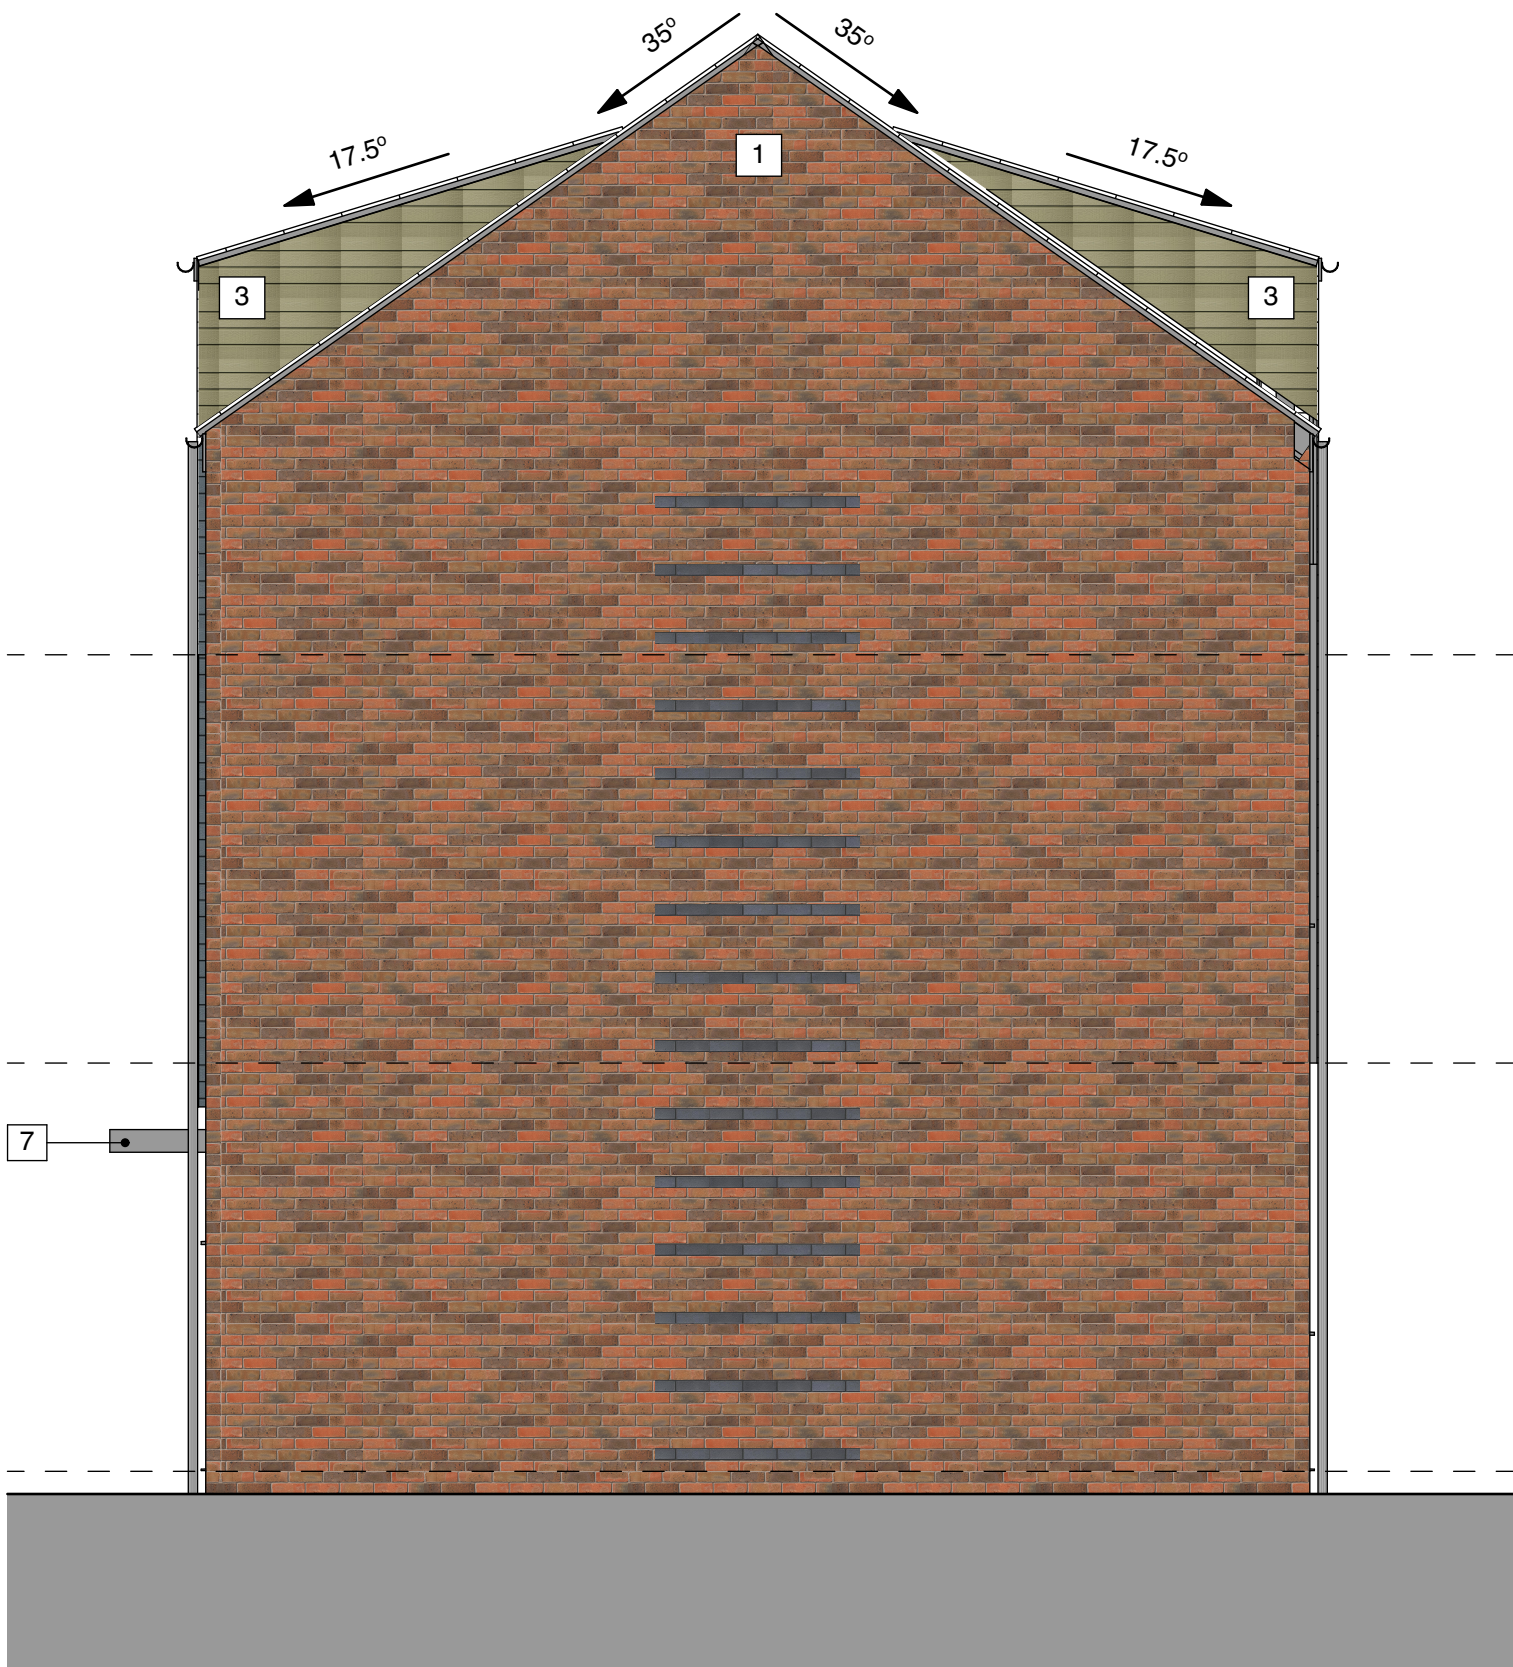


Side Elevation

Plot Numbers
Plot 24 (Handed)
Plot 25
Plot 40 (Facade Treatment B Cladding)
Plot 43 (Handed, Facade Treatment B Cladding)

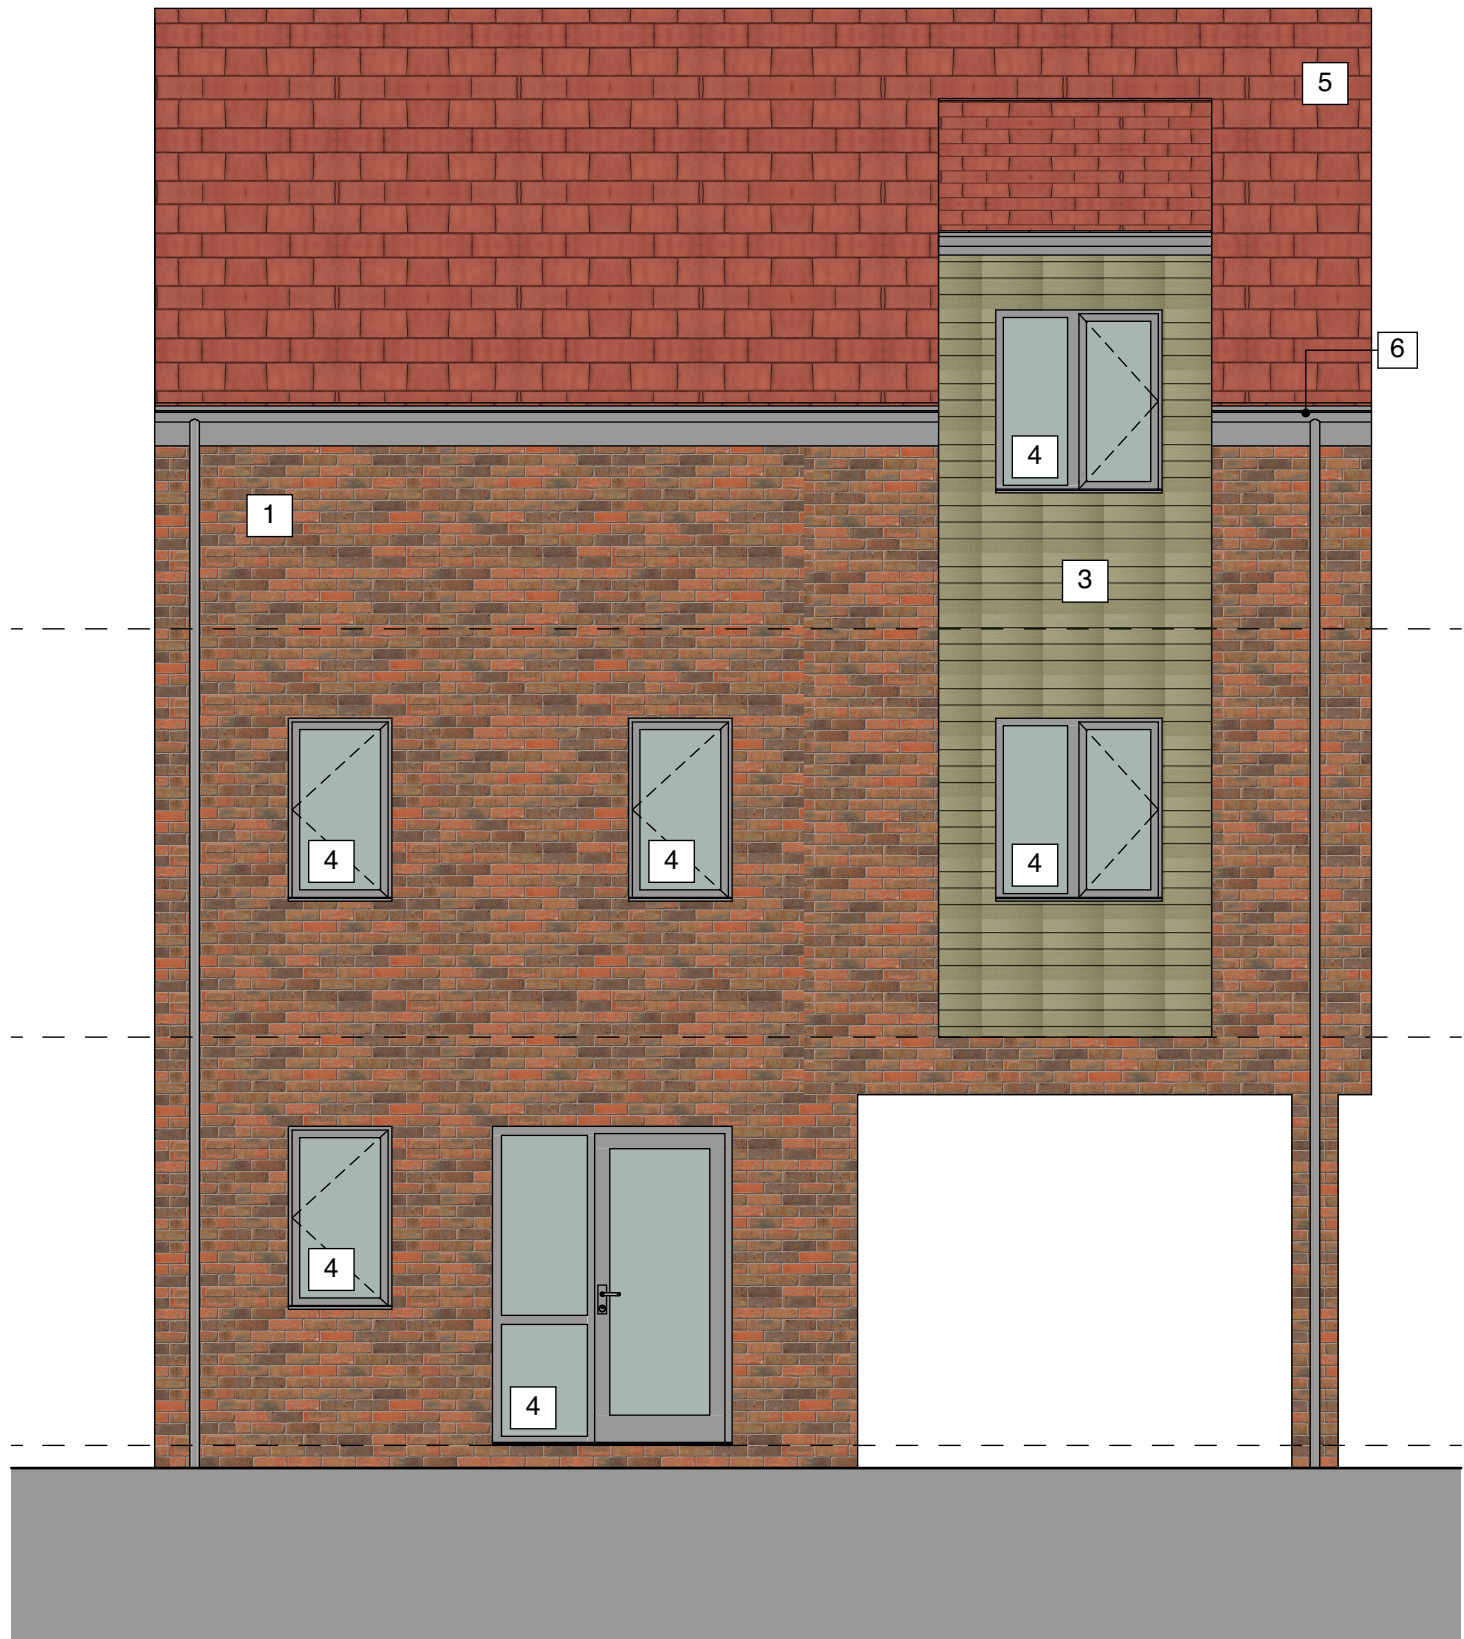


Rear Elevation - Facade Treatment A

Plot Numbers
Plot 24 (Handed)
Plot 25

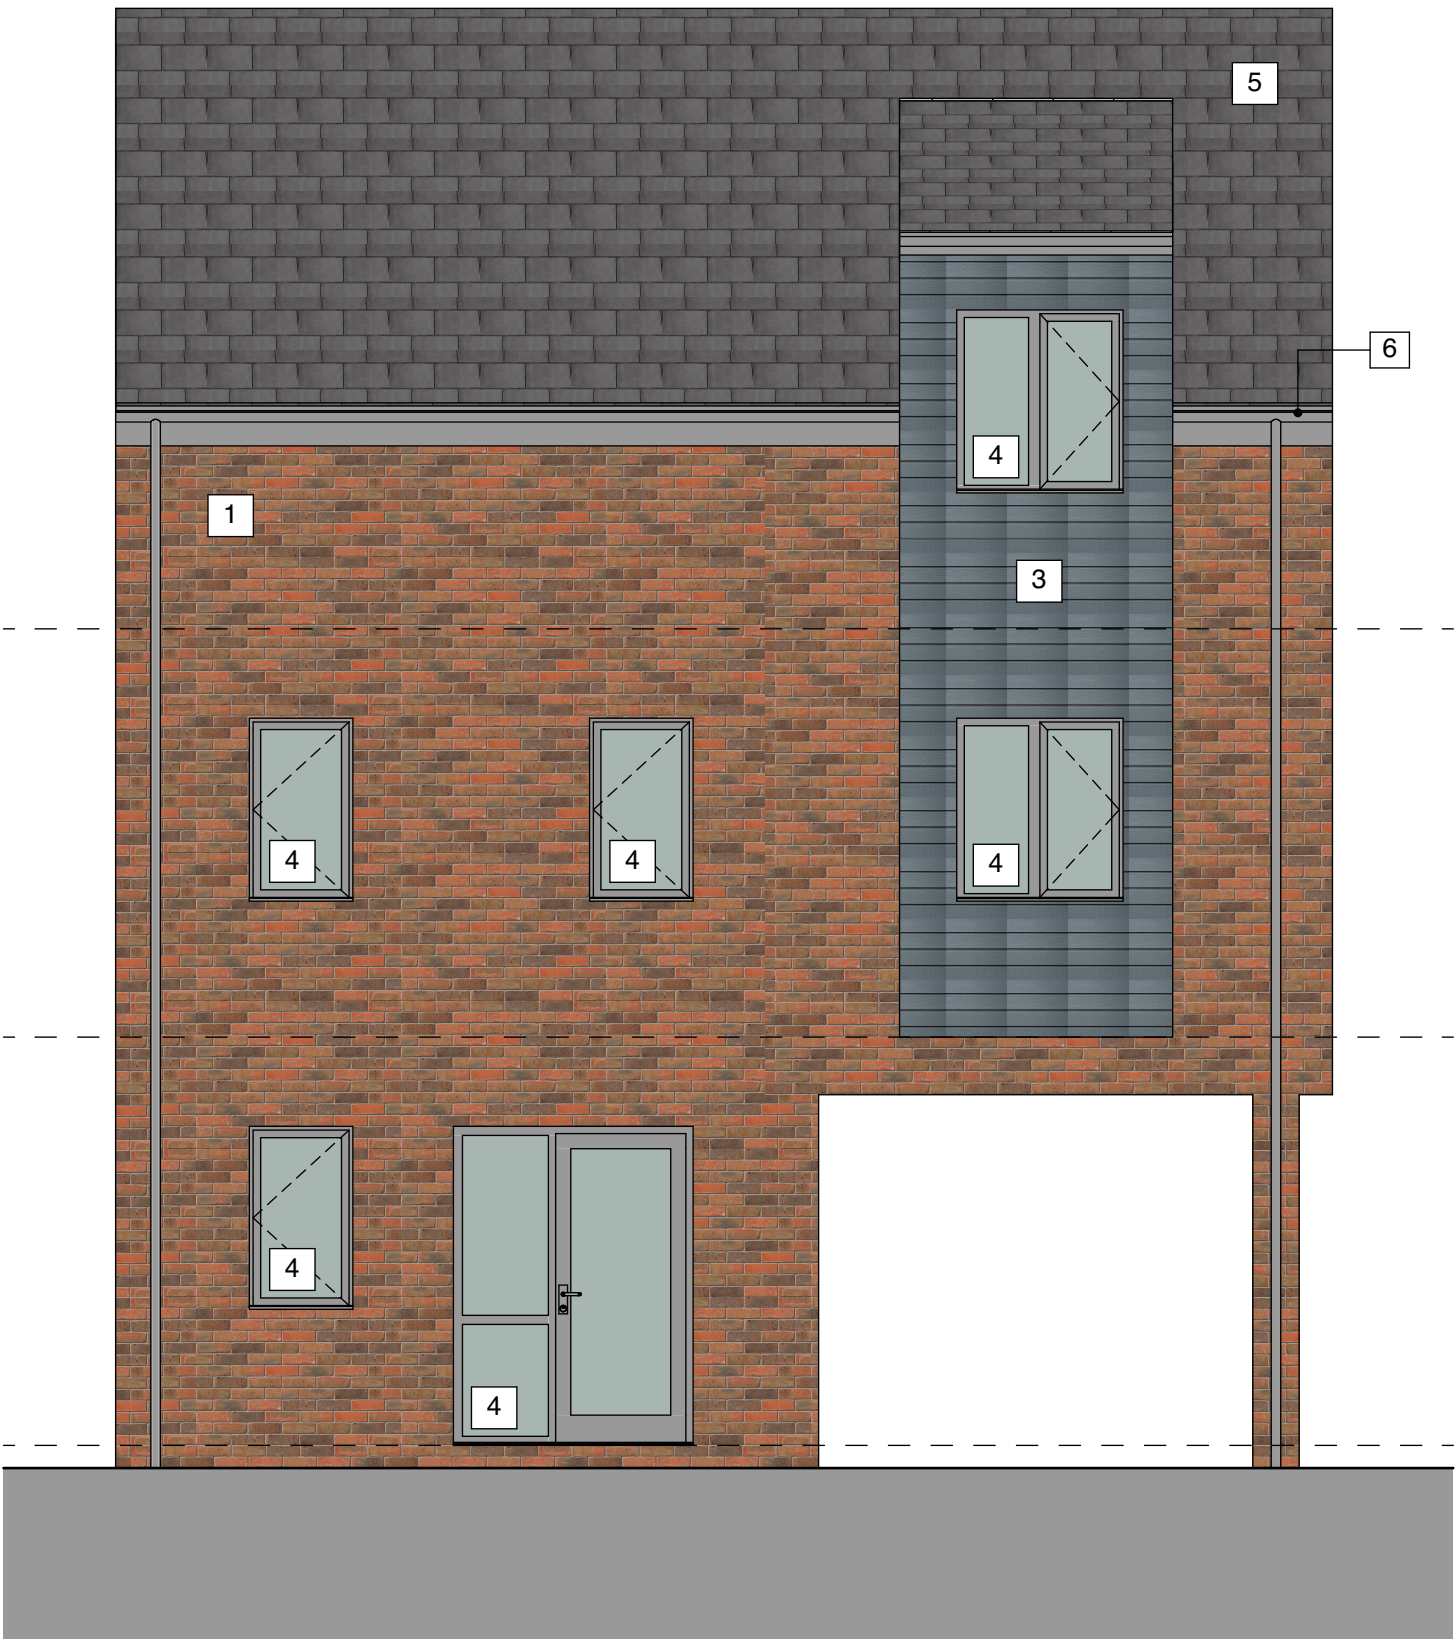

Rear Elevation - Facade Treatment B

Plot Numbers
Plot 40
Plot 41 (Handed)
Plot 42
Plot 43

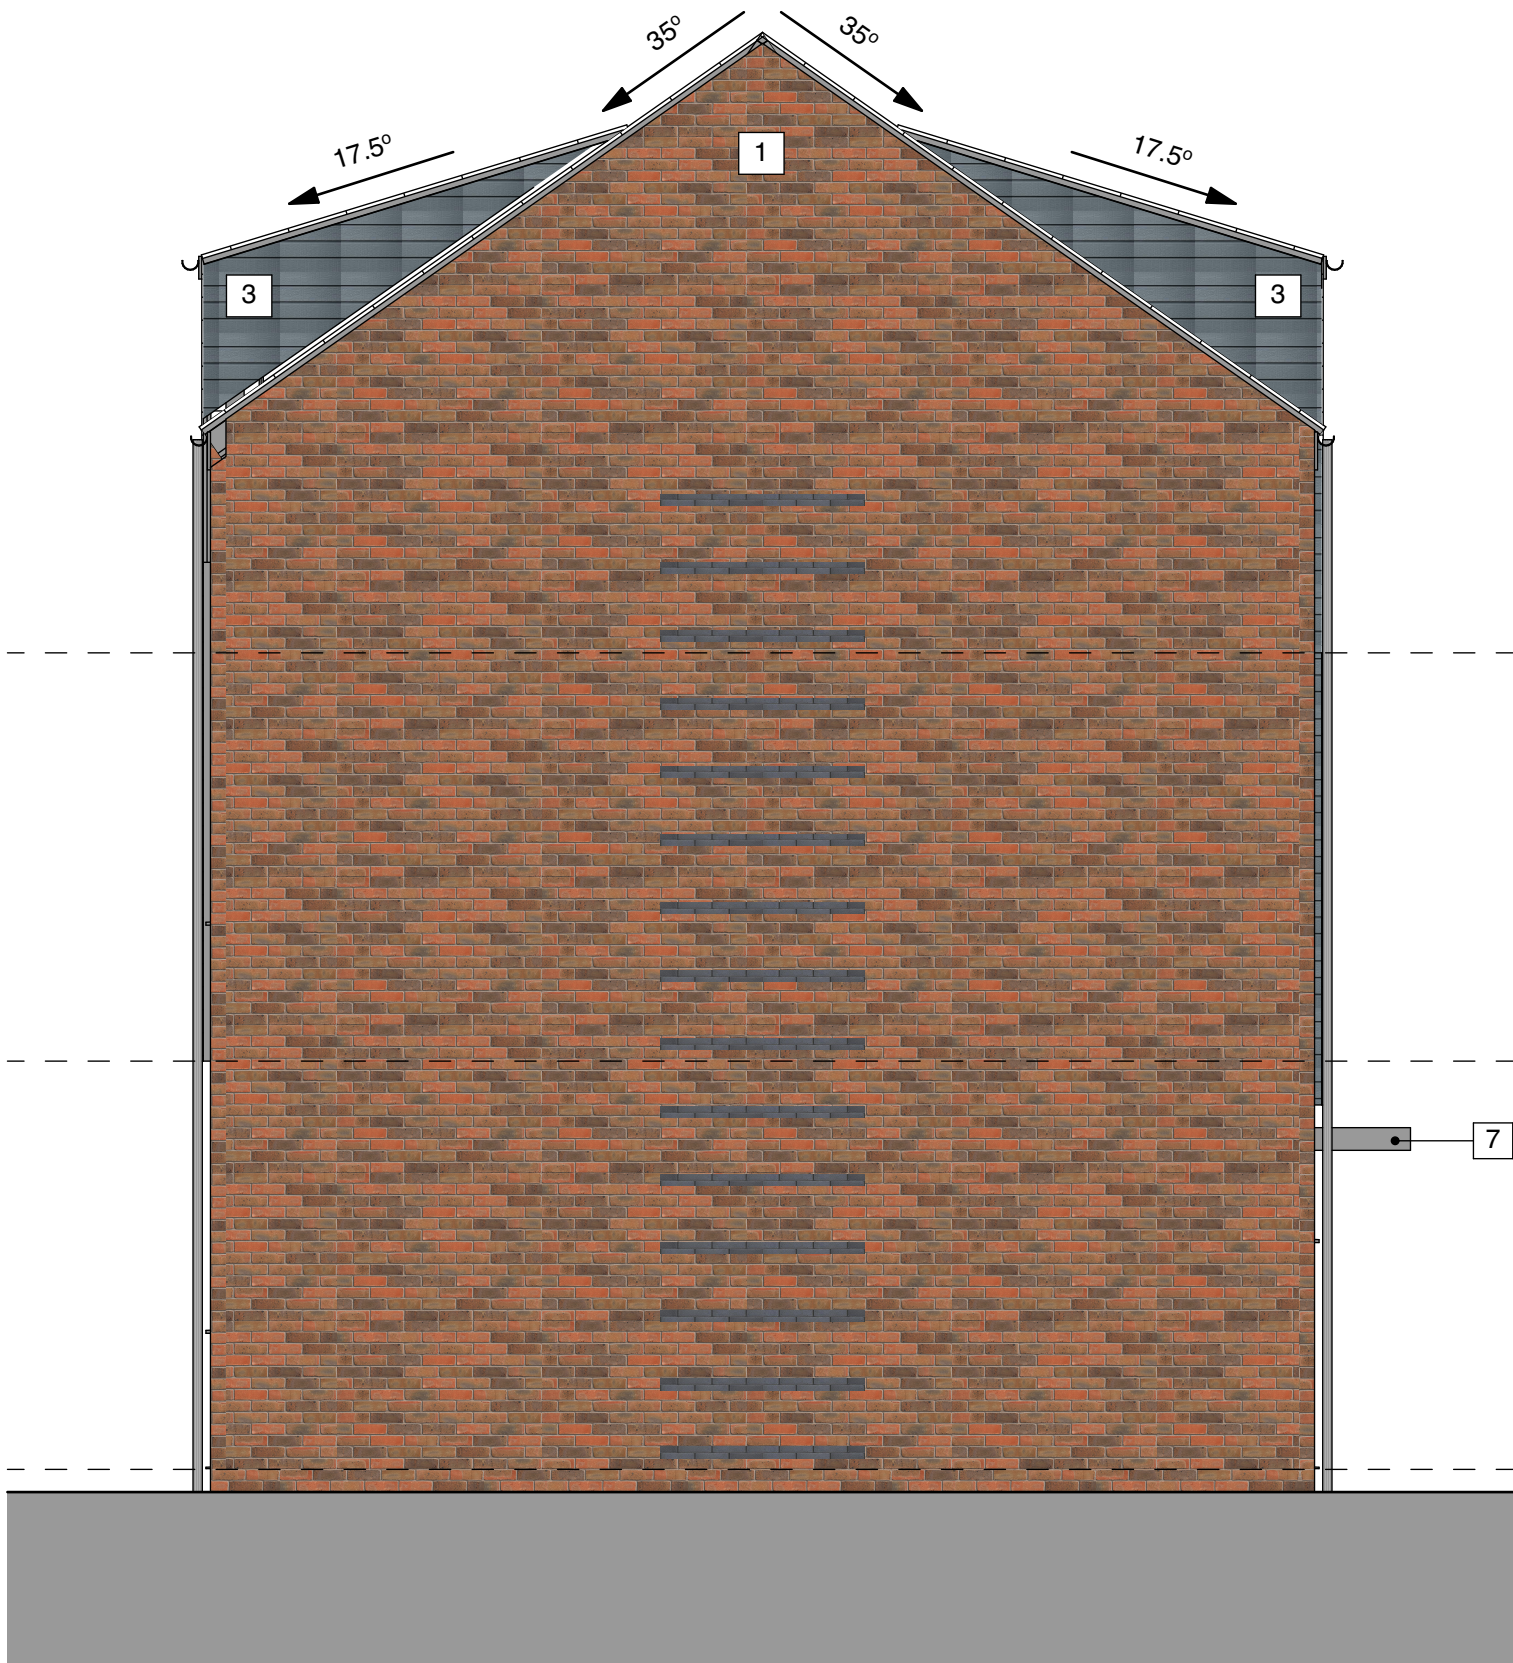

Side Elevation

Plot Numbers
Plot 24 (Facade Treatment A Cladding)
Plot 25 (Handed, Facade Treatment A Cladding)
Plot 40 (Handed)
Plot 43

DO NOT SCALE FROM THIS DRAWING
ALL DIMENSIONS TO BE VERIFIED ON SITE
DRAWING TO BE SCALED FOR PLANNING AND
BUILDING REGULATIONS PURPOSES ONLY.

- MATERIALS KEY:
- ①. Facing Brick - Red / Brown Multi
 - ②. Projecting Blue Engineering Brick Feature Courses
 - ③. Cedral Weatherboarding (Refer to plot schedule)
 - Facade Treatment A. James Hardie Heathered Moss
 - Facade Treatment B. James Hardie Boothbay Blue
 - ④. Grey UPVC windows & doors
 - ⑤. Concrete Roof Tiles (Refer to plot schedule)
 - Facade Treatment A. Redland Mini Stonewold Farmhouse Red
 - Facade Treatment B. Redland Mini Stonewold Grey Slate
 - ⑥. Grey UPVC fascia board and rainwater goods
 - ⑦. Grey canopy
 - ⑧. Metal faced composite door
- All bathrooms, WC's & front doors to have obscured glazing

House Type E - 3 Bed 5 Person				
GIA m²	Ground Floor	First Floor	Second Floor	Total
	26	47	45	114
Plot No.	Orientation	Facade Treatment	Type	
24	Handed	Material B	Semi-Det	
25	As Shown	Material B	Semi-Det	
40	As Shown	Material B	End Terrace (R)	
41	Handed	Material B	Mid Terrace	
42	As Shown	Material A	Mid Terrace	
43	Handed	Material A	End Terrace (L)	

PLANNING



Fairview House
2A Osborne View Road
Hill Head
Fareham
PO14 3JN
T 01329 661840
F 01329 668140

Client
Guinness Developments Ltd,
30 Brock Street, Regents Place,
London, NW1 3FG

Project
Woodcroft Lane, Waterloooville

Title
House Type E Elevations

Scale	Date	Drawn	Checked
1:50 @ A1	Feb '20	AST	MW
Project No:	Drawing No.	Revision	
19-01	P-005	P1	

