




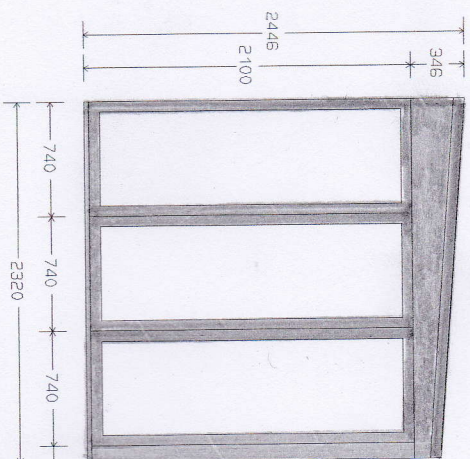


LEFT ELEVATION

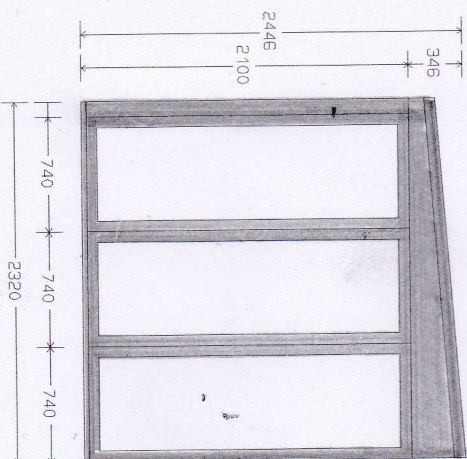

RIGHT ELEVATION

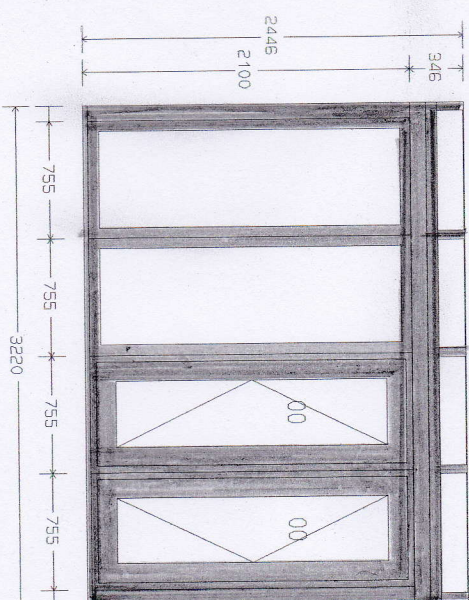

FRONT ELEVATION

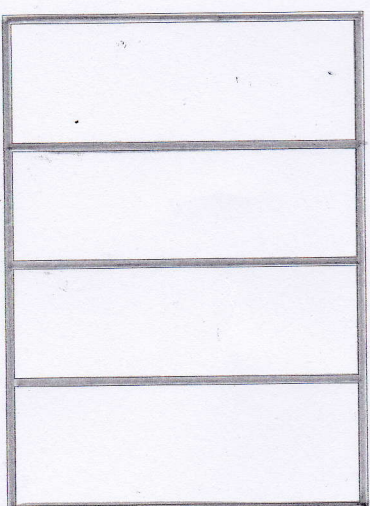

PLAN

PREPARED FOR: MEL BIRIAL
31 BRUNELL WAY
HAYANT
HANTS
PO9 3NW

PREPARED BY: OUTSIDE INTERESTS

NOT TO BE USED AS WORKING DRAWINGS
FOR ILLUSTRATION PURPOSES ONLY

SCALE: 1:22

DATE: 17 JUN 2019

DRAWING NO: MM19 153