

Notes

- All bathroom, WC's and front doors to have obscure glazing.
- For design options for each plot refer to table on plans drawing 3004.

MATERIALS LEGEND


- 1 Facing Brick - Red / Brown Multi
- 2 Stepped Brick Detail - Red / Brown Multi
- 3 Cedral Weatherboarding - Grey Green (A) or Grey Blue (B)
- 4 Door / Window System - UPVC Light Grey
- 5 Concrete Roof Tiles - Red (A) or Slate Effect Tiles - Grey (B)
- 6 Fascia / Cutter - UPVC Light Grey
- 7 Canopy - Light Grey Metal
- 8 Metal Face Composite Door

NOTE A
HIPPED ROOF STRUCTURE TO SIDE
ELEVATIONS OF PLOTS 5, 15 & 39.

NOTE B
SIDE WINDOWS TO PLOTS 5, 7 & 39 ONLY.

NOTE C
SIDE CLADDING TO PLOTS 5 & 39 ONLY.

D	Jul 2019	Plot numbers added under elevations	IC	RS
C	Jul 2019	Plot numbers revised. Plot 5 & Plot 39 cladding added to left elevation.	IC	RS
B	Mar 2019	Roof pitch degree change, amendments to windows	JG	PF
A	Feb 2019	Draft planning submission - general drawing updates, drawing information and notes added.	AW	PF

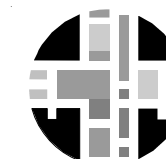**BOYLE+SUMMERS**
ARCHITECTURE AND MASTERPLANNING


Canute Chambers
Canute Road
Southampton
Hampshire
SO14 3AB

Client	Exbury Homes Ltd.			
Project	Woodcroft Lane, Waterloooville			
Title	House Type D - Elevations			
B+S Ref.	17053	Date	Jan 2018	Scale @ A1
Drawn	JG	Checked	PF	

Tel: 023 8063 1432 www.boyleandsummers.co.uk

Other than for the purposes of planning, do not scale these drawings. Use written dimensions only. All dimensions to be checked on site prior to commencement of work.

This drawing is © Boyle+Summers Ltd and may not be reproduced, copied or altered in any way without written authority.

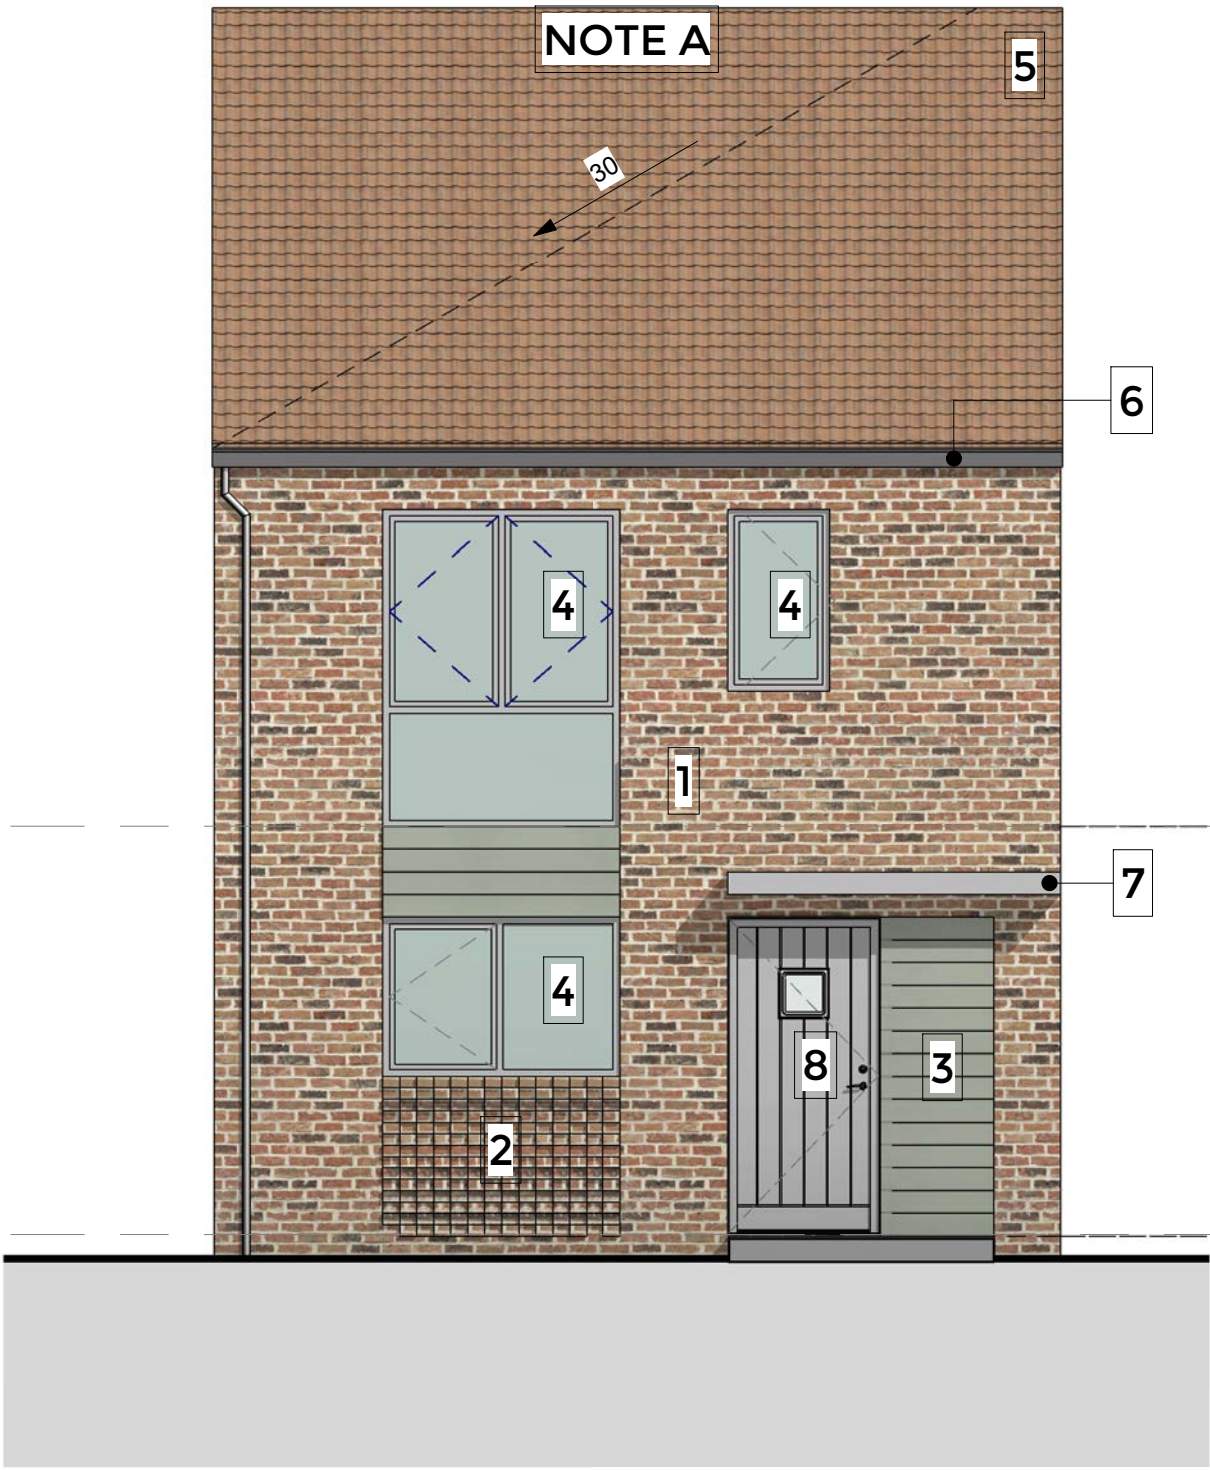


Front Elevation - Design Option A

Plot Numbers
Plot 14
Plot 15 (Handed & Hipped Roof)
Plot 18
Plot 19 (Handed)
Plot 38 (Handed)
Plot 39 (Hipped Roof)




Front Elevation - Design Option B

Plot Numbers
Plot 5 (Handed & Hipped Roof)
Plot 7 (Handed)

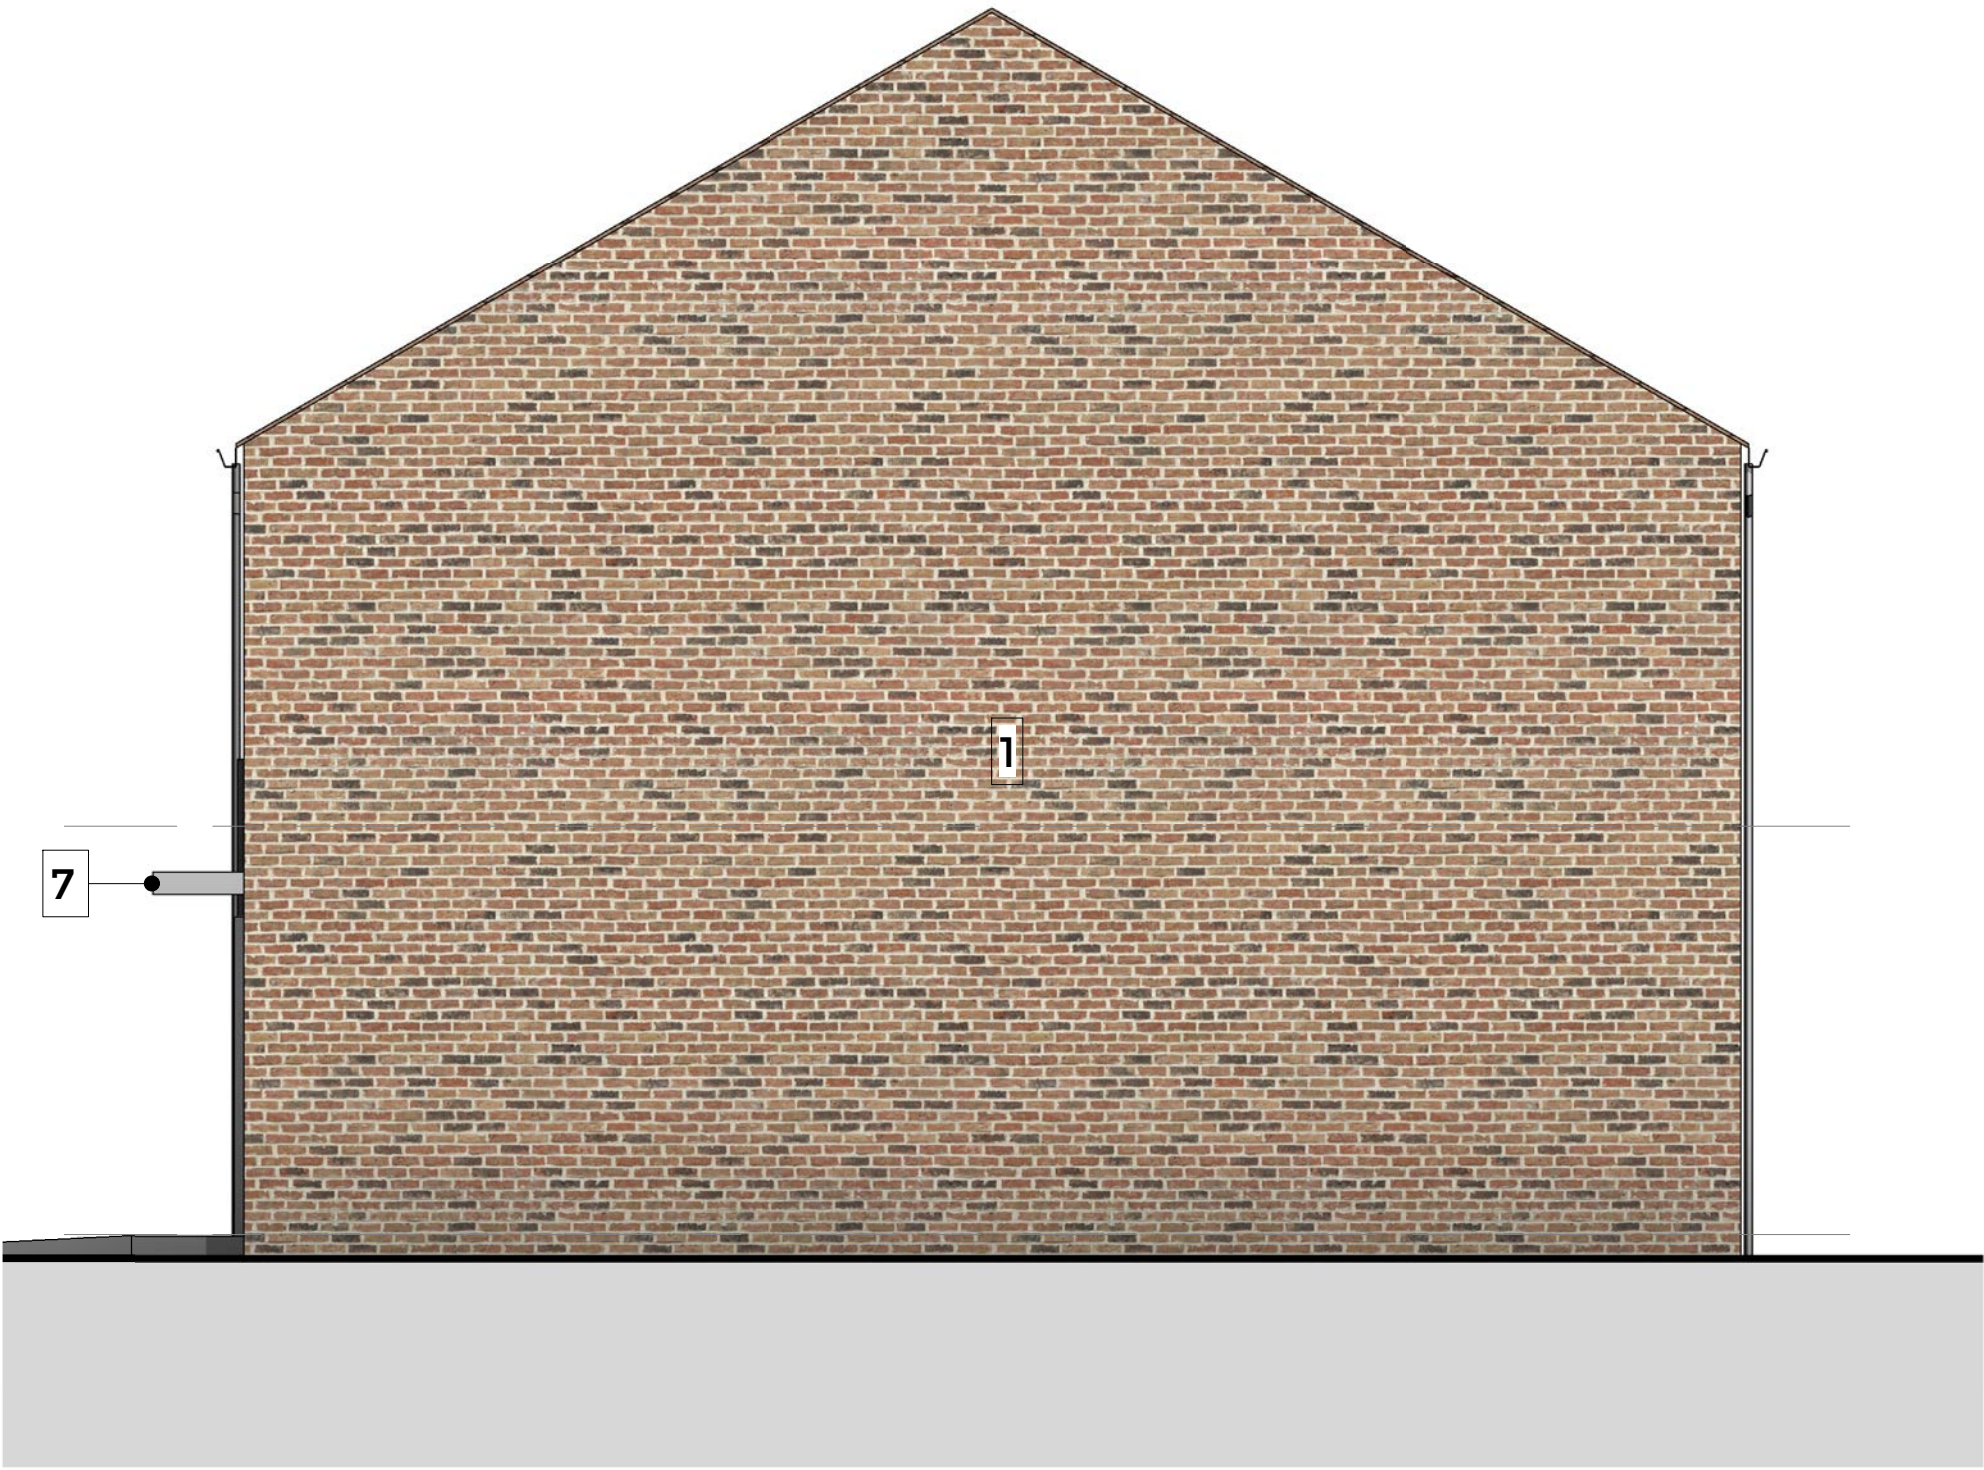


Right Elevation

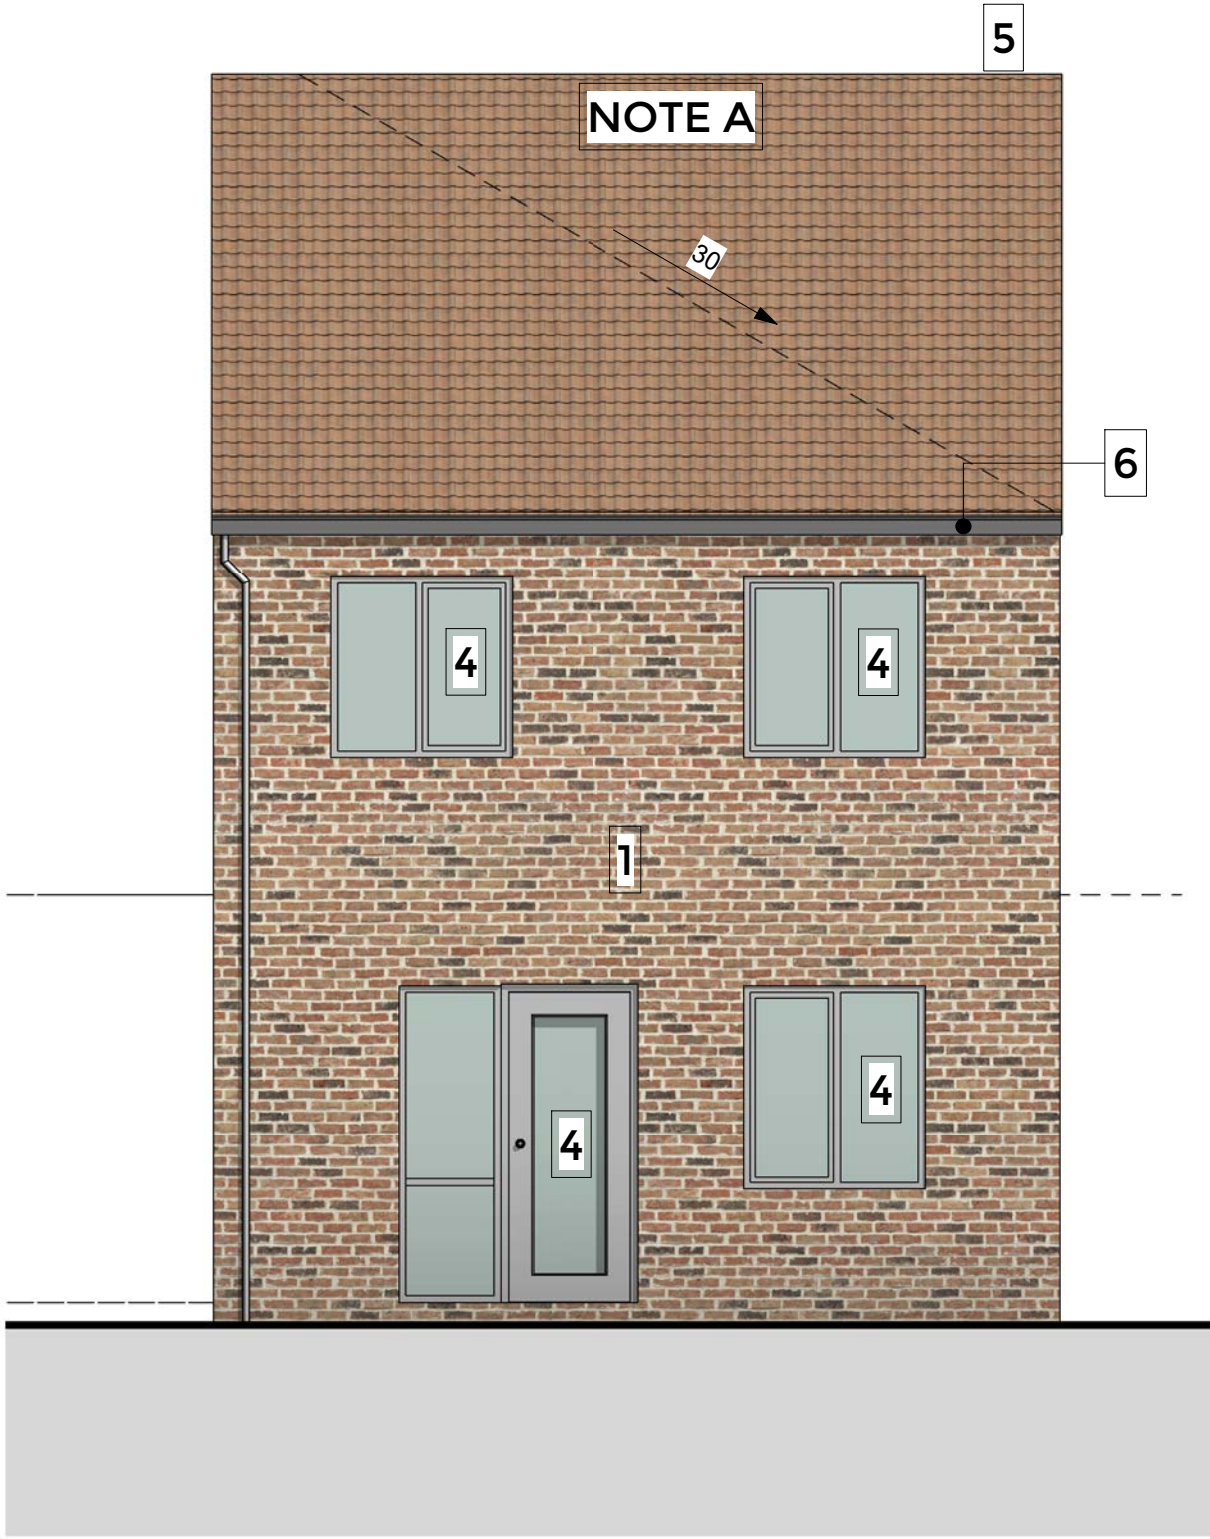


Rear Elevation - Design Option A

Plot Numbers
Plot 14
Plot 15 (Handed & Hipped Roof)
Plot 18
Plot 19 (Handed)
Plot 38 (Handed)
Plot 39 (Hipped Roof)

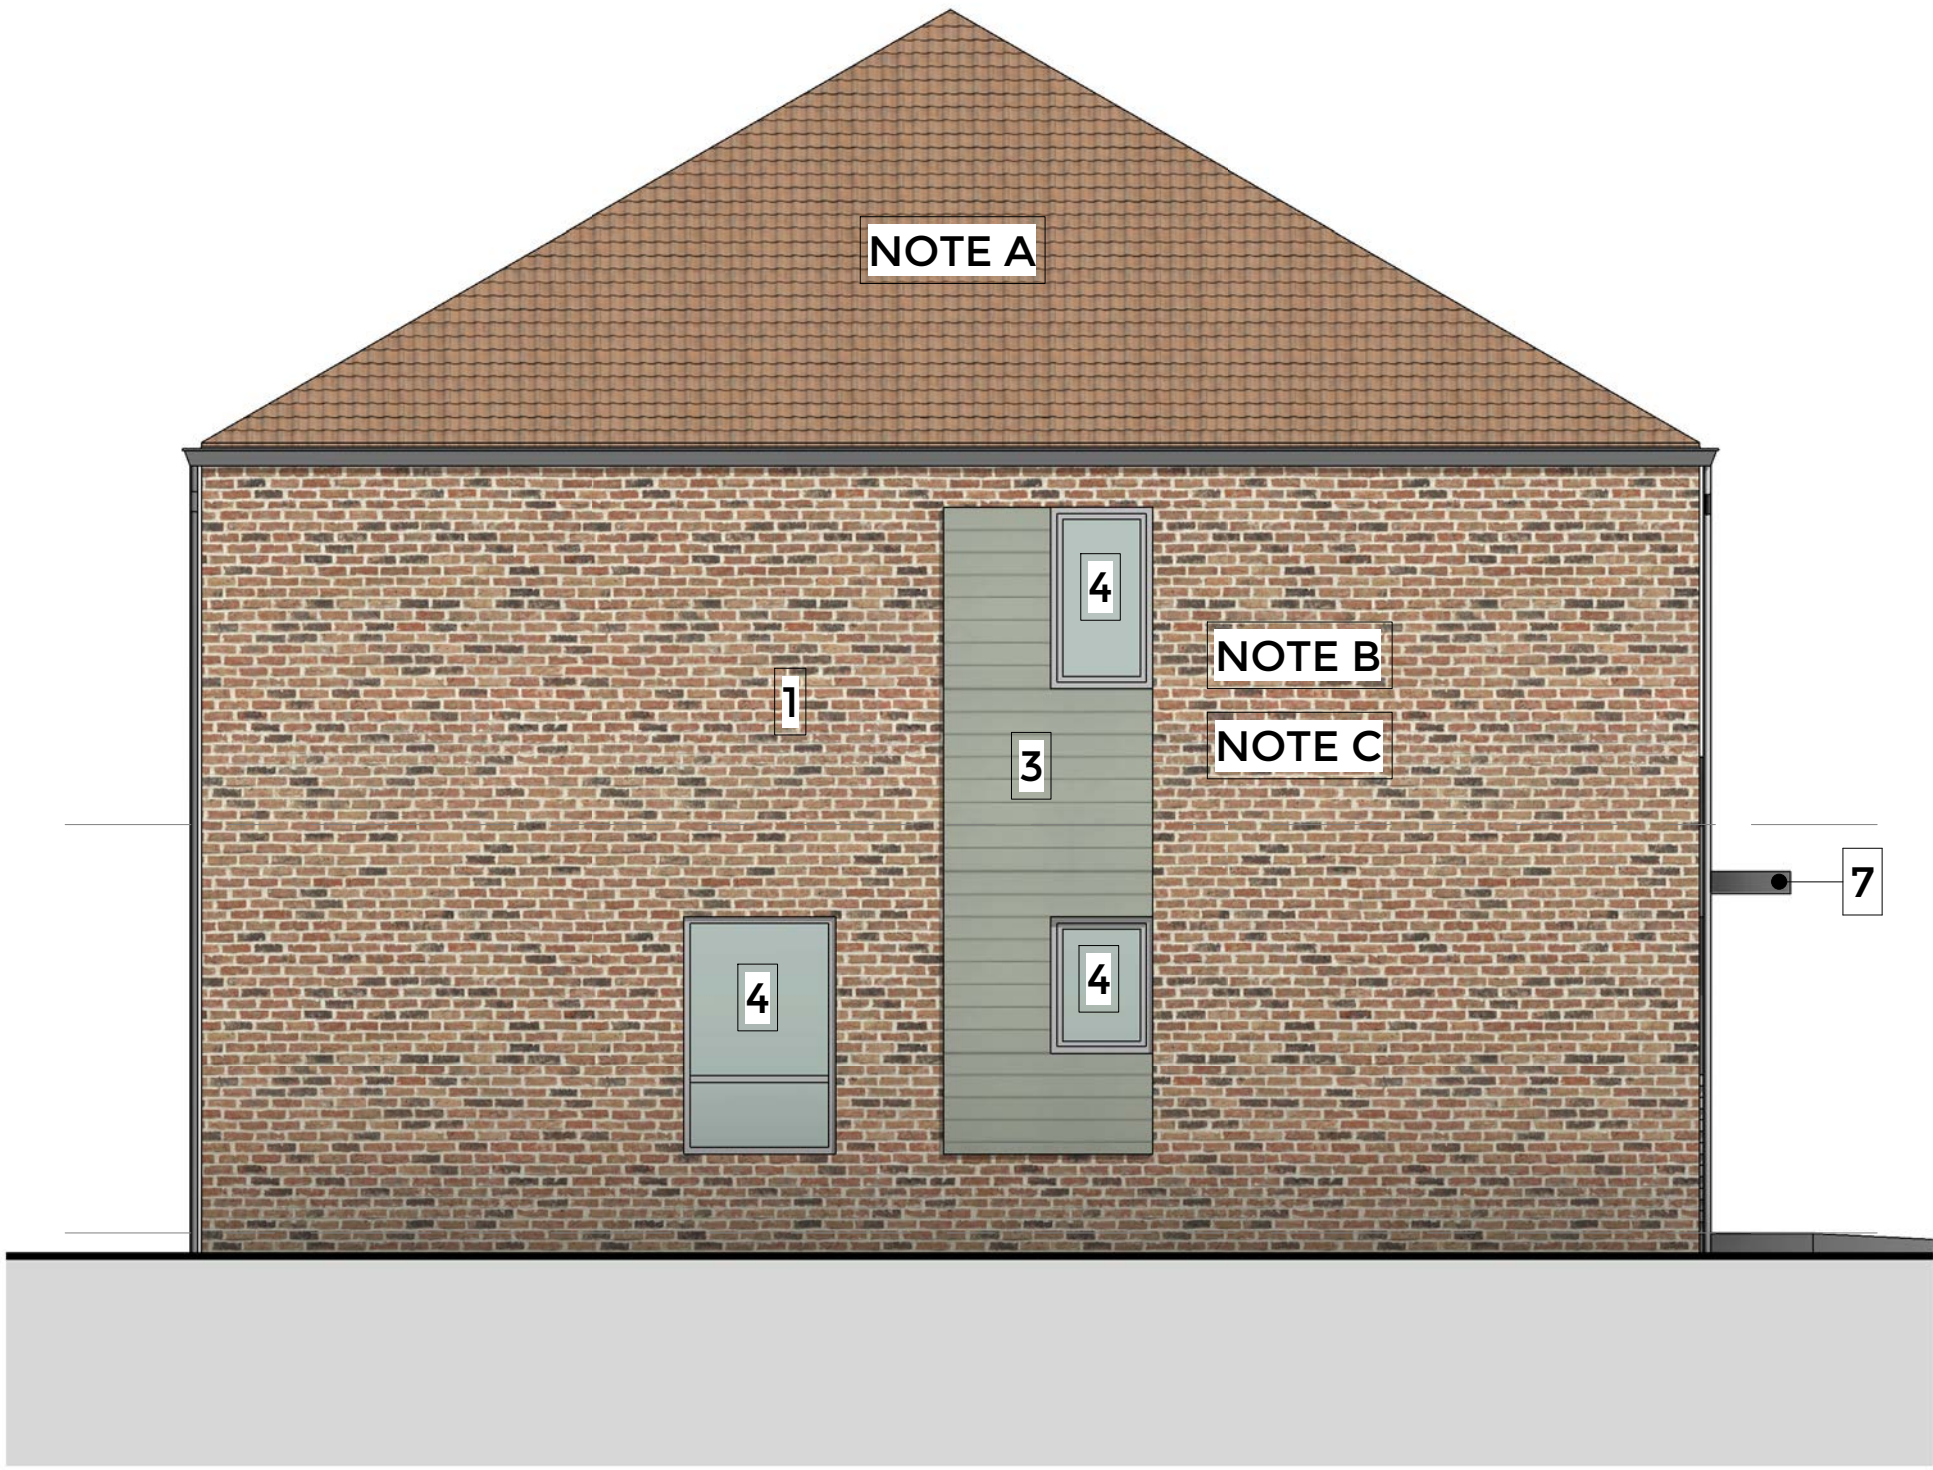

Left Elevation - Design Option A

Plot Numbers
Plot 14
Plot 15 (Handed & Hipped Roof)
Plot 18
Plot 19 (Handed)
Plot 38 (Handed)
Plot 39 (Hipped Roof & windows and cladding note B&C)

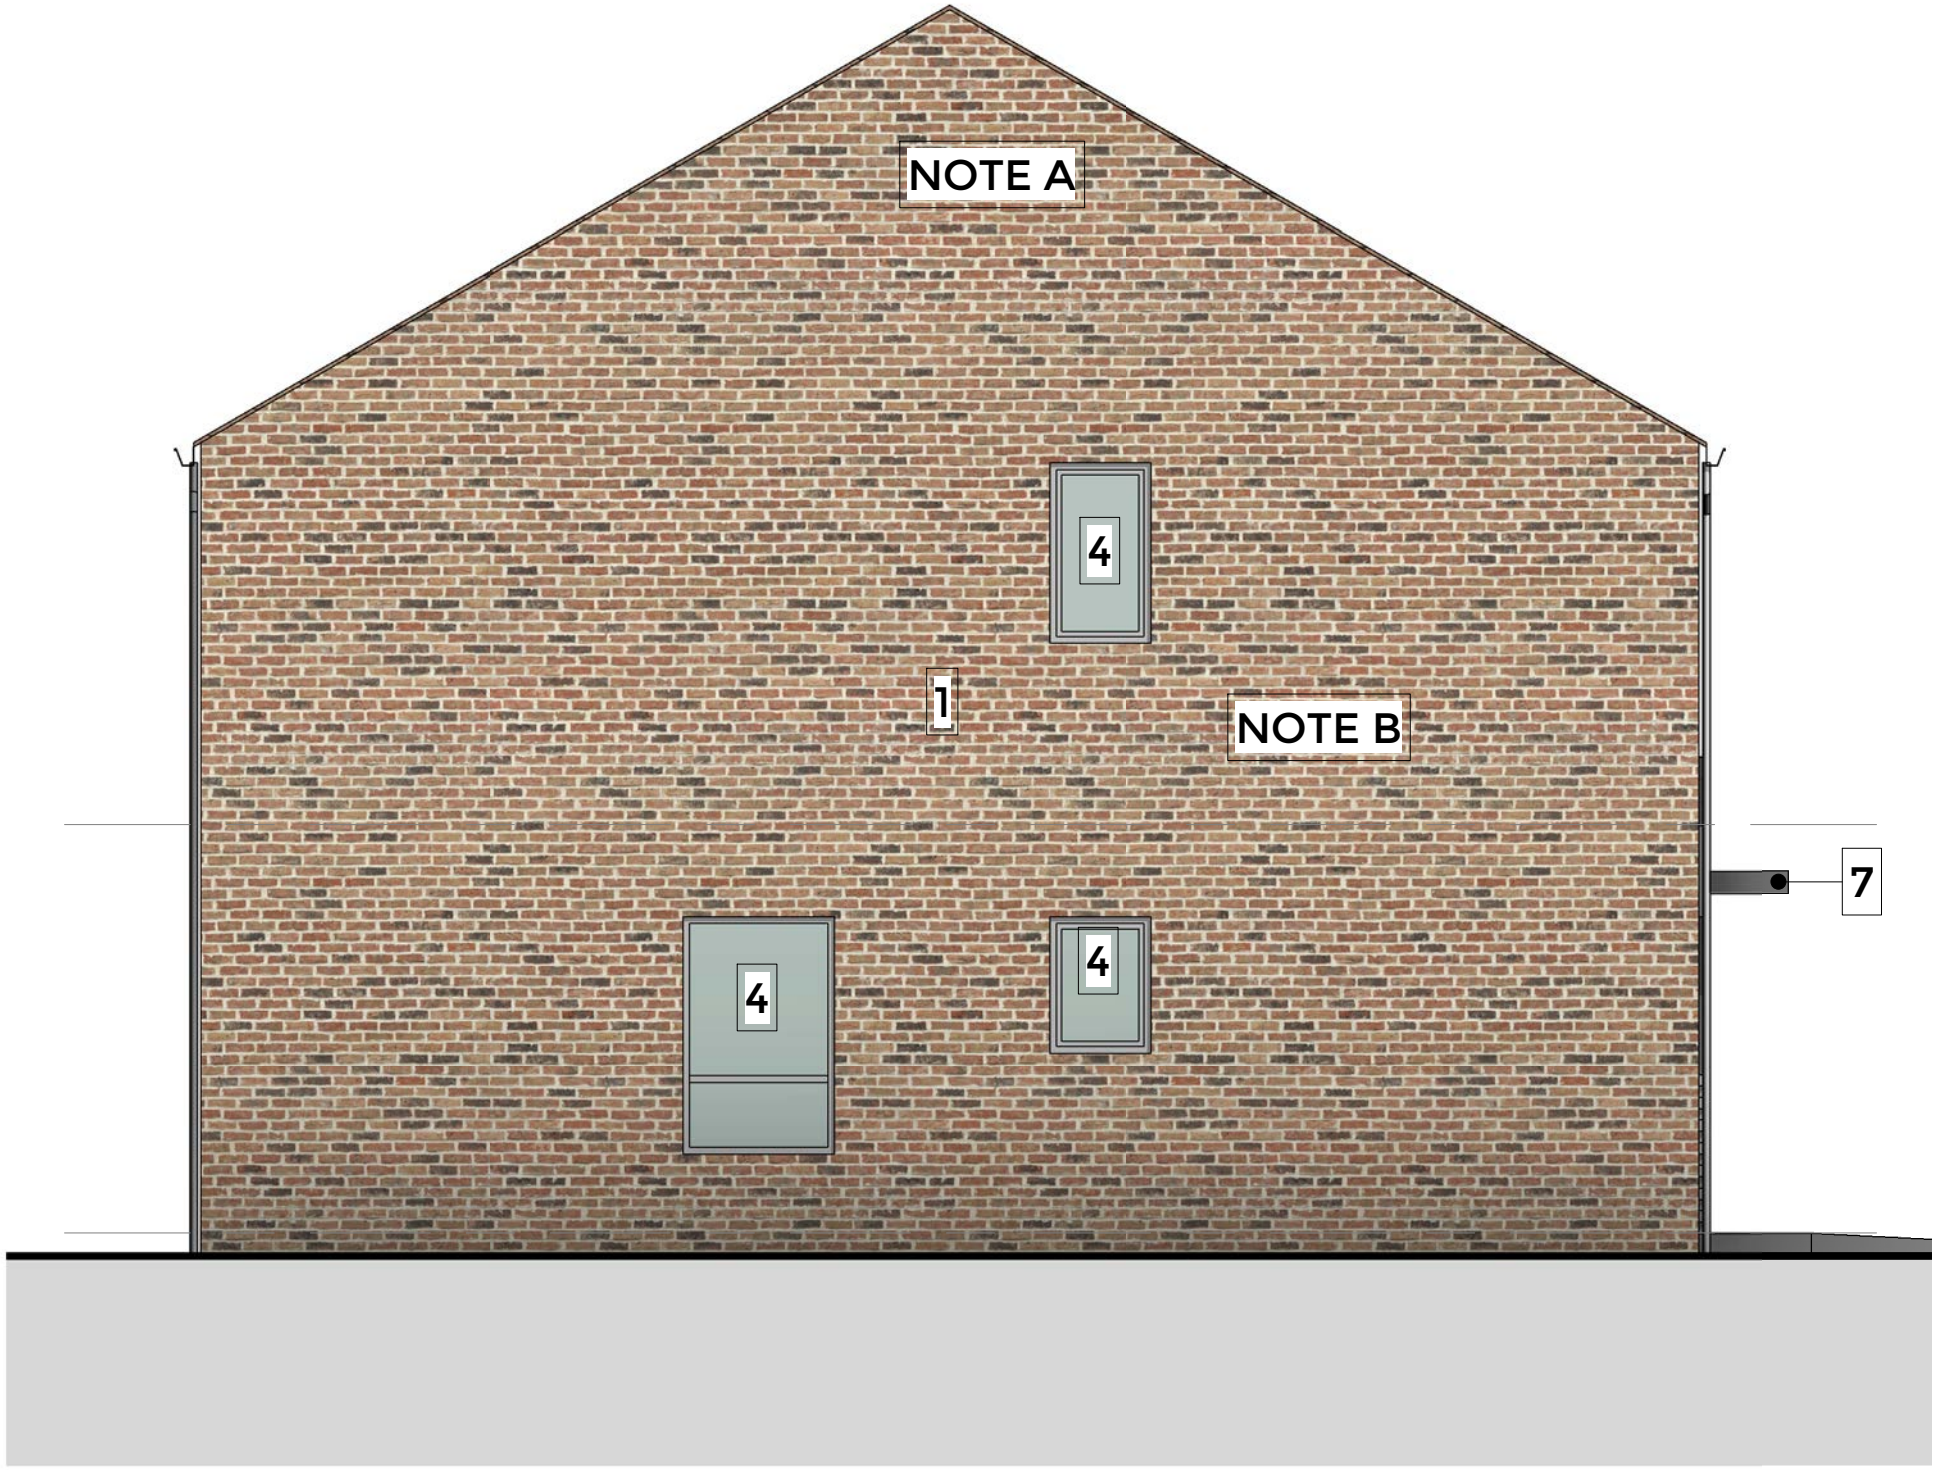

Left Elevation - Design Option B

Plot Numbers
Plot 5 (Handed & Hipped Roof)
Plot 7 (Handed)

DRAFT

