
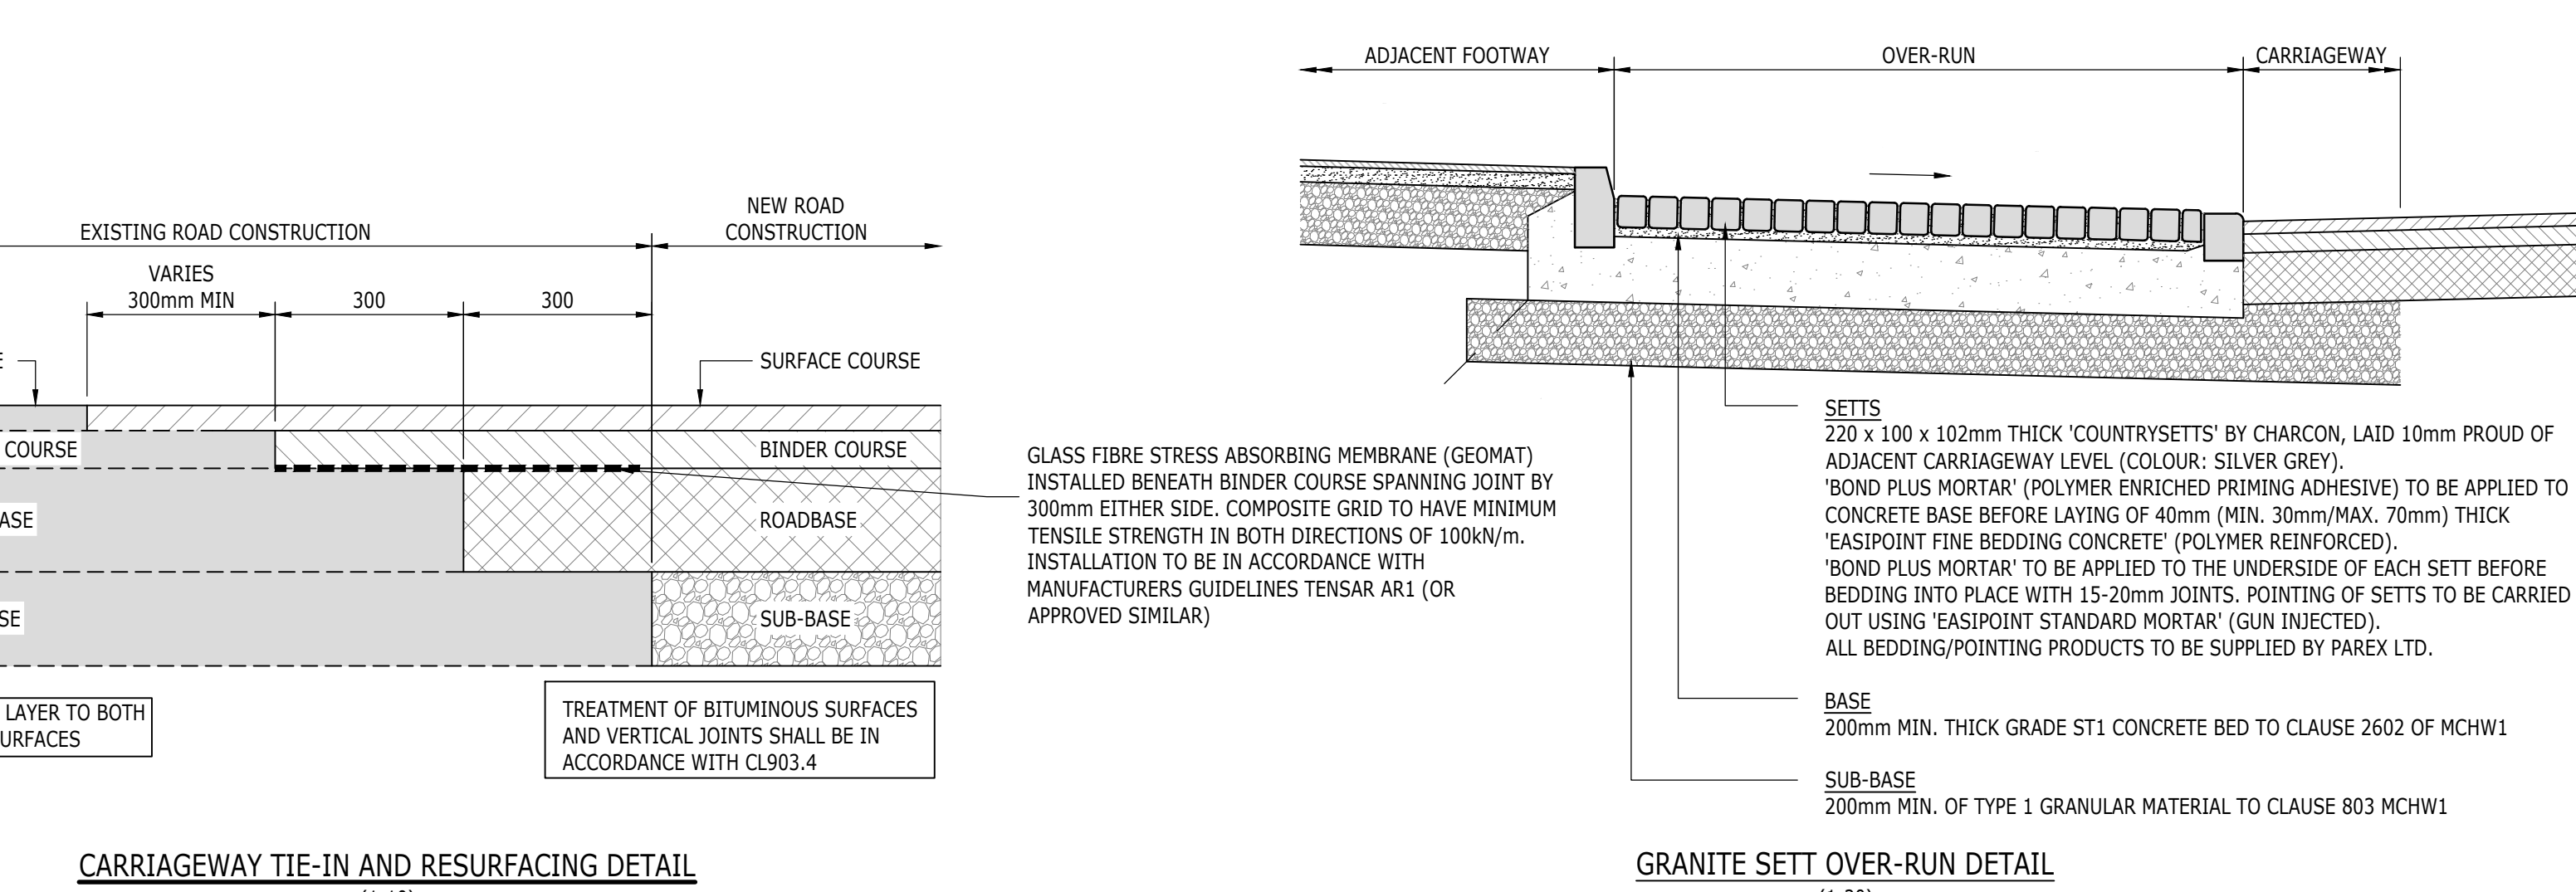
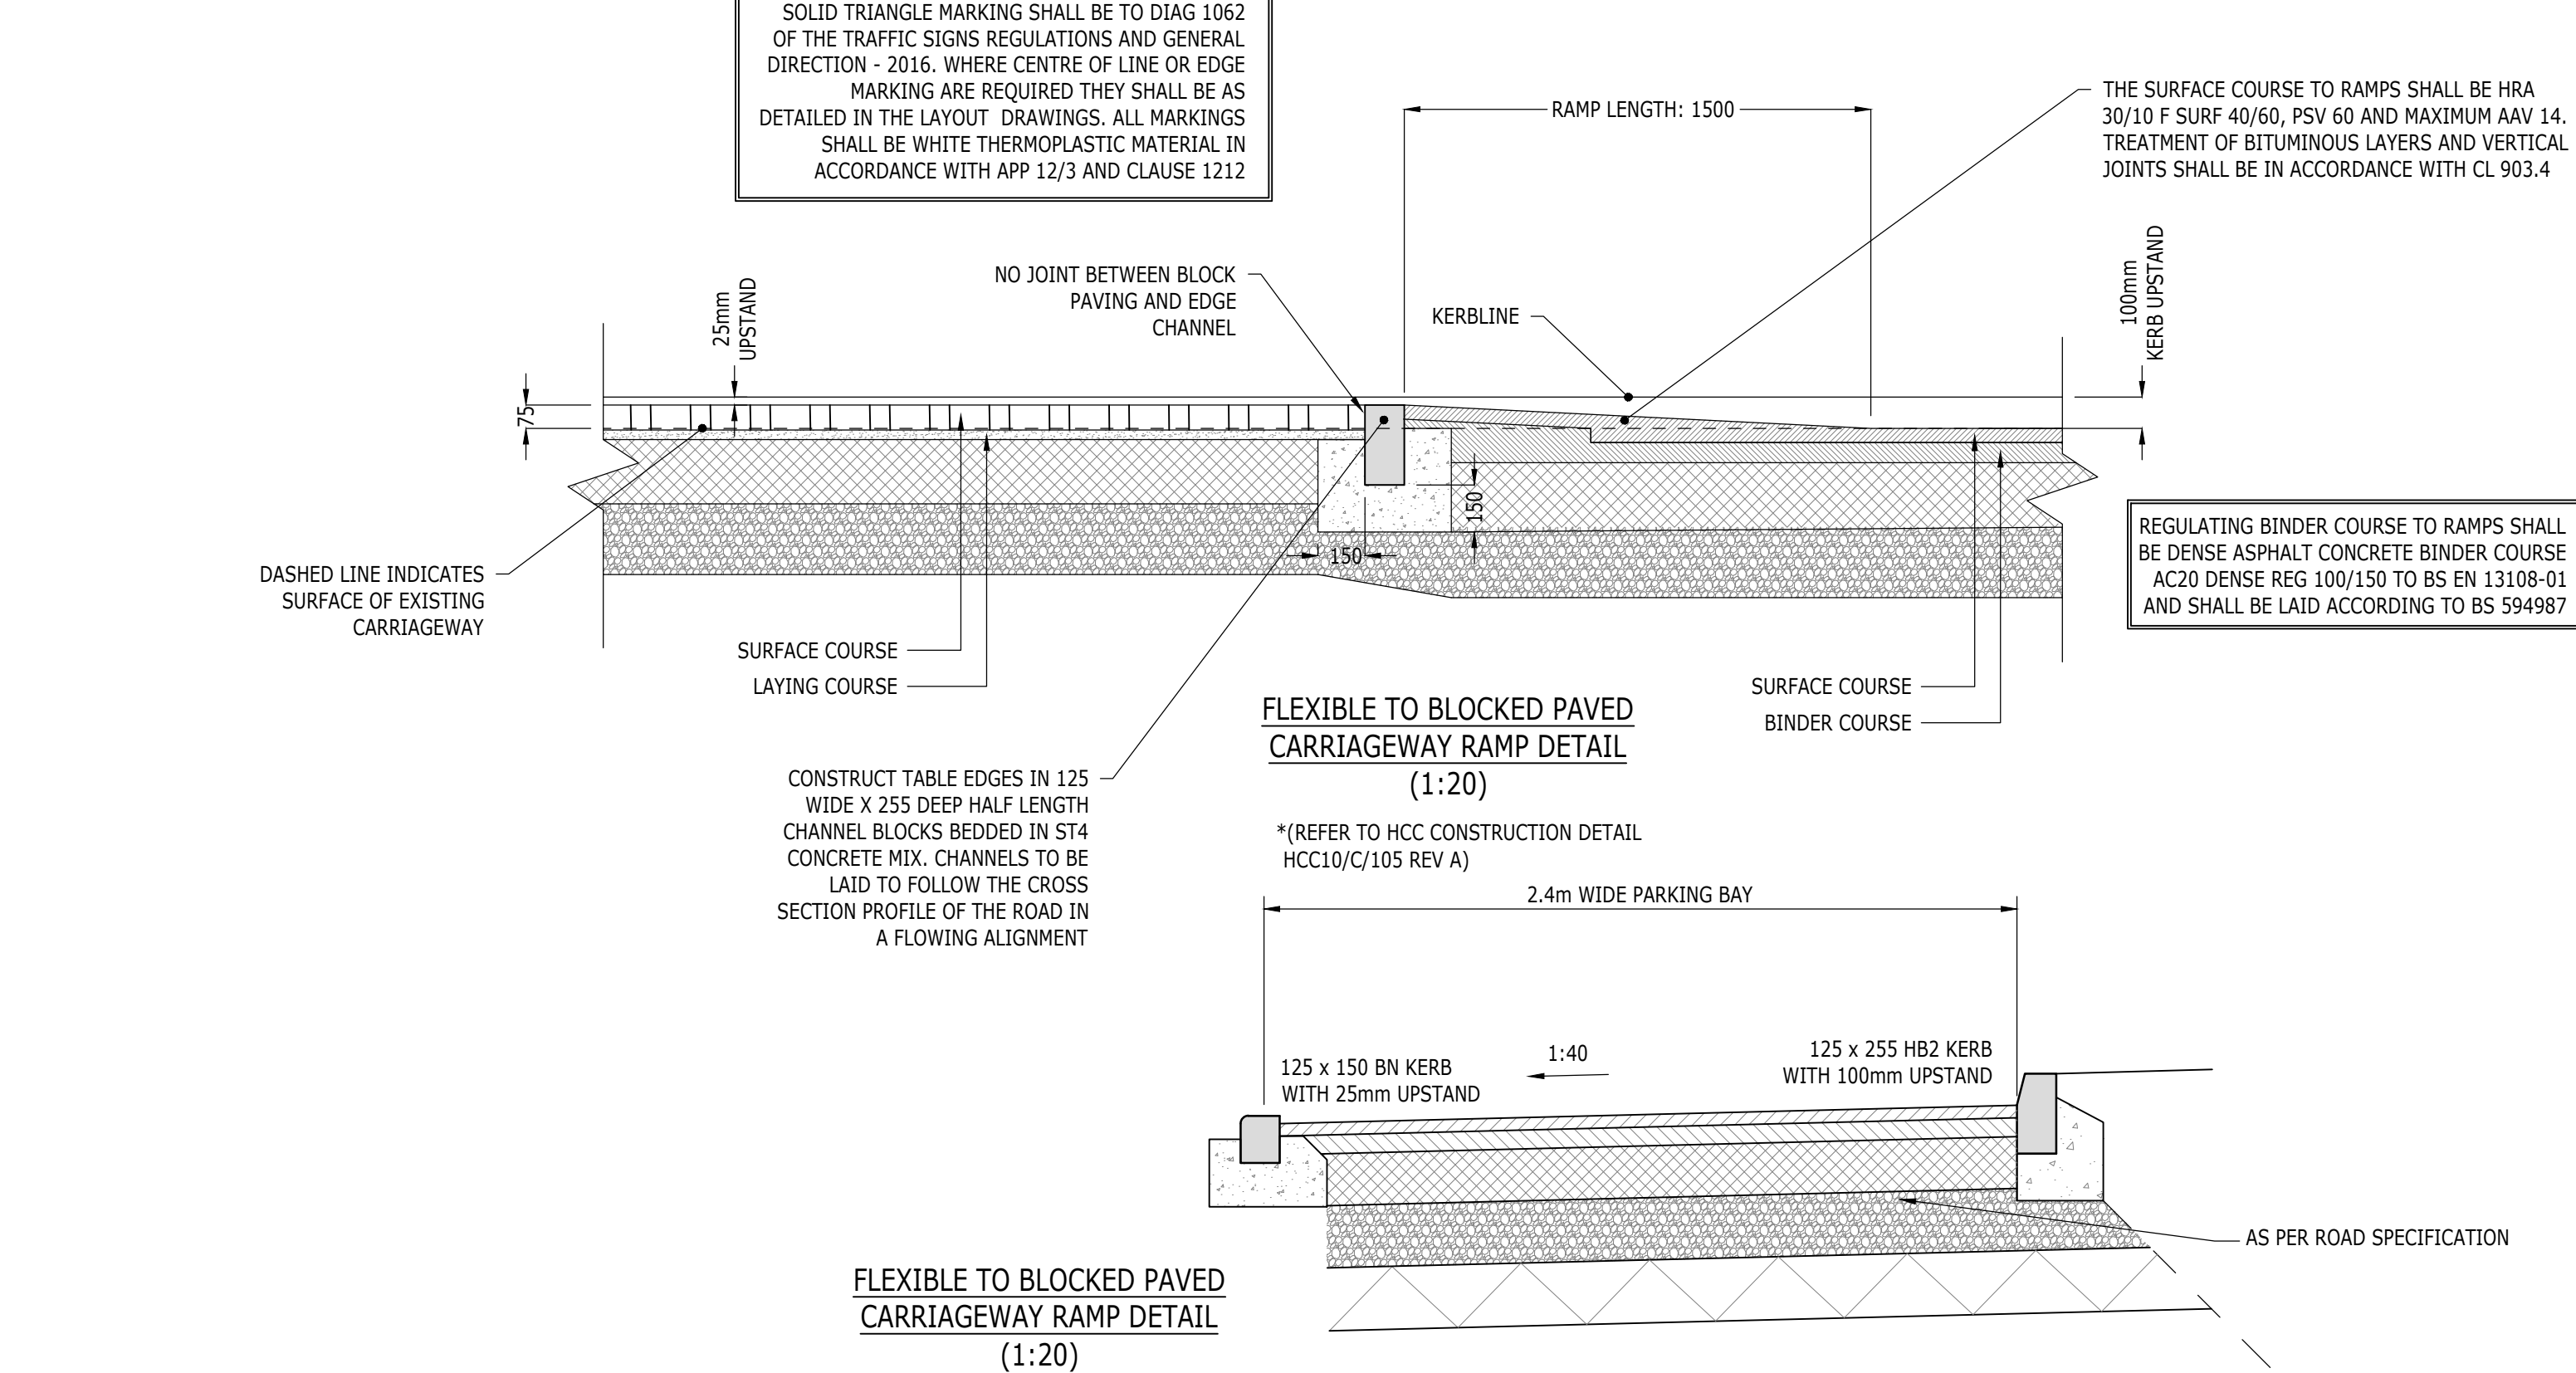


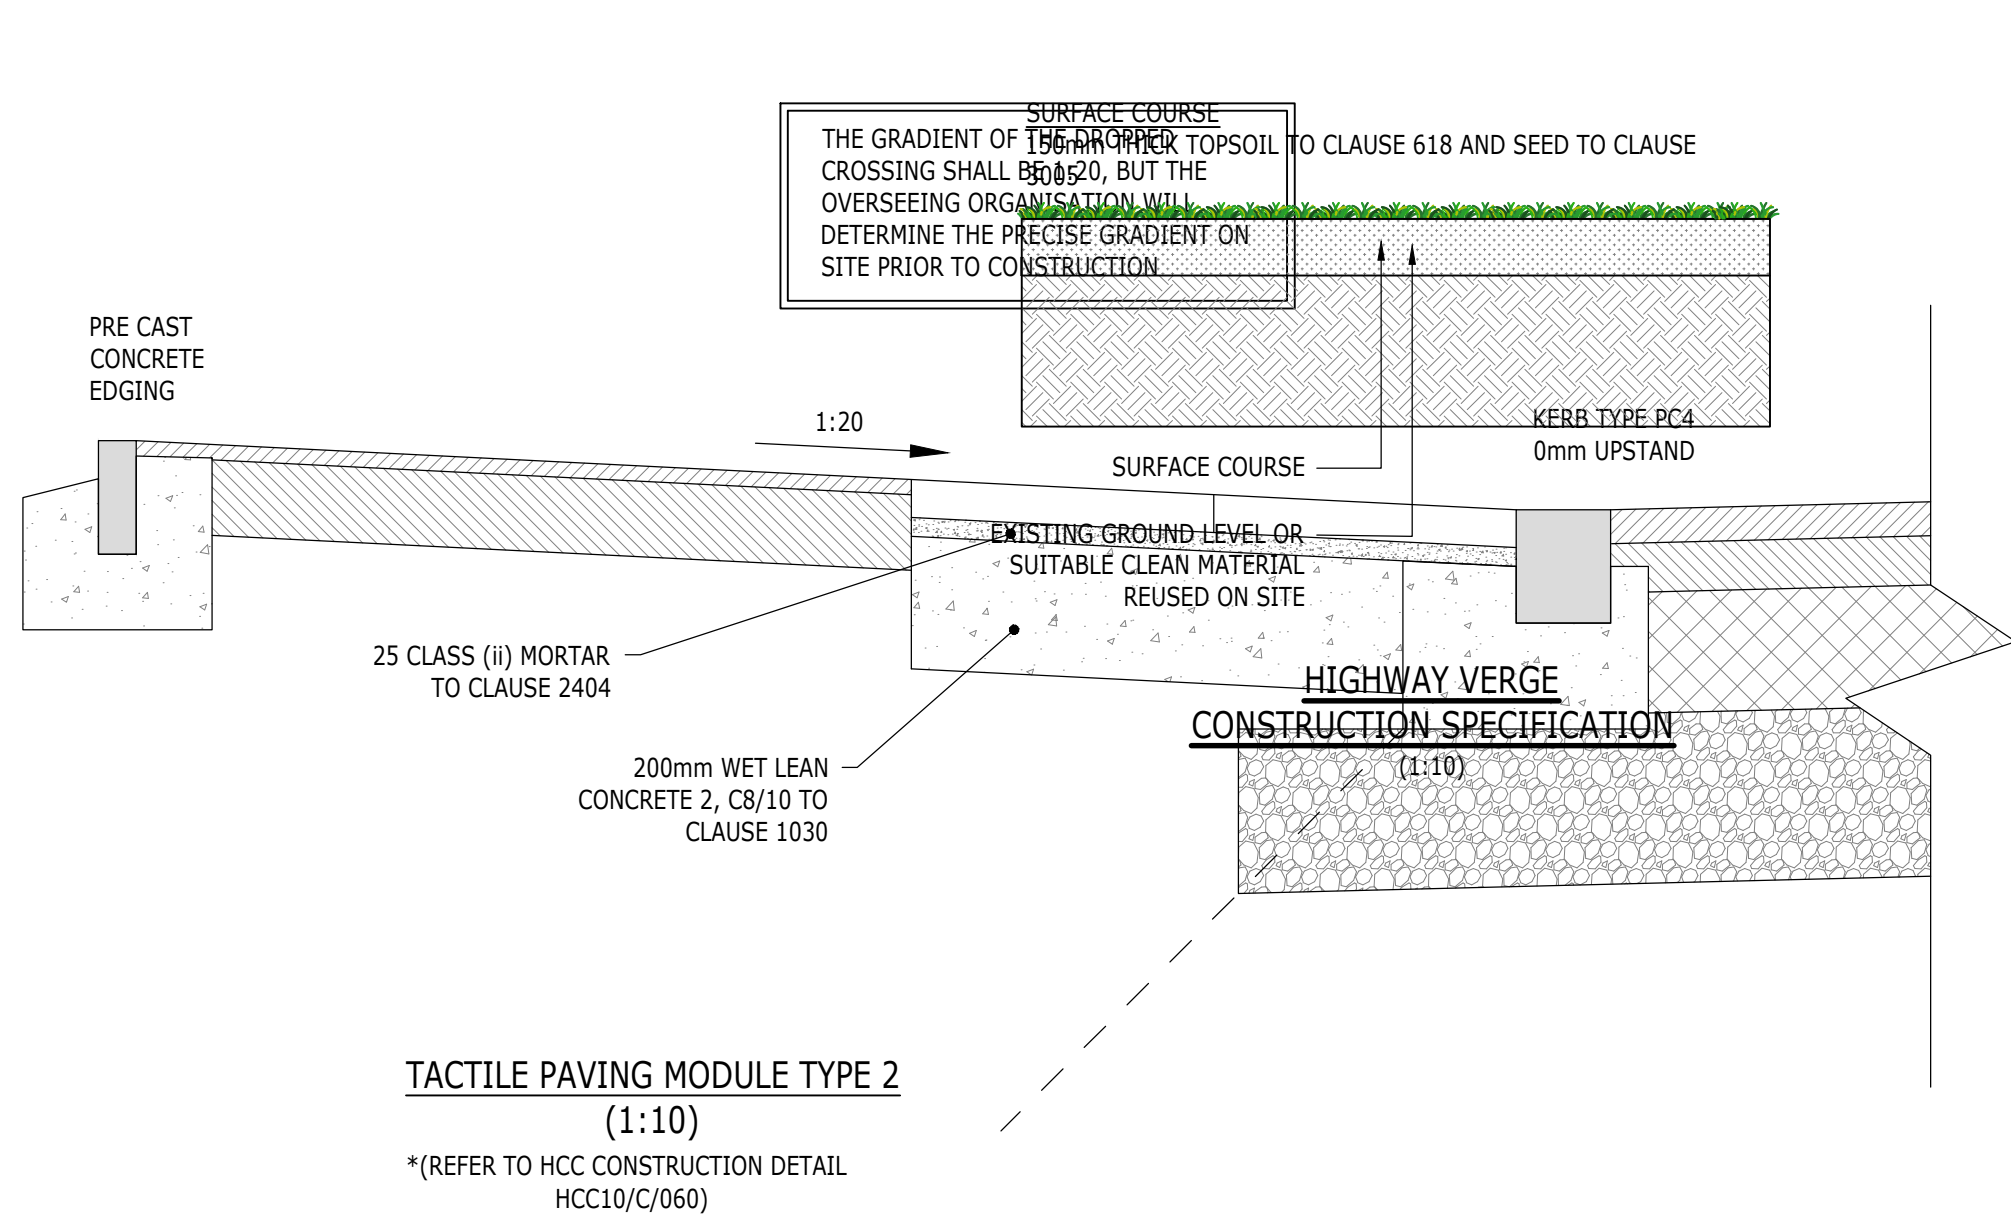

- CMD NOTES:**
1. THE ATTENTION OF THE CLIENT AND THE PRINCIPAL CONTRACTOR IS DRAWN TO THE FOLLOWING POTENTIAL RISKS IN CONJUNCTION WITH THE PROPOSED ON-SITE AND OFF-SITE WORKS AS DESIGNED FOR THIS PROJECT.
 2. WORKS IN THE VICINITY OF LIVE SERVICES INCLUDING GAS, ELECTRICITY AND BT WILL BE NECESSARY AND THE ADVICE OF ALL STATUTORY SERVICE COMPANIES MUST BE SOUGHT BEFORE ANY WORKS COMMENCE.
 3. WORKS WITHIN AND AROUND THE EXISTING HIGHWAY WILL ENTAIL TRAFFIC HAZARDS AND ALL APPROPRIATE SAFETY MEASURES INCLUDING BARRIERS, SIGNS AND LIGHTING MUST BE UNDERTAKEN TO THE APPROVAL OF THE LOCAL AUTHORITY, THE HIGHWAY AUTHORITY AND THE POLICE DEPARTMENT.
 4. HAZARDOUS MATERIALS INCLUDING CEMENT AND BITUMINOUS MATERIALS ARE SPECIFIED AND THE MANUFACTURERS ADVICE ON SAFE HANDLING PROCEDURES MUST BE OBTAINED AND MADE CLEAR TO ALL OPERATIVES.
 5. THE CONTRACTOR WILL BE RESPONSIBLE FOR LOCATING ALL EXISTING SERVICES WITHIN THE VICINITY OF THE WORK AREAS AND ENSURE THESE ARE PROTECTED THROUGHOUT THE DURATION OF THE WORKS. ALL UTILITY PLANT SHOULD BE CLEARLY MARKED ON THE GROUND PRIOR TO COMMENCEMENT OF THE WORKS.
 6. THE CONTRACTOR MUST ENSURE ALL WORKING AREAS ARE FULLY SECURE.

CONSTRUCTION
ISSUE

SUBJECT TO FINAL
COORDINATION AND
TECHNICAL APPROVALS

CI	CONSTRUCTION ISSUE	DAM	DP	DM	07.08.20
T1	PRELIMINARY ISSUE	DAM	DP	DM	17.07.20
Rev	Description	Drn	Chk	App	Date

ARDENT | CONSULTING ENGINEERS

Third Floor
The Hallmark Building
52-56 Leadenhall Street
London
EC3M 5JE

Tel: 020 7680 4088
Web: www.ardent-ce.co.uk
E-mail: enquiries@ardent-ce.co.uk

 **worksafe**
consultant
www.smaslit.com

SSIP
MEMBER OF
SAFETY
INTEGRITY
IN PROCUREMENT

 **BUREAU VERITAS**
CERTIFIED
TO
ISO 9001

Client			
LINDEN HOMES SOUTH			
Project Title:			
HAWLEY PARK FARM HAWLEY ROAD			
Drawing Title:			
HIGHWAY CONSTRUCTION DETAILS (SHEET 2 OF 3)			
AI Scale	Date	Designed by	
AS SHOWN	JULY 2020		DAM
Drawn by	Checked by	Approved by	
DAM	DP		-
Drawing Number			Rev
192931-036			C1