


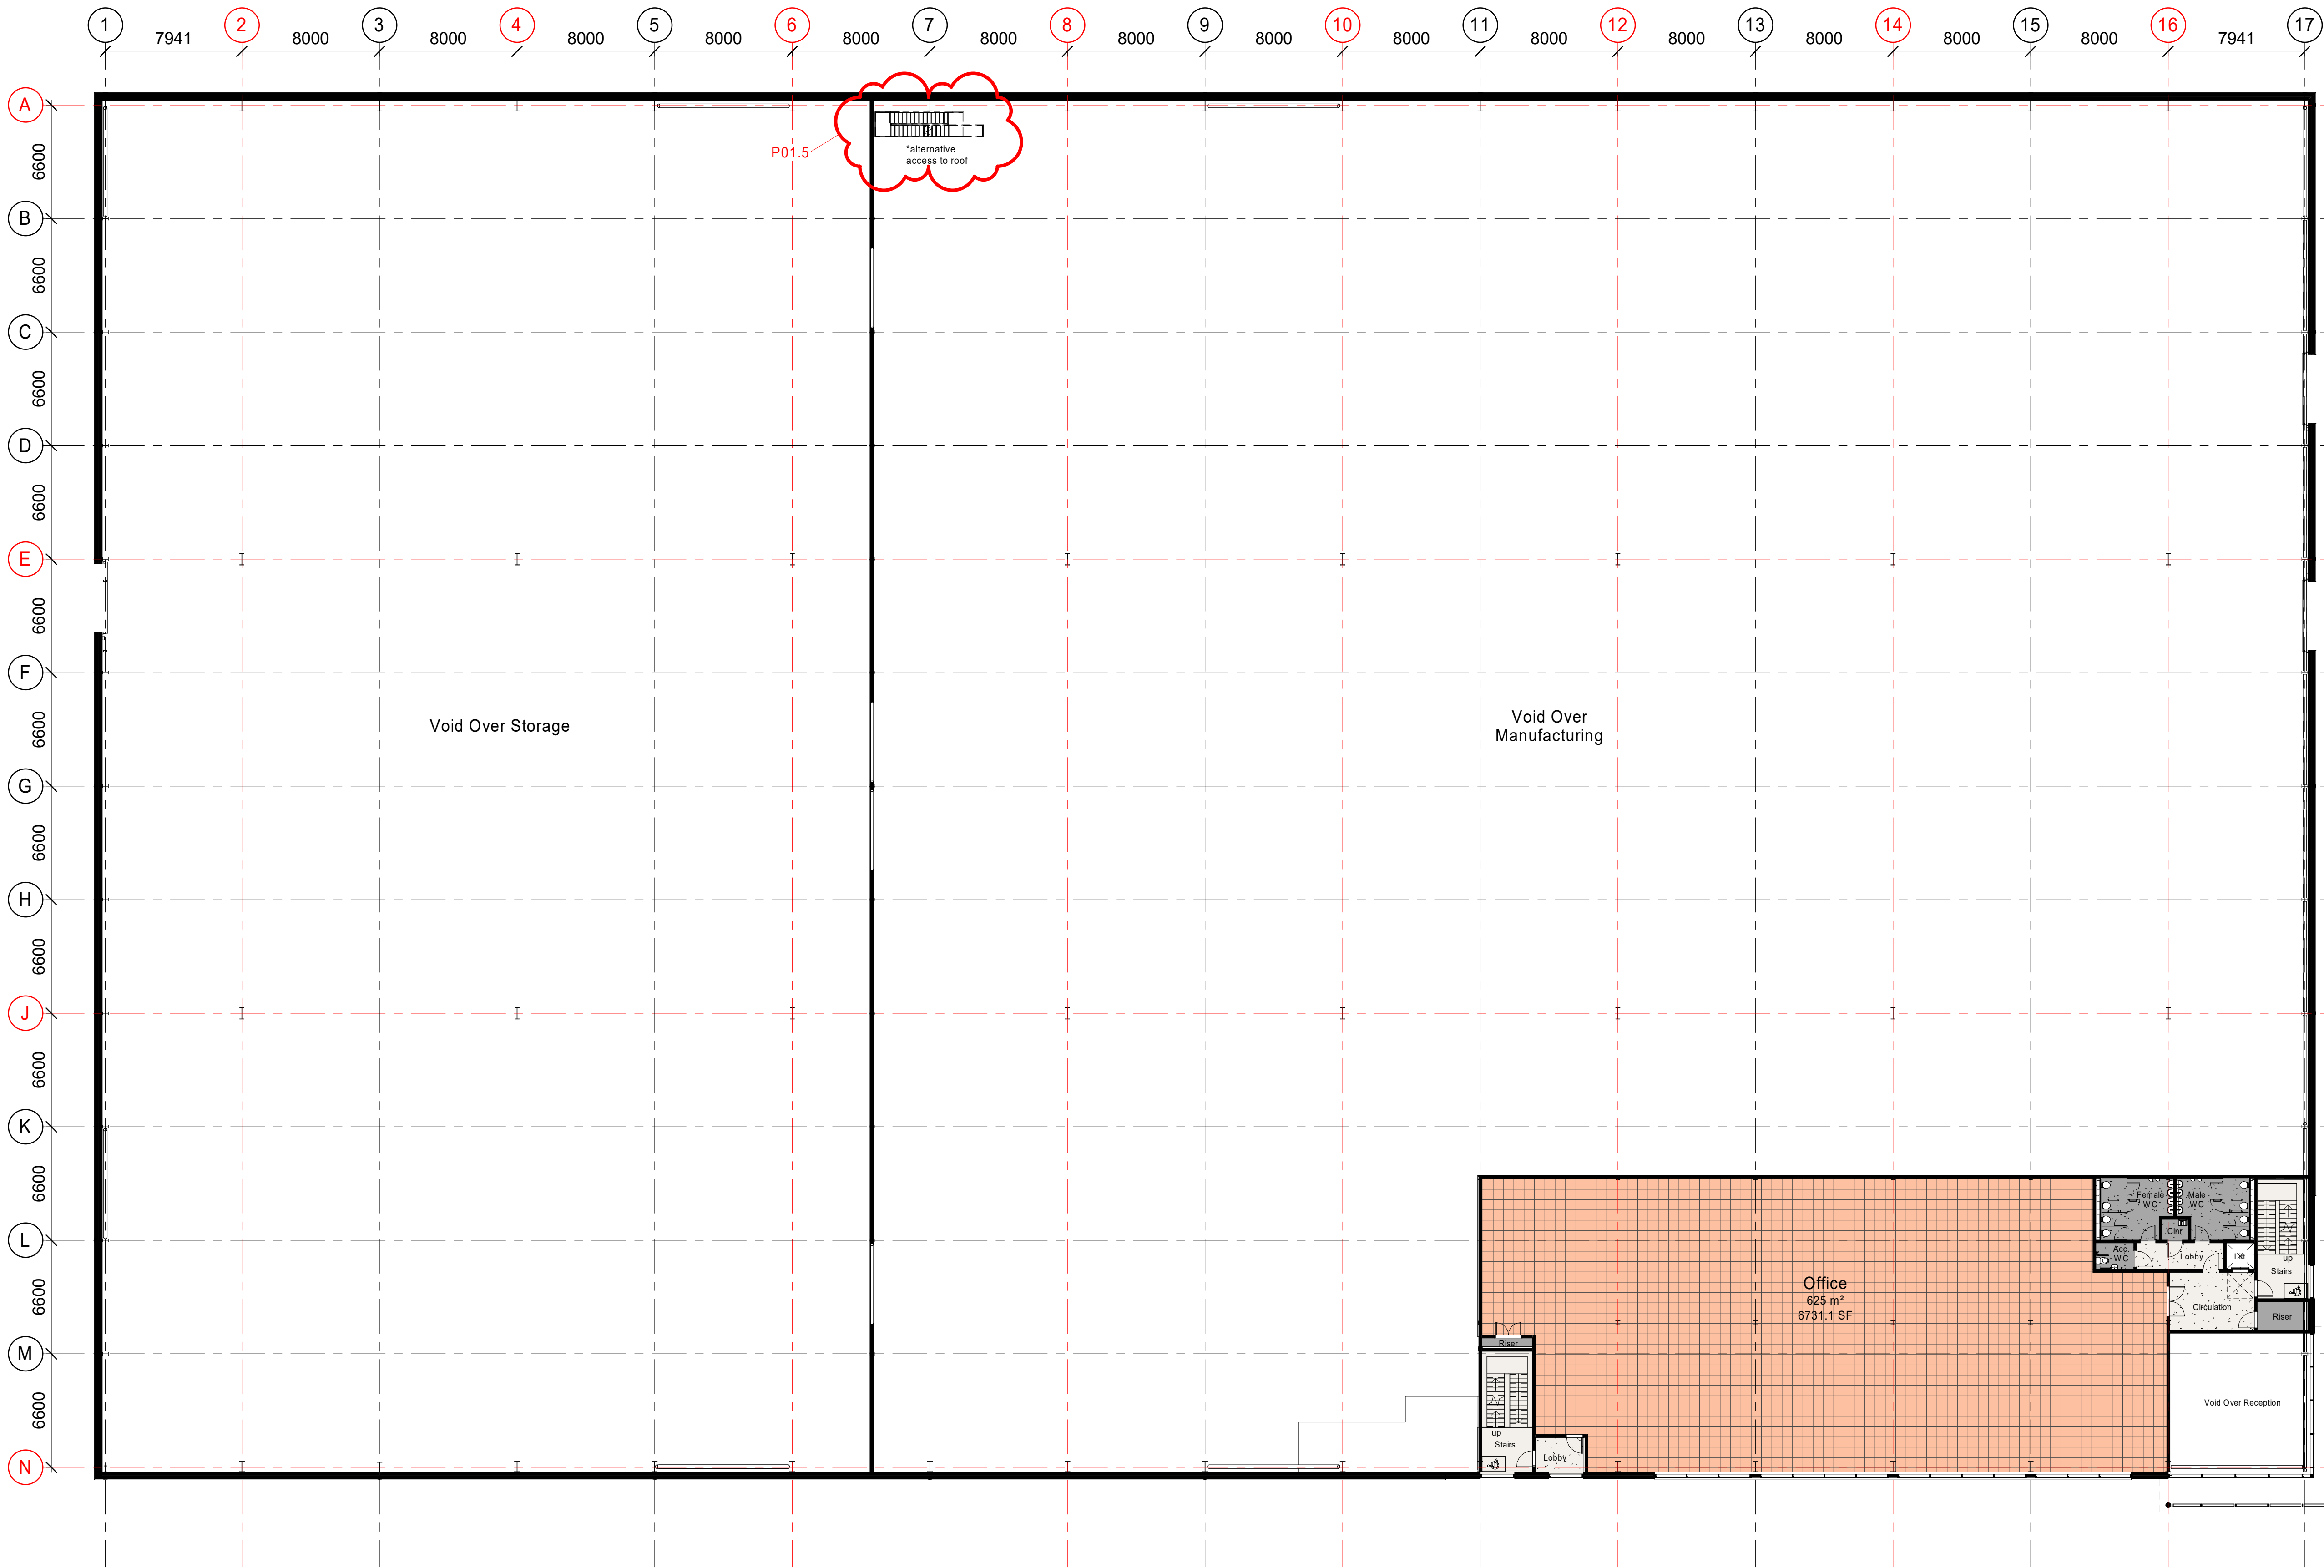

DO NOT SCALE FROM THIS DRAWING.
ALL DIMENSIONS TO BE CHECKED ON SITE.
FOR REFERENCED VIEWS REFER TO DHF- BMD- 01- DR- A
SERIES OF DRAWINGS

Department Legend

- Circulation
- Office Spaces
- Toilets and Servicing

1 01 - First Floor
1 : 200

Suitability Code (as defined in BS1192)

Work in Progress (WIP)

S0 - Work in Progress

Shared (Non-Contractual)

- S1 - Suitable for Co-ordination
- S3 - Suitable for Review & comment
- S5 - Not Used
- S7 - Suitable for AIM Authorisation

WIP to Published (Non-Contractual)

- D1 - Suitable for Costing
- D3 - Suitable for Contractor Design

- S2 - Suitable for Information
- S4 - Suitable for Stage Approval
- S6 - Suitable for PIM Authorisation

Published Documentation (Contractual)

- A1, A2, A3, Etc. - Approved and accepted as stage complete
- B1,B2,B3, Etc. - Partially signed off with minor comments from the Client

Published for AIM Acceptance

- CR - As Construction Record Documentation

P01.5	MJW	24.04.20	Updated in accordance with PCC comments.
P01.4	MJW	23.02.20	Updated in accordance with client comments.
P01.3	MJW	28.02.20	Reserved Matters application issue.
P01.2	MJW	17.02.20	Dividing wall location revised to meet GIFA areas.
P01.1	MJW	13.02.20	Updated following coordination meeting.
P01.0	MJW	10.02.20	First Issue.



BAM Design Ltd
An operating company of
BAM Construct UK Ltd.
Architecture
Interior Design
3D Visualisation
Feasibility Studies
Structural Engineering
Environmental Services
Building Information Modelling
Centrum Business Park
Griffiths Way, St Albans
Hertfordshire, AL1 2RD
01727 894200
design@bam.co.uk
www.bam.co.uk

project DHF - Plot 4A - Unit 5

site First Floor Plan

scale 1 : 200 @ A1
date 23/01/20
project code DHF- BMD- Z4A- 01- DR- A- 11001
drawn MJW
checked PB
volume
level
type
role
number
rev
purpose of issue
Reserved Matters
BAM job no. 4330
drg. status S4