
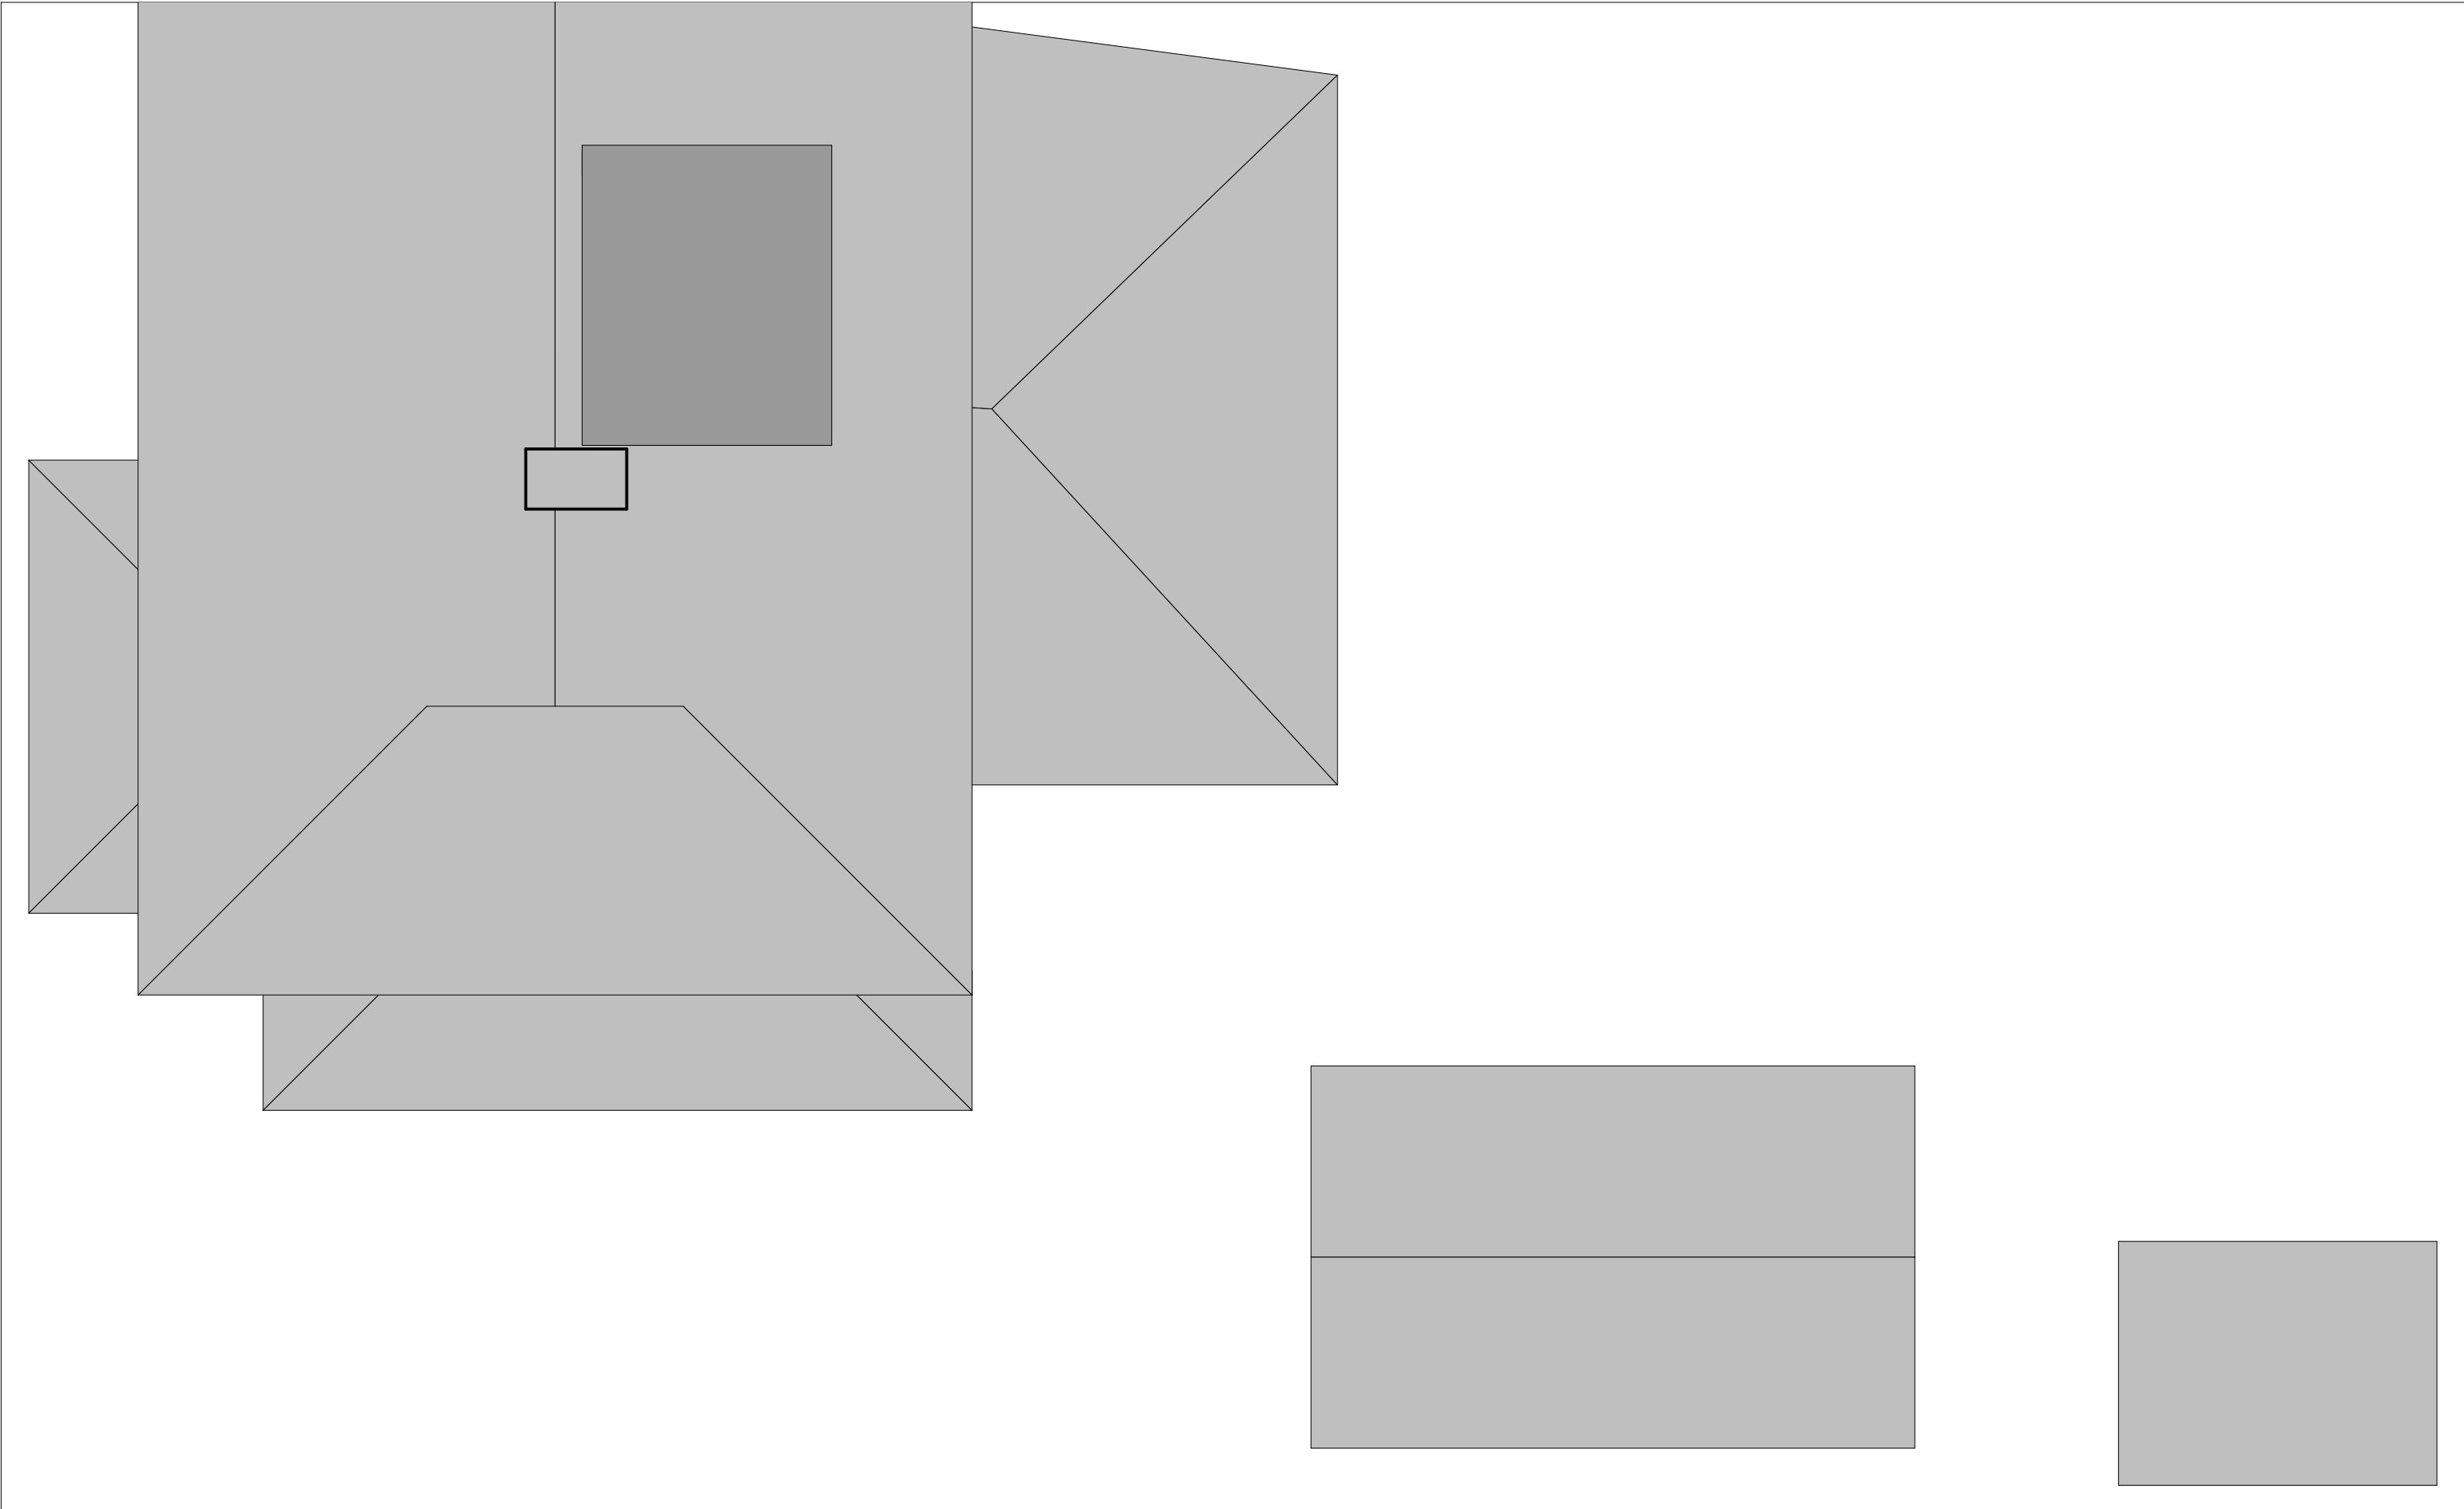


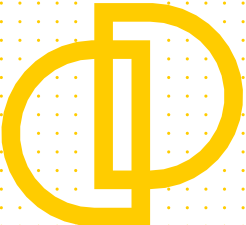

 Downland Design Ltd.	Issue Date	For:	Proposed Alterations	Survey Drawings	Drawing:	Drawing Number		
	Date printed	Mr & Mrs T Barrett	80 Horndean Road Emsworth PO10 7PU	Scale @ A3	Existing Roof Plan A3	project	number	rev
	30/10/2019			1:50		1914 - 01.3		