




Proposed
Side
(West)

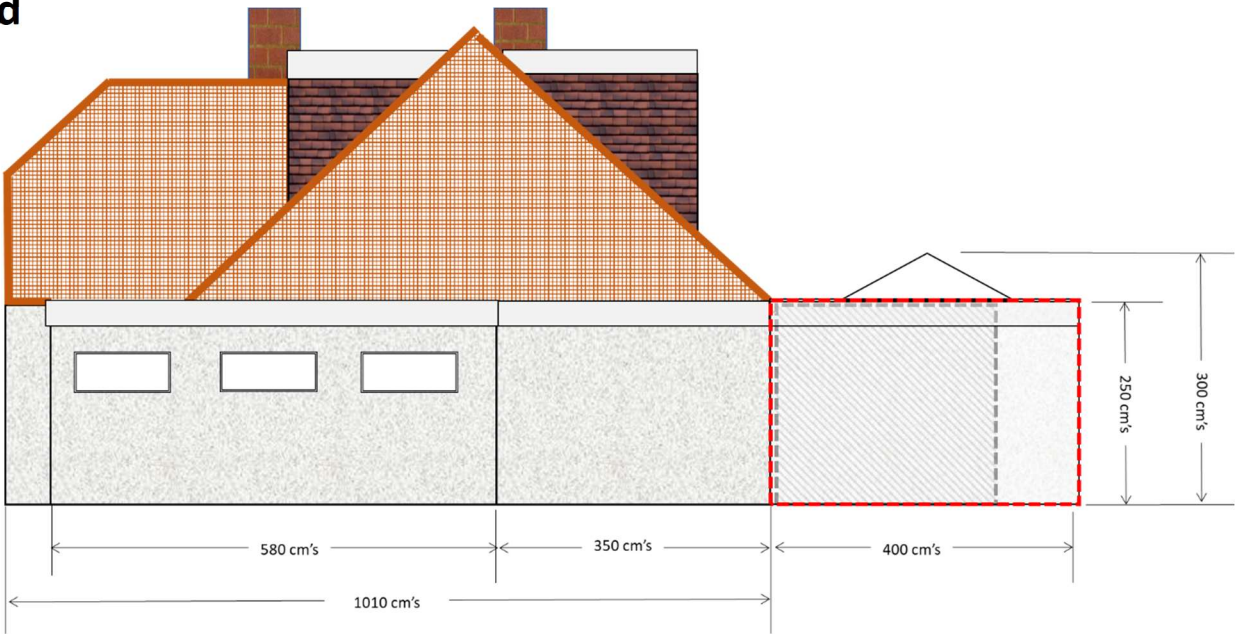


Proposed Rear (North) Elevation

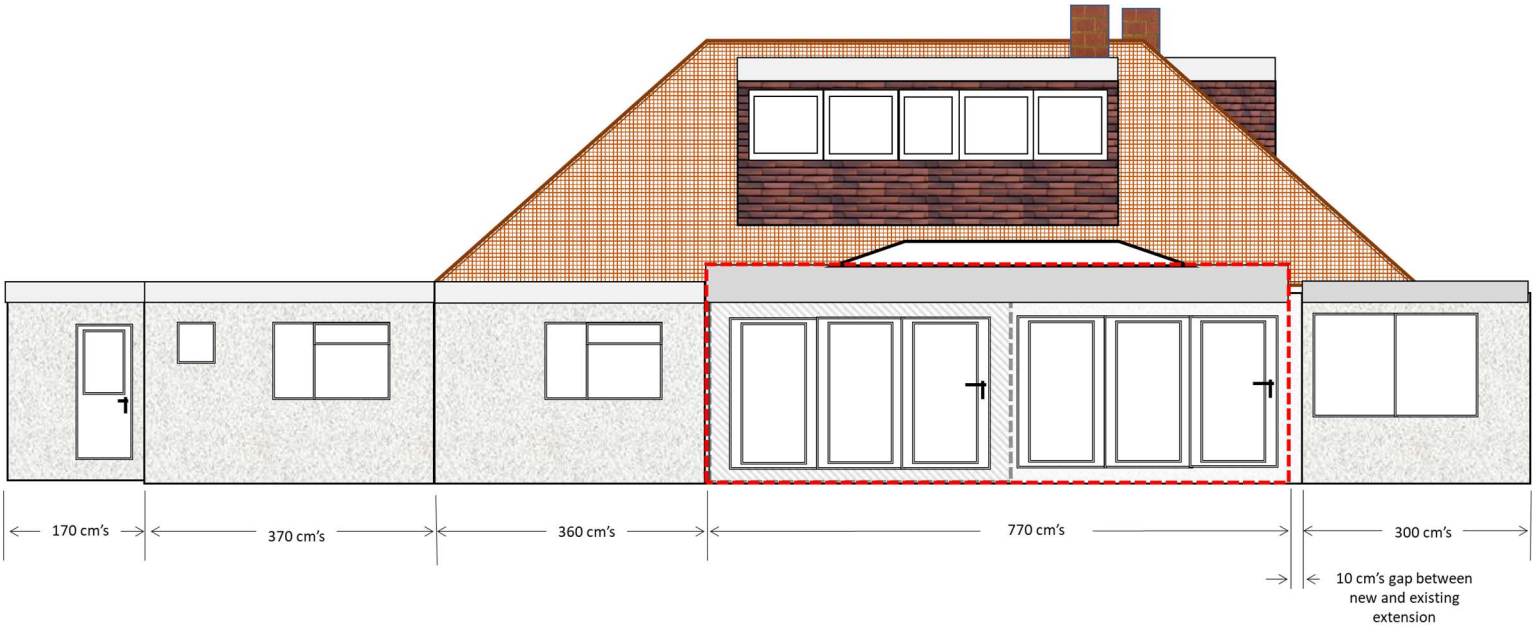


Proposed
Roof
View

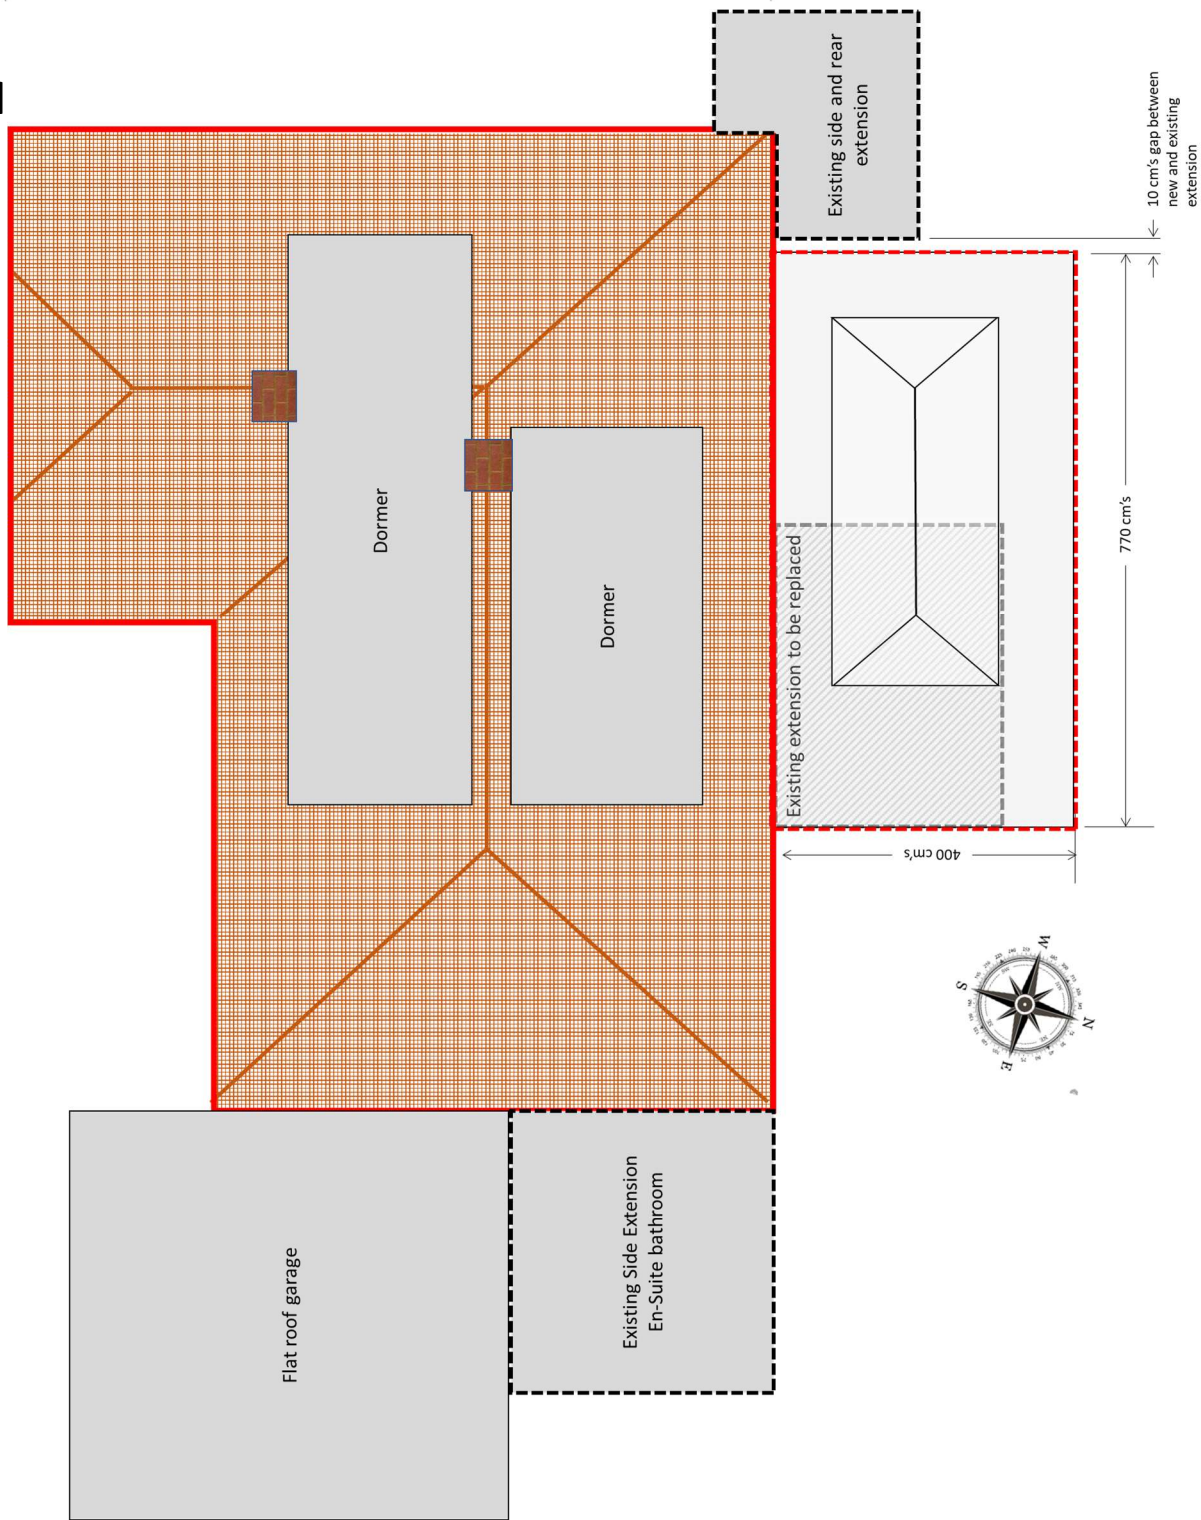

Scale: 1:100

 

Proposed Floor Plan Scale 1:200

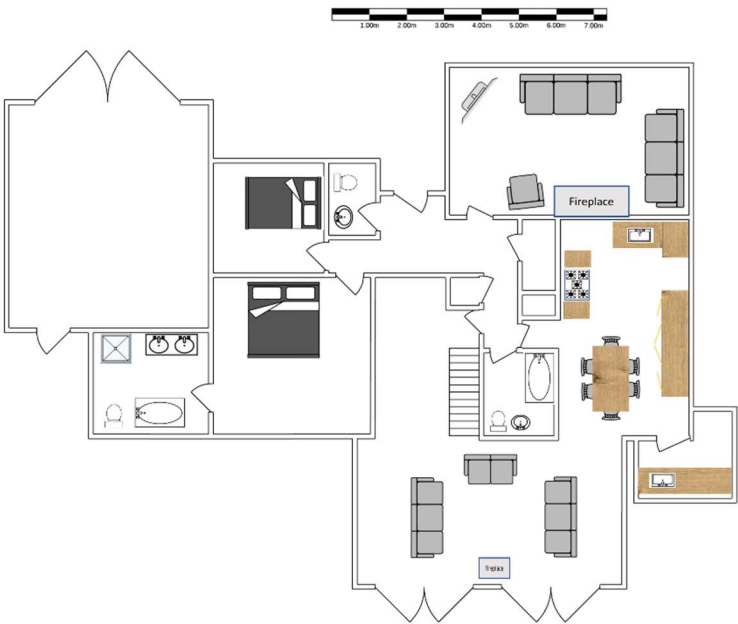

Notes:

- Front elevation remains is unchanged.
- Existing side and rear extension is not joined to new rear extension.
- Flat roof with lantern – to a max eaves height of 3 metres including glass dome
- Two bifold door walk-through on rear max 3.0 metre in width for each
- **Tree Survey** This proposal has no impact on trees
- **Boundary Treatment:** The boundaries are made up of 1.8m timber panel fences

Key:

- Original building outlined shown in RED
- Existing side and rear extensions outlined in dotted black
- Proposed extension outlined in dotted RED
- Existing extension to be replaced in Shaded area

Project: 12 St Thomas Avenue Hayling island PO11 0EX
Title: Proposed elevations
Scale: 1:100 (1cm to 1 metre)
Date: June 2020
Revised: 22 nd July 2020