
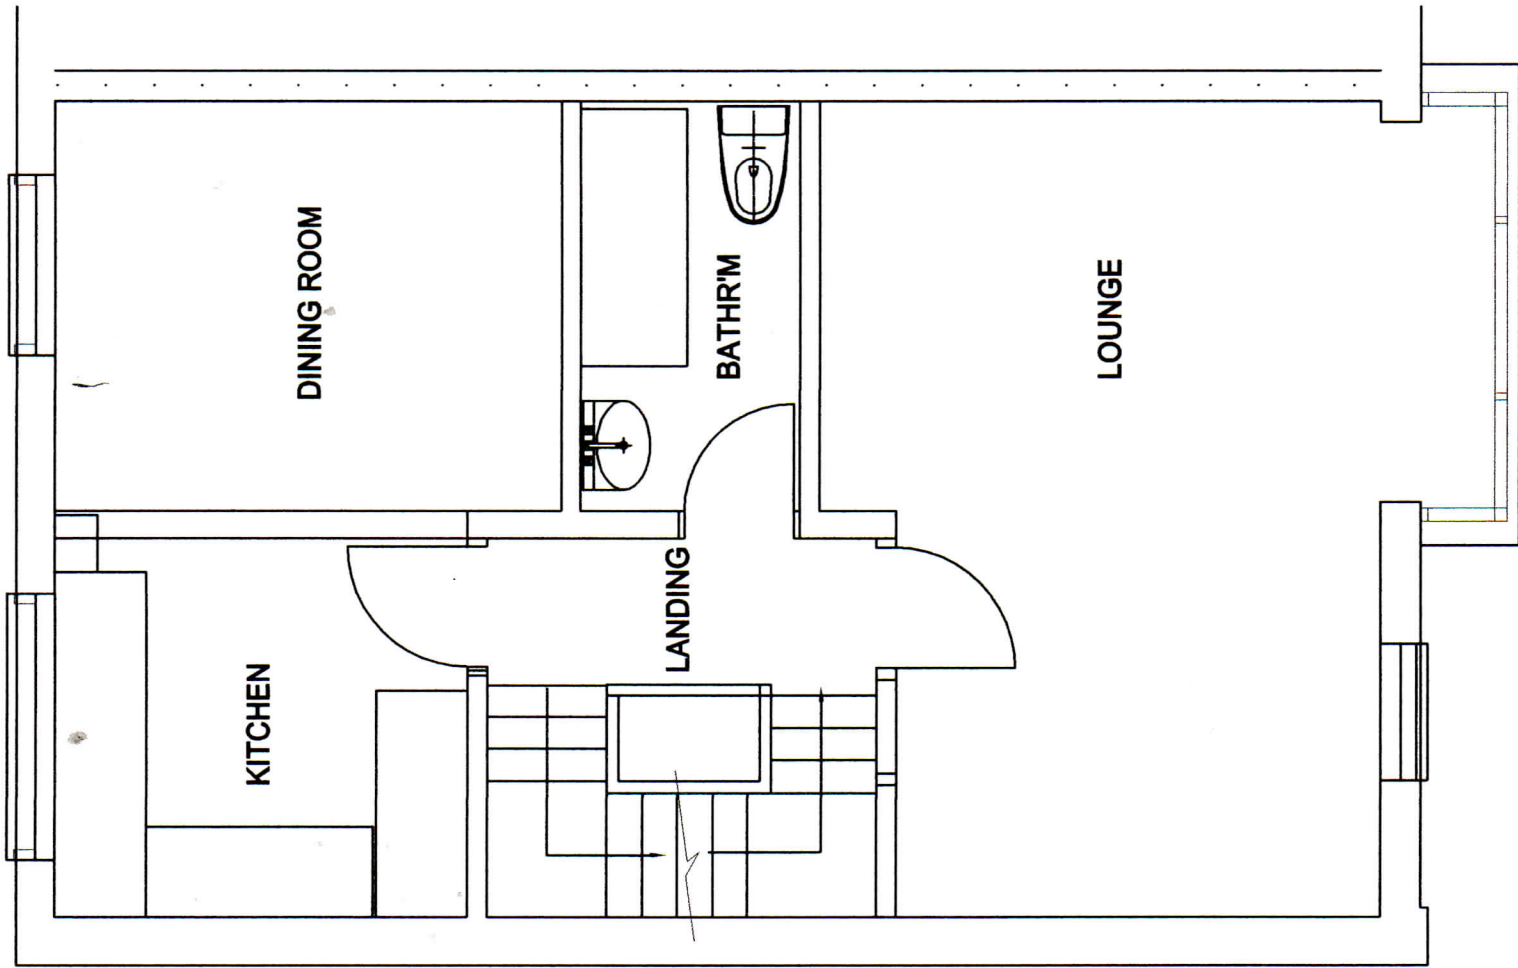


Drg. No. 901/EX1 Rev: A
 Scale 1:50 @ A3
 Date: 02/04/20
 Drawn: ACB Sheet size: A3

Title: EXISTING GROUND AND FIRST FLOOR PLANS
 Project: 7 BRIDGEFOOT PATH EMSWORTH PO10 7EA
 Client: JUDITH CONDON

ALAN BAYNE ASSOCIATES CHARTERED ARCHITECTS
 64 THE PIPER BUILDING PETERBOROUGH Rd. FULHAM LONDON SW6 3EF Mob: 07581 153841 Email: alancbayne@gmail.com

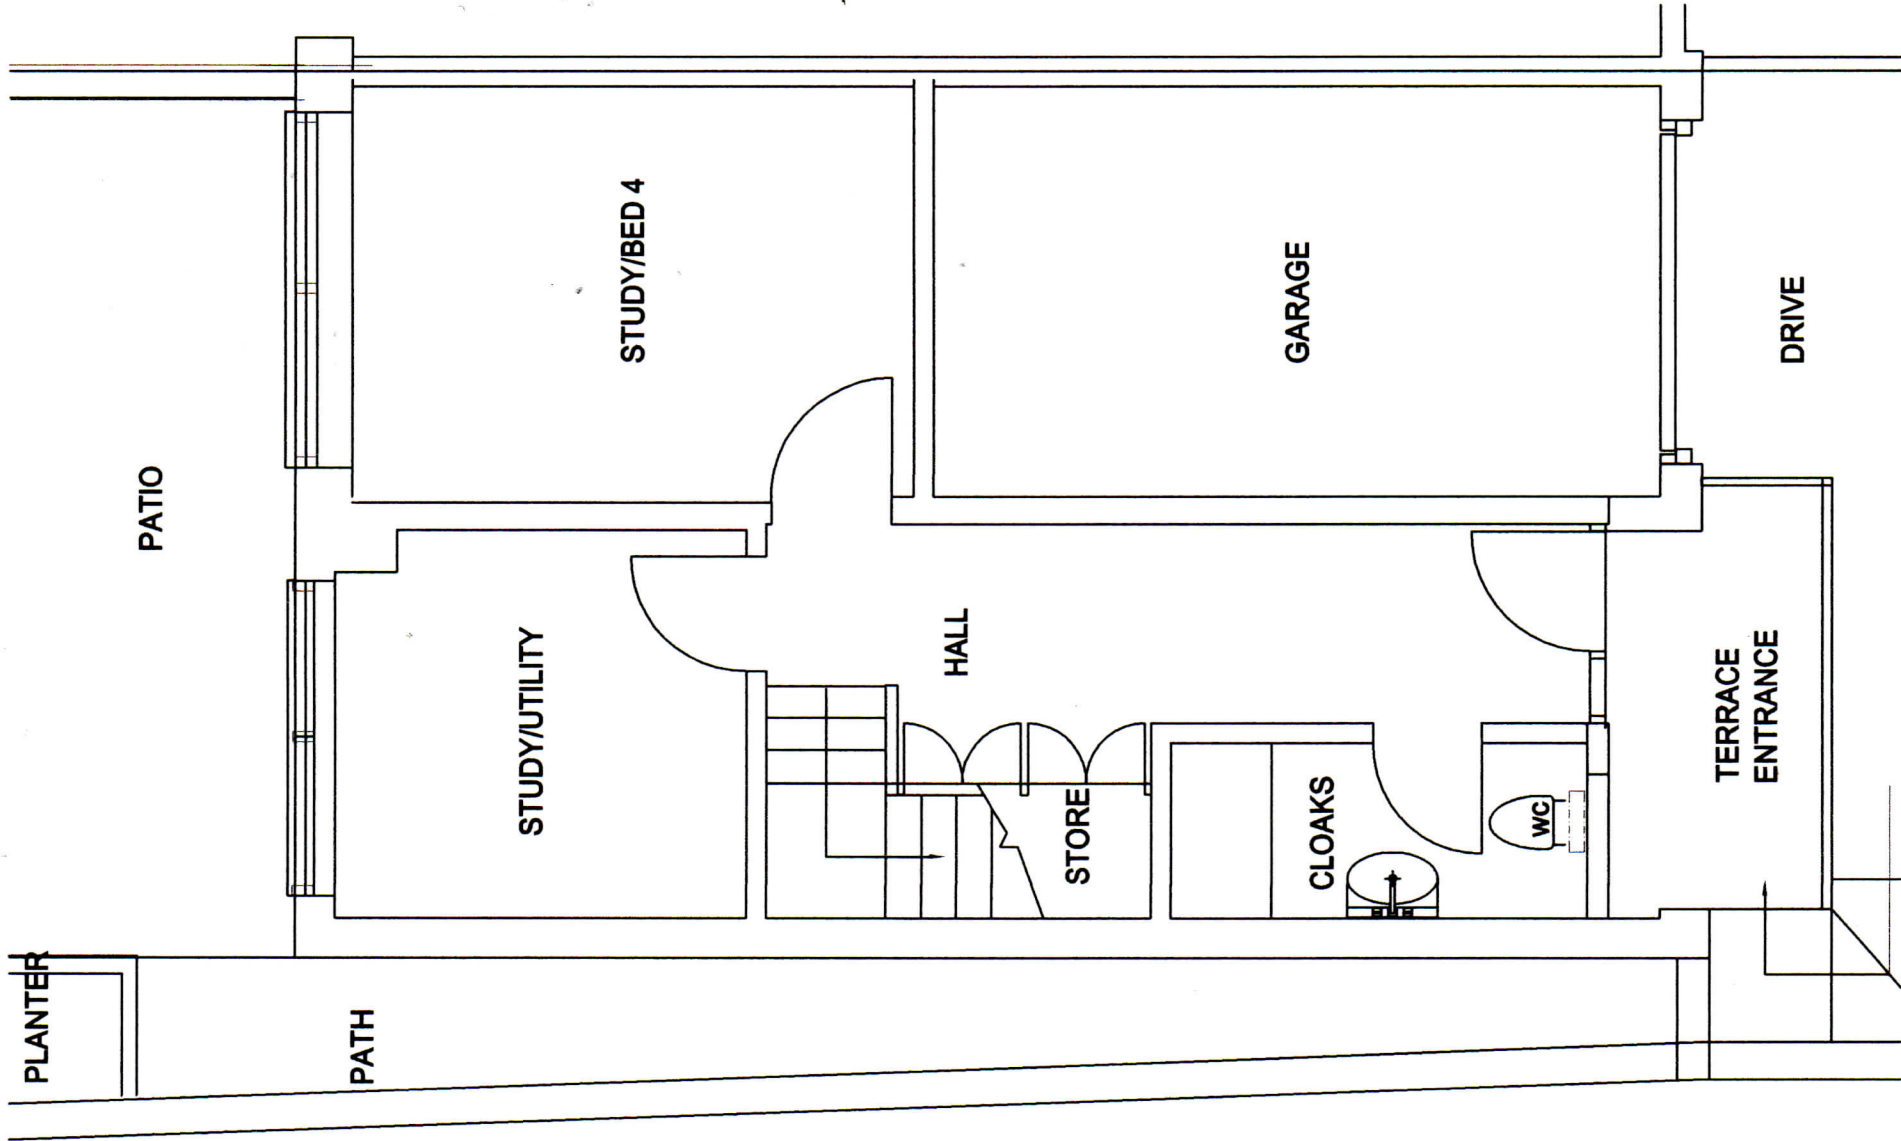