

LEGENDS:

- W1 : 1.47x1.10

W2 : 1.50x1.10

V : 0.52x0.58

LW : 1.94x0.85

MD : 0.80x2.00

D1 : 0.80x2.00

D2 : 1.65x2.00


D3 : 0.70x2.00

D4 : 0.50x2.24


D5 : 0.75x2.00

D6 : 0.75x2.00 (GLAZED)
- W3 : 1.50x1.38


W4 : 1.52x1.38

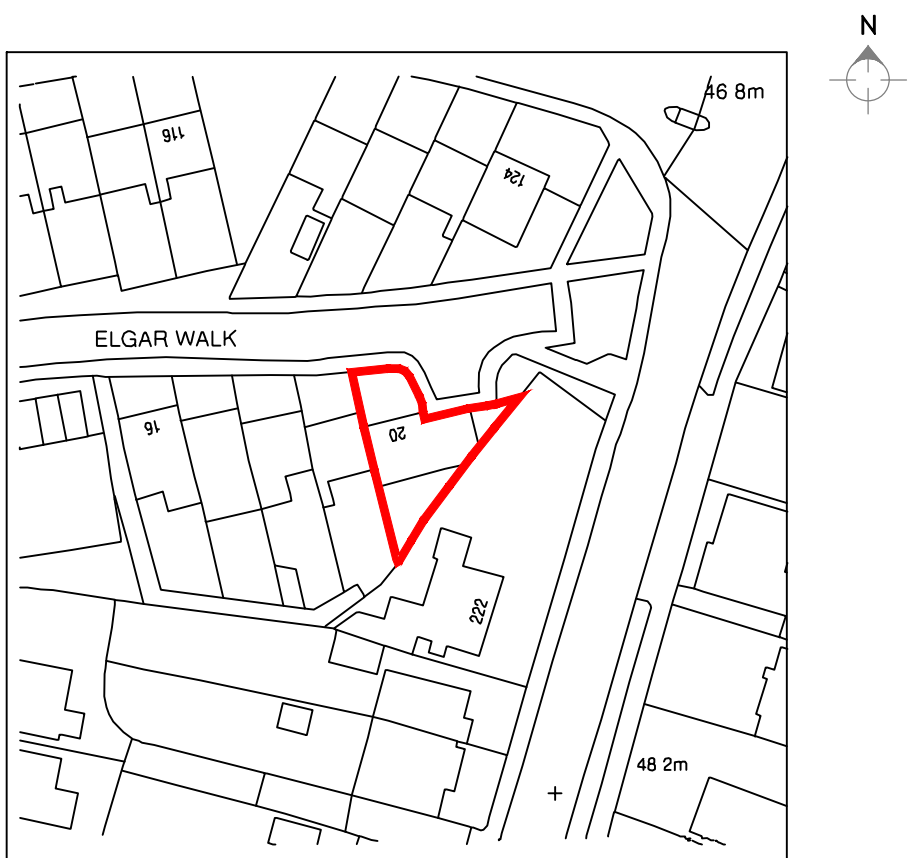


SITE PLAN
SCALE 1:250

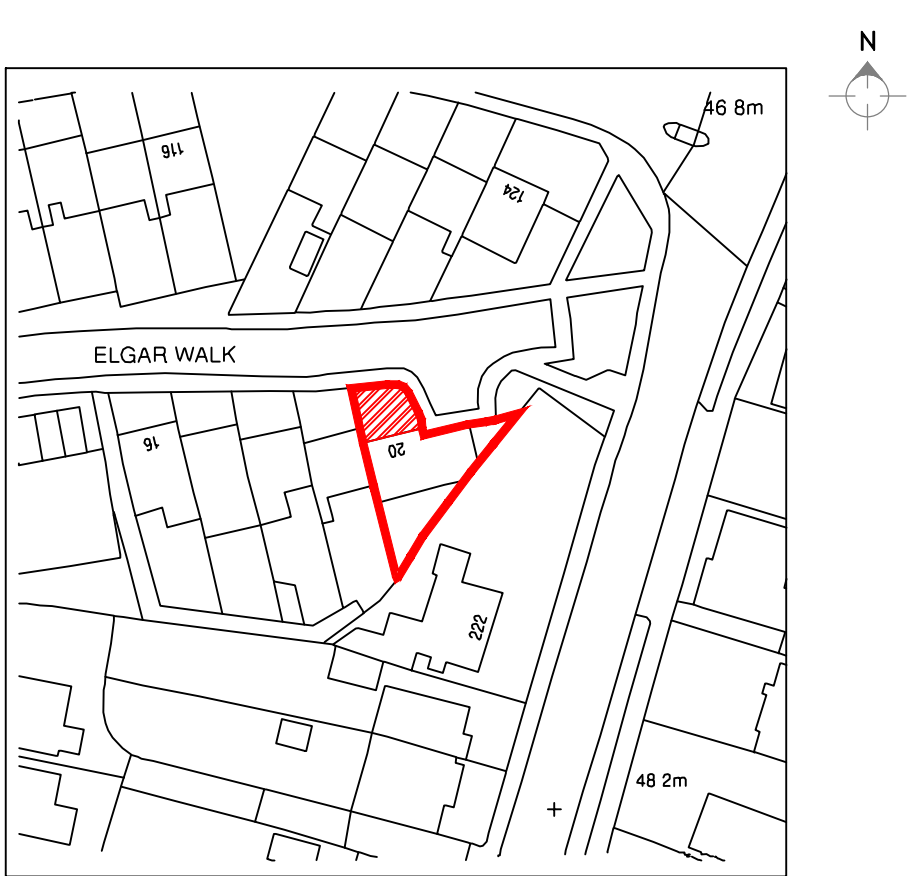


CAR PARKING
SCALE 1:250

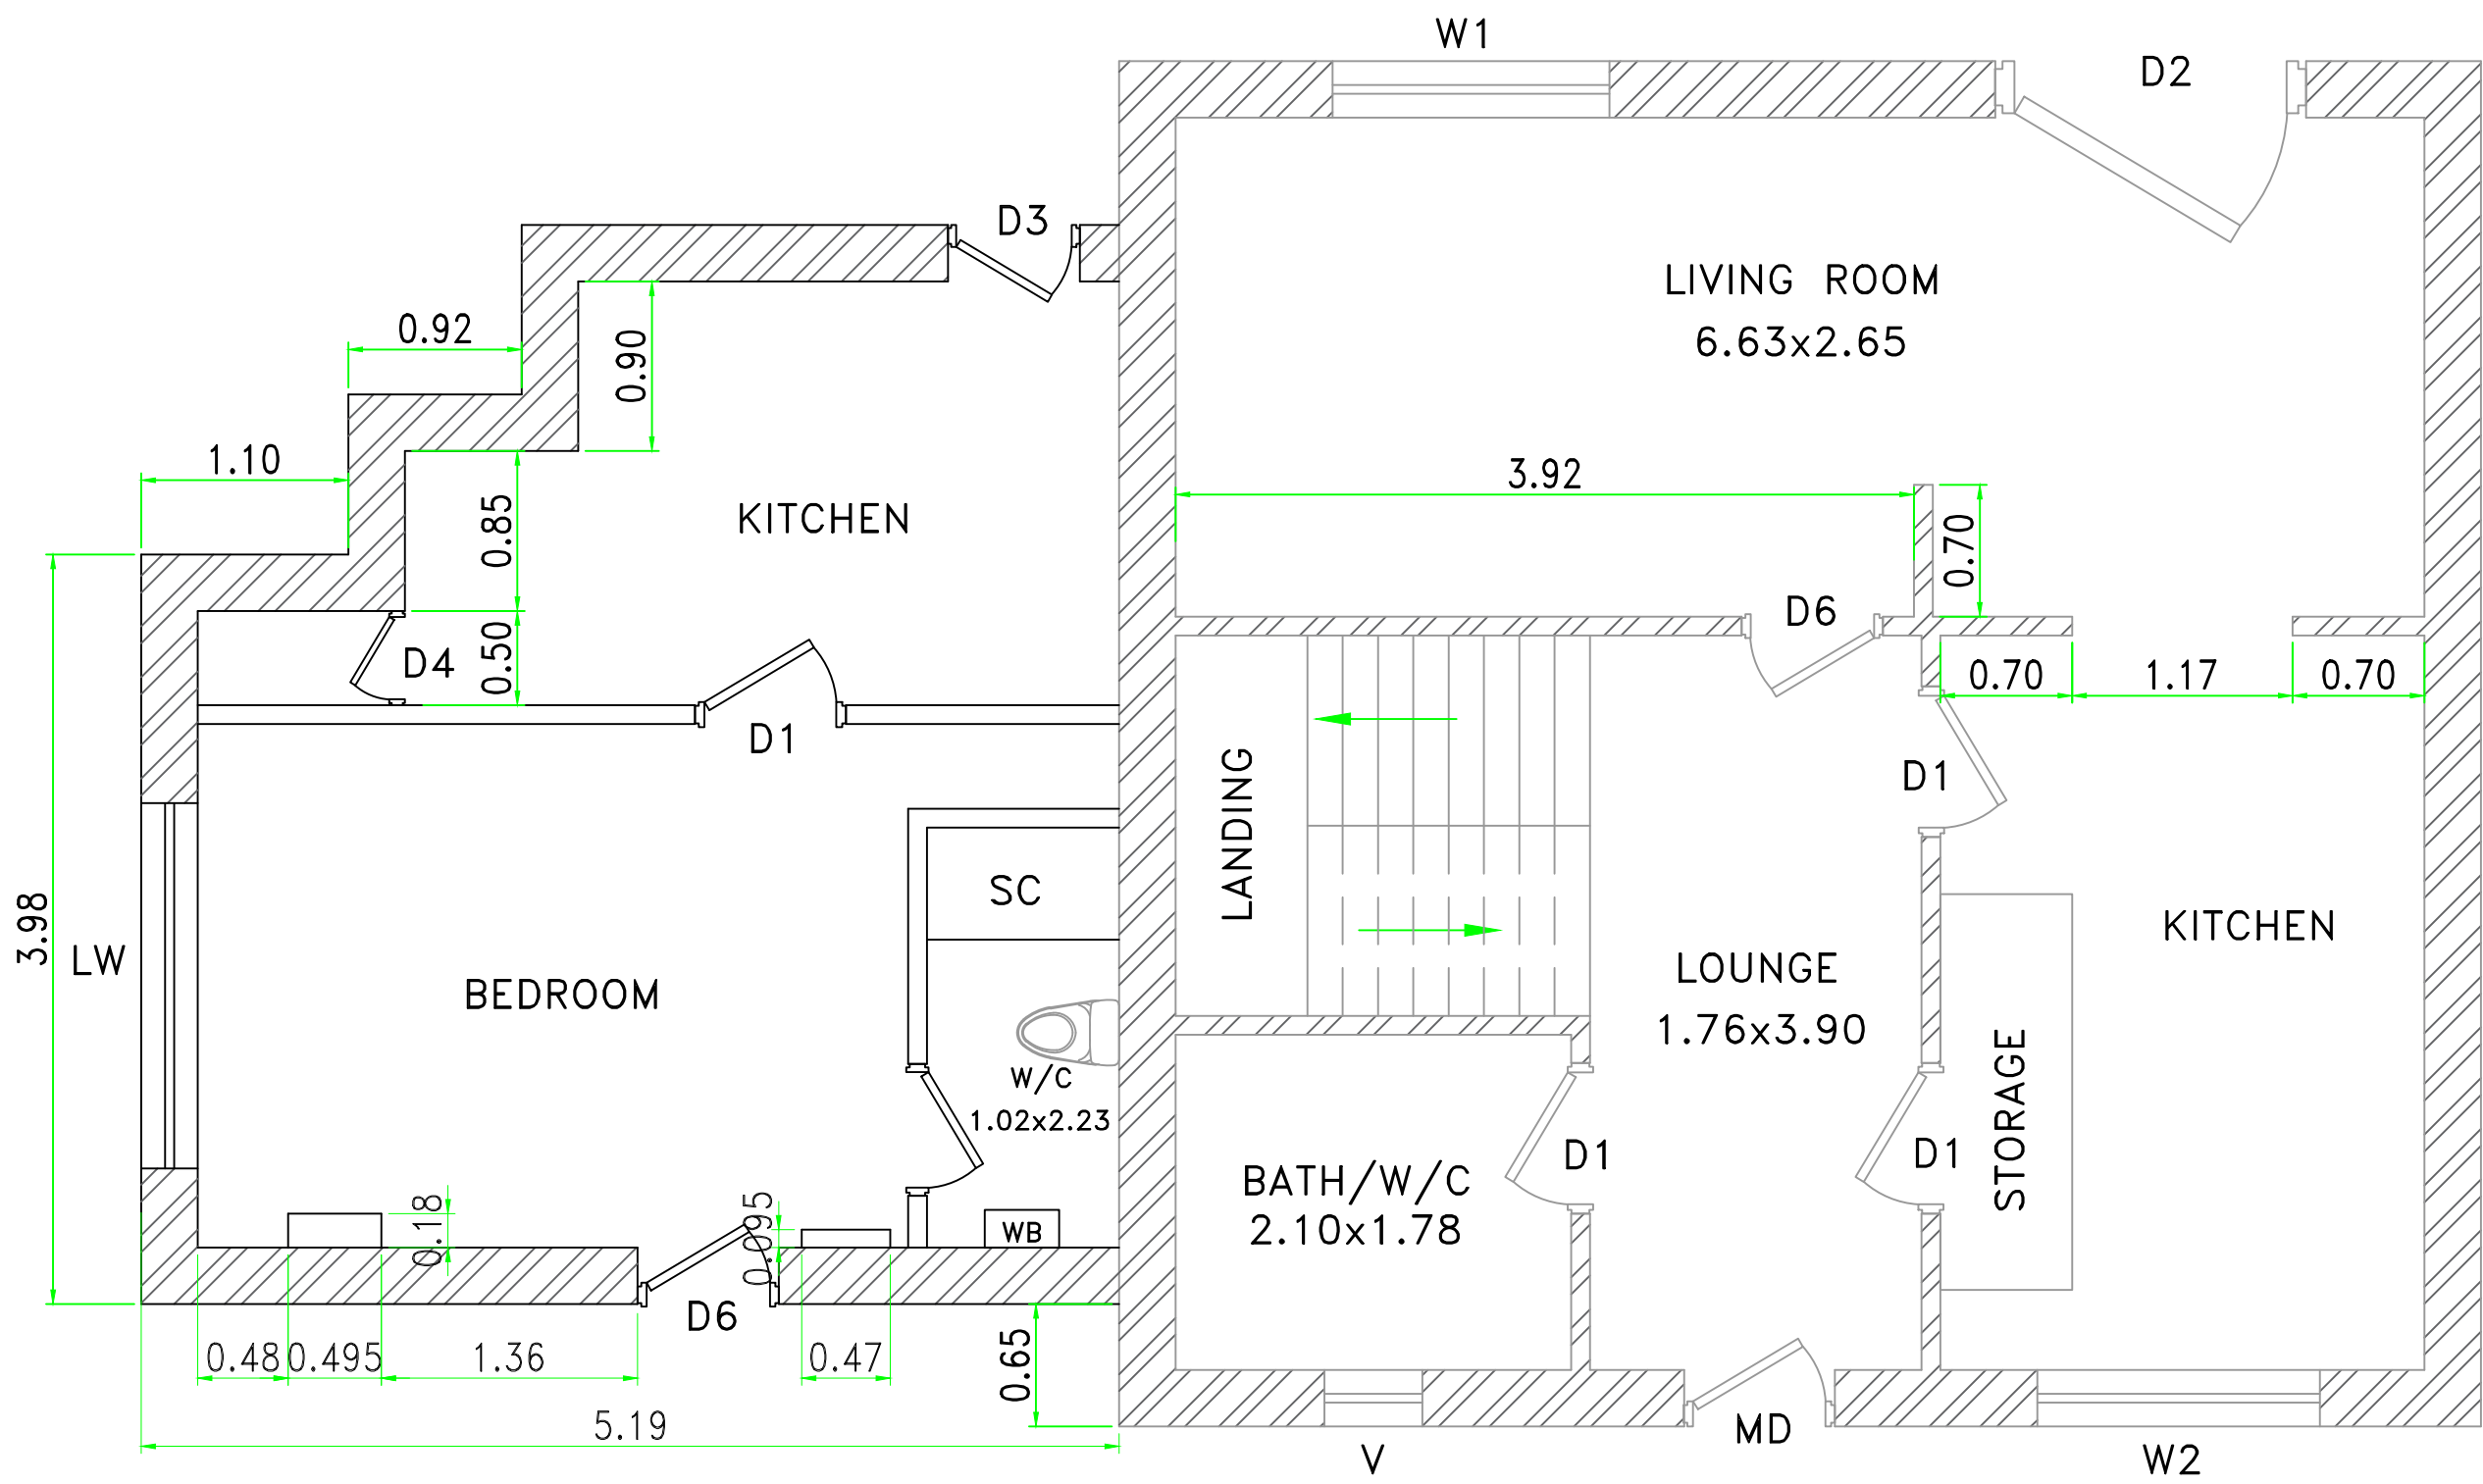

2 GROUND FLOOR PLAN_PROPOSED
(CHANGE OF USE)
SCALE 1:100

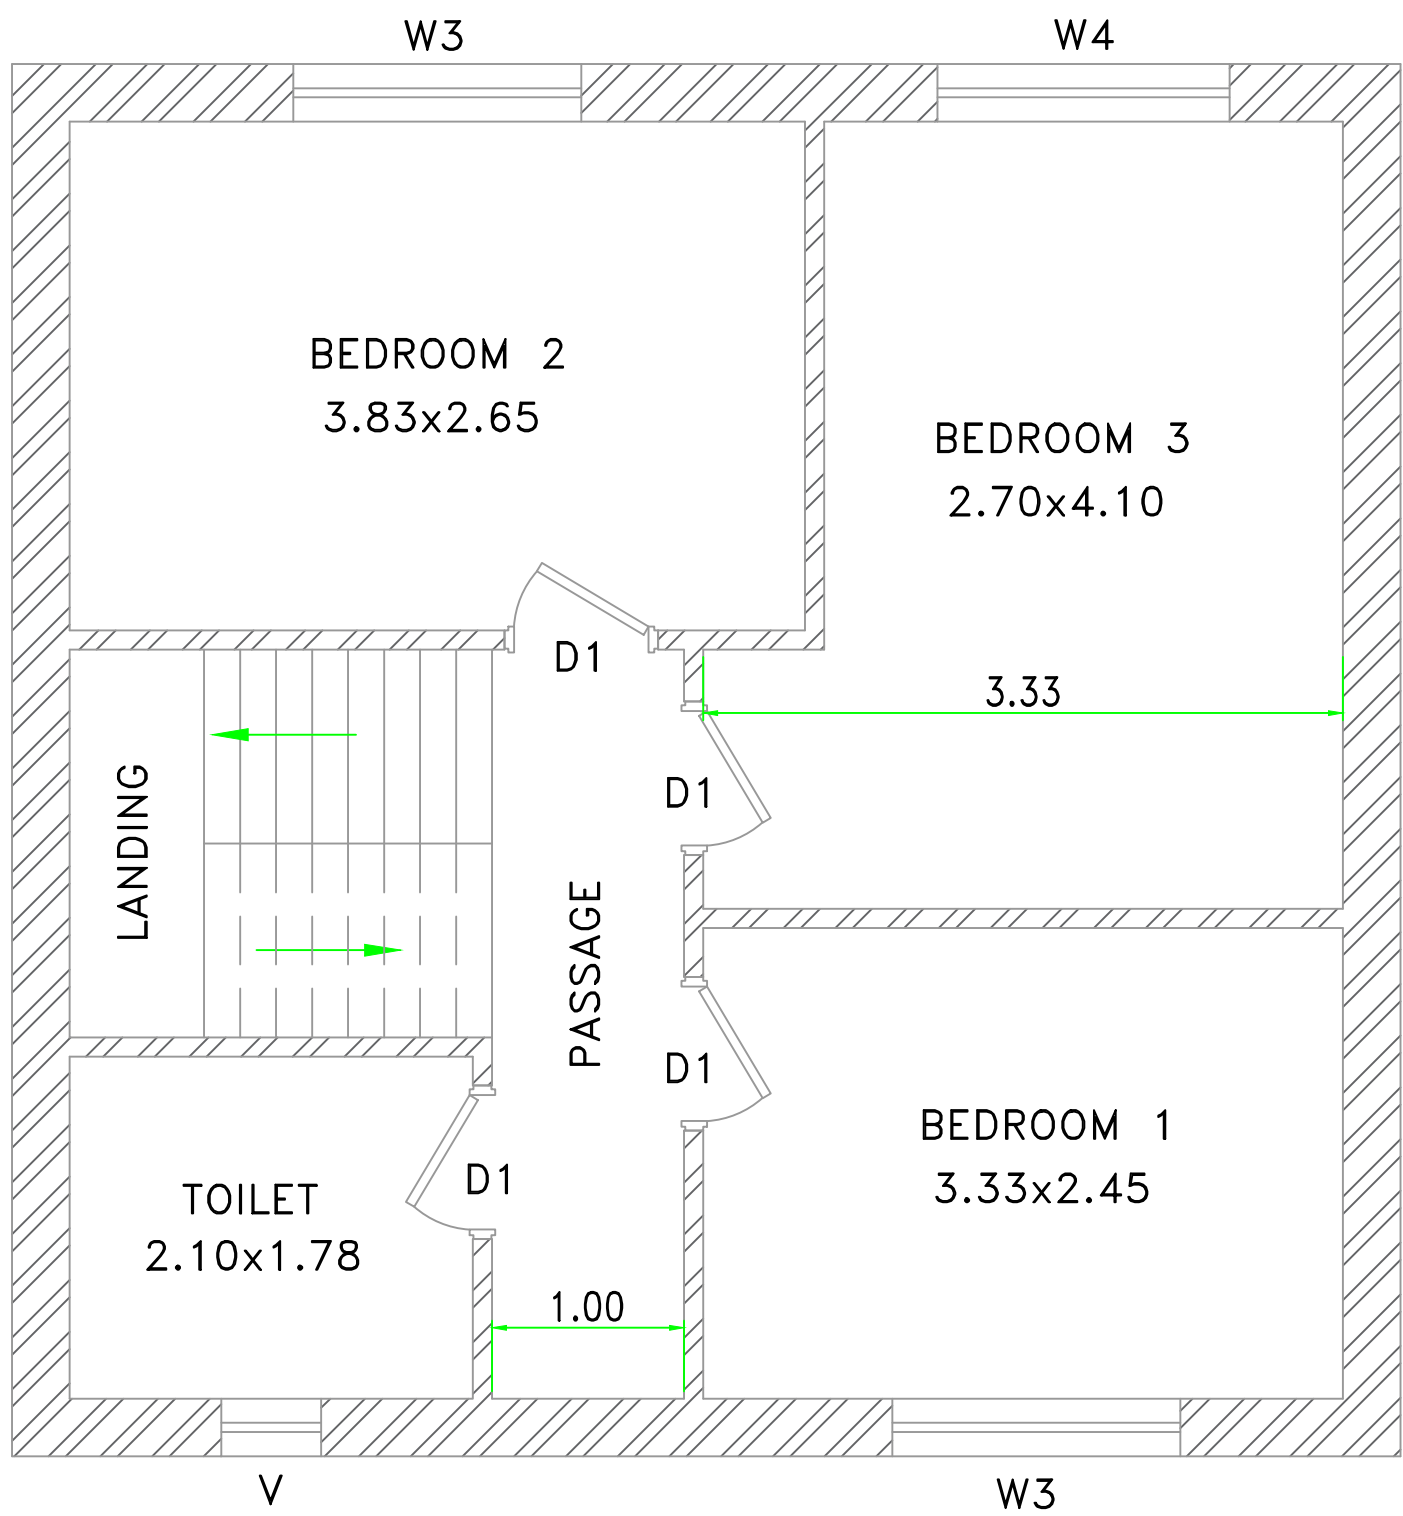

2 FIRST FLOOR PLAN
SCALE 1:100

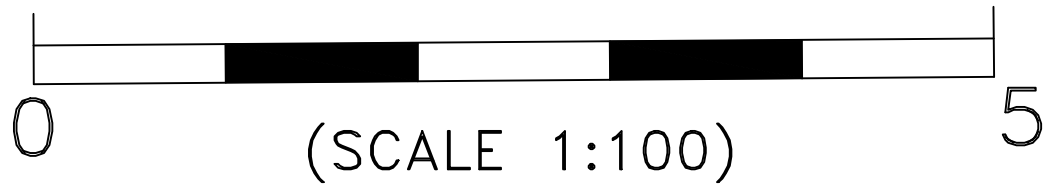

ALL DIMENSIONS ARE IN METRES.

2	DRG NO.02, REV.2	02/10/2019
1	DRG NO.02, REV.1	01/07/2019
No.	Revision/Issue	Date

Firm Name and Address

Project Name and Address

20 ELGAR WALK,
WATERLOOVILLE

Project	Sheet
PLANS PROPOSED GF & FF	
Date	
26/06/2019	
Scale	
1:100	

02