


SITE LOCATION




Reproduced by permission of Ordnance Survey on behalf of the Controller of Her Majesty's Stationary Office
All rights reserved. © Crown Copyright licence no. 100020449

SITE AREA PLAN

 

SITE PHOTOGRAPH


SITE LOCATION

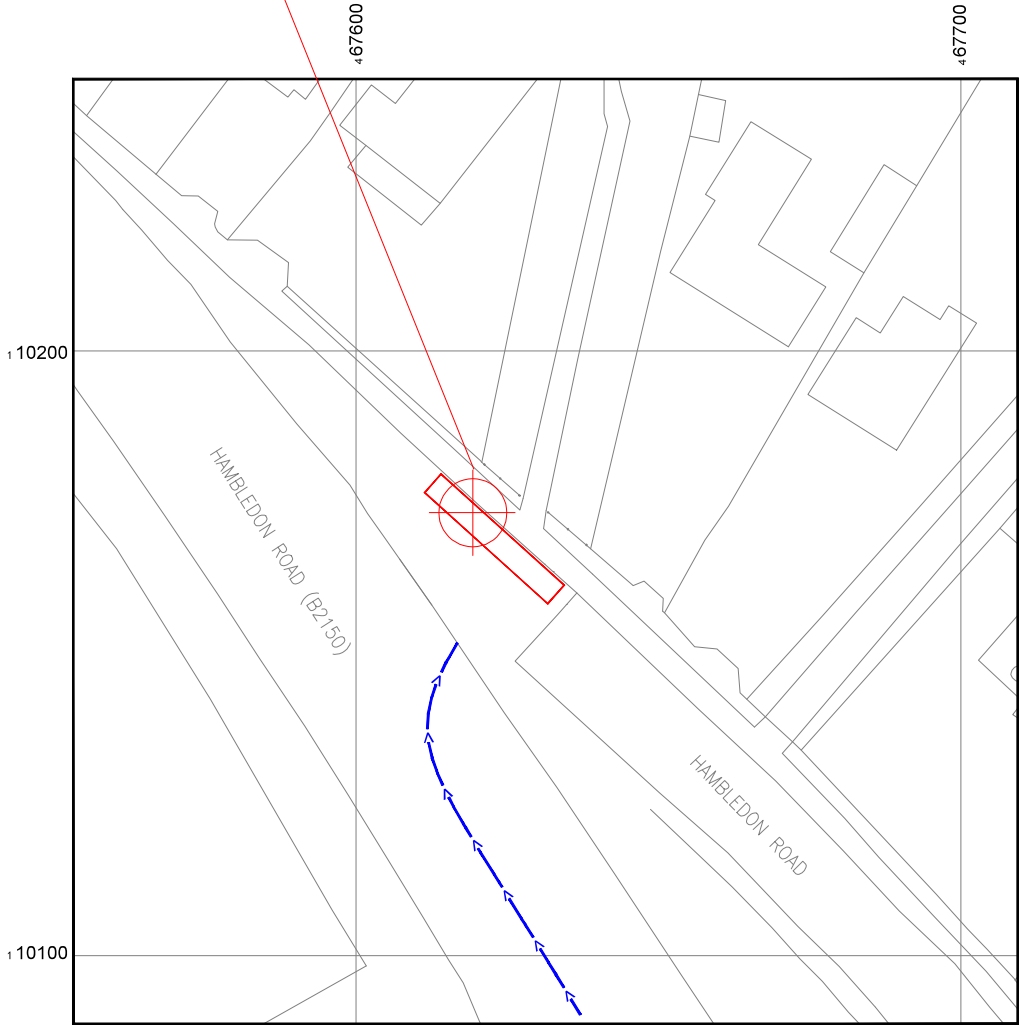

EXISTING SITE NGR E: 467629 N: 110162
ADJACENT SITE NGR E: 467619 N: 110174

Reproduced by permission of Ordnance Survey on behalf of the Controller of Her Majesty's Stationary Office
All rights reserved. © Crown Copyright licence no. 100020449

SITE LOCATION PLAN

 


GOOGLE MAPS QR CODE

GOOGLE MAP - <https://goo.gl/maps/urEVLXwPK7QBXhPW8>
GOOGLE STREETVIEW - <https://goo.gl/maps/uoqwJgPK8yVp33dw8>

NOTES:

1. ALL DIMENSIONS IN MM UNLESS OTHERWISE NOTED.

DIRECTIONS TO SITE:
FROM A3(M), EXIT AT JUNCTION 3 ONTO B2150 HULBERT ROAD.
GO STRAIGHT ACROSS THE FIRST ROUNDABOUT. AT THE
SECOND ROUNDABOUT, TAKE THE FIRST EXIT ONTO A3
MAUREPAS WAY, AT THE ROUNDABOUT TAKE THE THIRD EXIT
ONTO HAMBLEDON ROAD. GO STRAIGHT ACROSS THE
ROUNDABOUT. THE SITE WILL BE ON YOUR RIGHT.

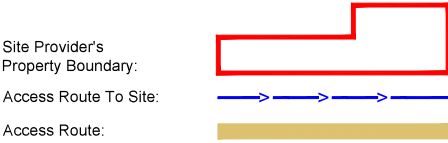

Master:	MBNL / EE / H3G	Project:	T&A	Purpose of Issue:	Planning	Issue:	A
Date:	30/09/2019	Revision / Upgrade Description:					
Drawn:	C. Robinson	First Issue					
Checked:	D. Ceaton						
Approved:	C. Fraser						



Hutchison 3G UK Limited
Star House, 20 Grenfell Road
Maidenhead, SL6 1EH
Tel: 01628 765 000
Fax: 01628 765 001



Hatfield Business Park
Hatfield
Hertfordshire
AL10 9BW
Tel: 01707 315000
Fax: 01707 319001



Mobile Broadband Network Limited
Sixth Floor, Thames Tower, Station Road, Reading, RG1 1LX

Design Consultant:



Head Office:
Unit 3, Laurel House,
1 Station Road, W-S-M, BS22 6AR
Tel: +44 (0)1934 510244
Email: solutions@casado-design.co.uk

Principal Contractor:



UK Office:
Unit 5, Denbigh Hall Industrial Estate,
Bletchley, Milton Keynes MK3 7QT
Tel: +44 (0)1908 377 766
Email: info@ktl.ie

Site Name: HAMBLEDON ROAD
STREETWORKS

Site ID: 1107409

Address: HAMBLEDON ROAD
WATERLOOVILLE
HAMPSHIRE
PO7 6UR

Title: 002 SITE LOCATION PLAN

Project: T&A

Purpose of Issue: GENERAL ARRANGEMENT

EE Cell ID: 25501	MBNL Cell ID: HVT023	3UK Cell ID: PO0076
----------------------	-------------------------	------------------------


Master Drawing No: 1107409_HVT023_25501_PO0076_M001	Issue: A
--	-------------




3G Antenna ID	Existing 3G Bearing
uA1	90°
uB1	210°
uC1	330°

NOTES:

1. ALL DIMENSIONS IN MM UNLESS OTHERWISE NOTED.

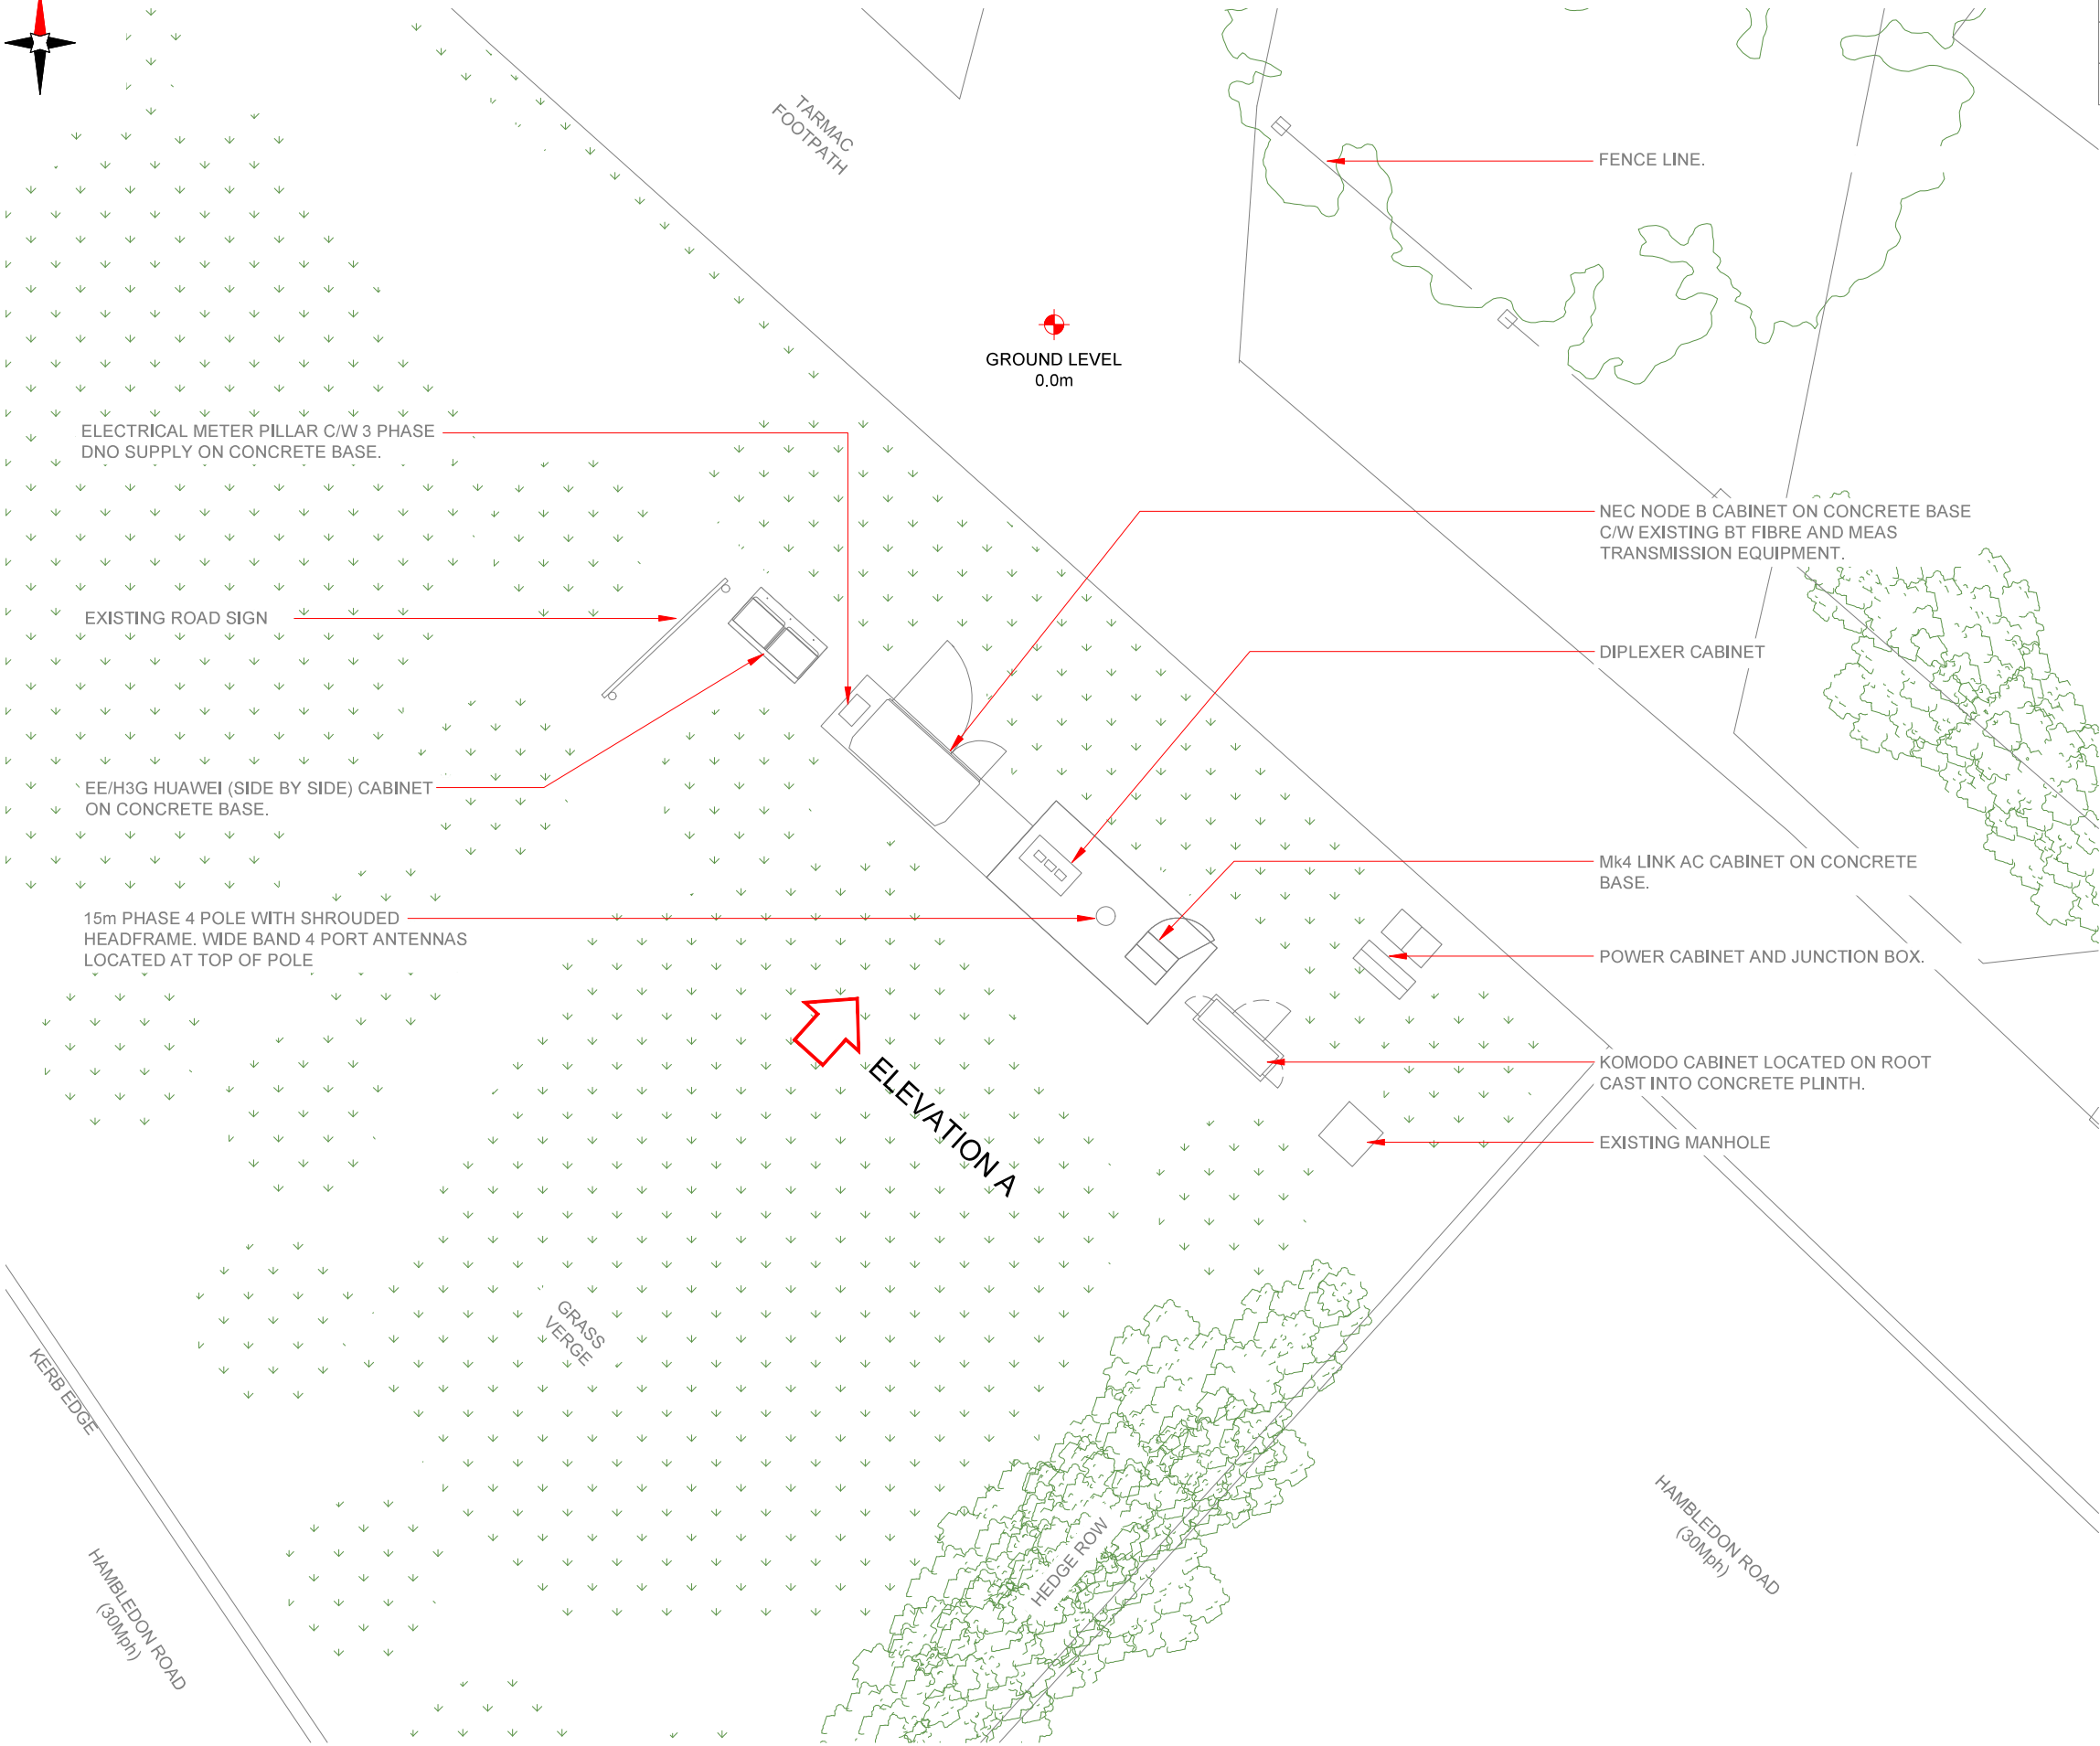

EXISTING SITE PLAN

 

Master:	MBNL / EE / H3G:	Project:	Purpose of Issue:	Issue:
M001	MBNL	T&A	Planning	A
Date:	30/09/2019	Revision / Upgrade Description:		
Drawn:	C. Robinson	First Issue		
Checked:	D. Ceaton			
Approved:	C. Fraser			



Hutchison 3G UK Limited
Star House, 20 Grenfell Road
Maidenhead, SL6 1EH
Tel: 01628 765 000
Fax: 01628 765 001



Hatfield Business Park
Hatfield
Hertfordshire
AL10 9BW
Tel: 01707 315000
Fax: 01707 319001



Mobile Broadband Network Limited
Sixth Floor, Thames Tower, Station Road, Reading, RG1 1LX

Design Consultant:



Head Office:
Unit 3, Laurel House,
1 Station Road, W-S-M, BS22 6AR
Tel: +44 (0)1934 510244
Email: solutions@casado-design.co.uk

Principal Contractor:



UK Office:
Unit 5, Denbigh Hall Industrial Estate,
Bletchley, Milton Keynes MK3 7QT
Tel: +44 (0)1908 377 766
Email: info@ktl.ie

Site Name: **HAMBLETON ROAD STREETWORKS**

Site ID: **1107409**

Address: **HAMBLETON ROAD
WATERLOOVILLE
HAMPSHIRE
PO7 6UR**

Title: **100 EXISTING SITE PLAN**

Project: **T&A**

Purpose of Issue: **GENERAL ARRANGEMENT**


EE Cell ID:	MBNL Cell ID:	3UK Cell ID:
25501	HVT023	PO0076

Master Drawing No: **1107409_HVT023_25501_PO0076_M001** Issue: **A**

3G Antenna ID	Existing 3G Bearing
uA1	320°
uB1	80°
uC1	200°

NOTES:

1. ALL DIMENSIONS IN MM UNLESS OTHERWISE NOTED.

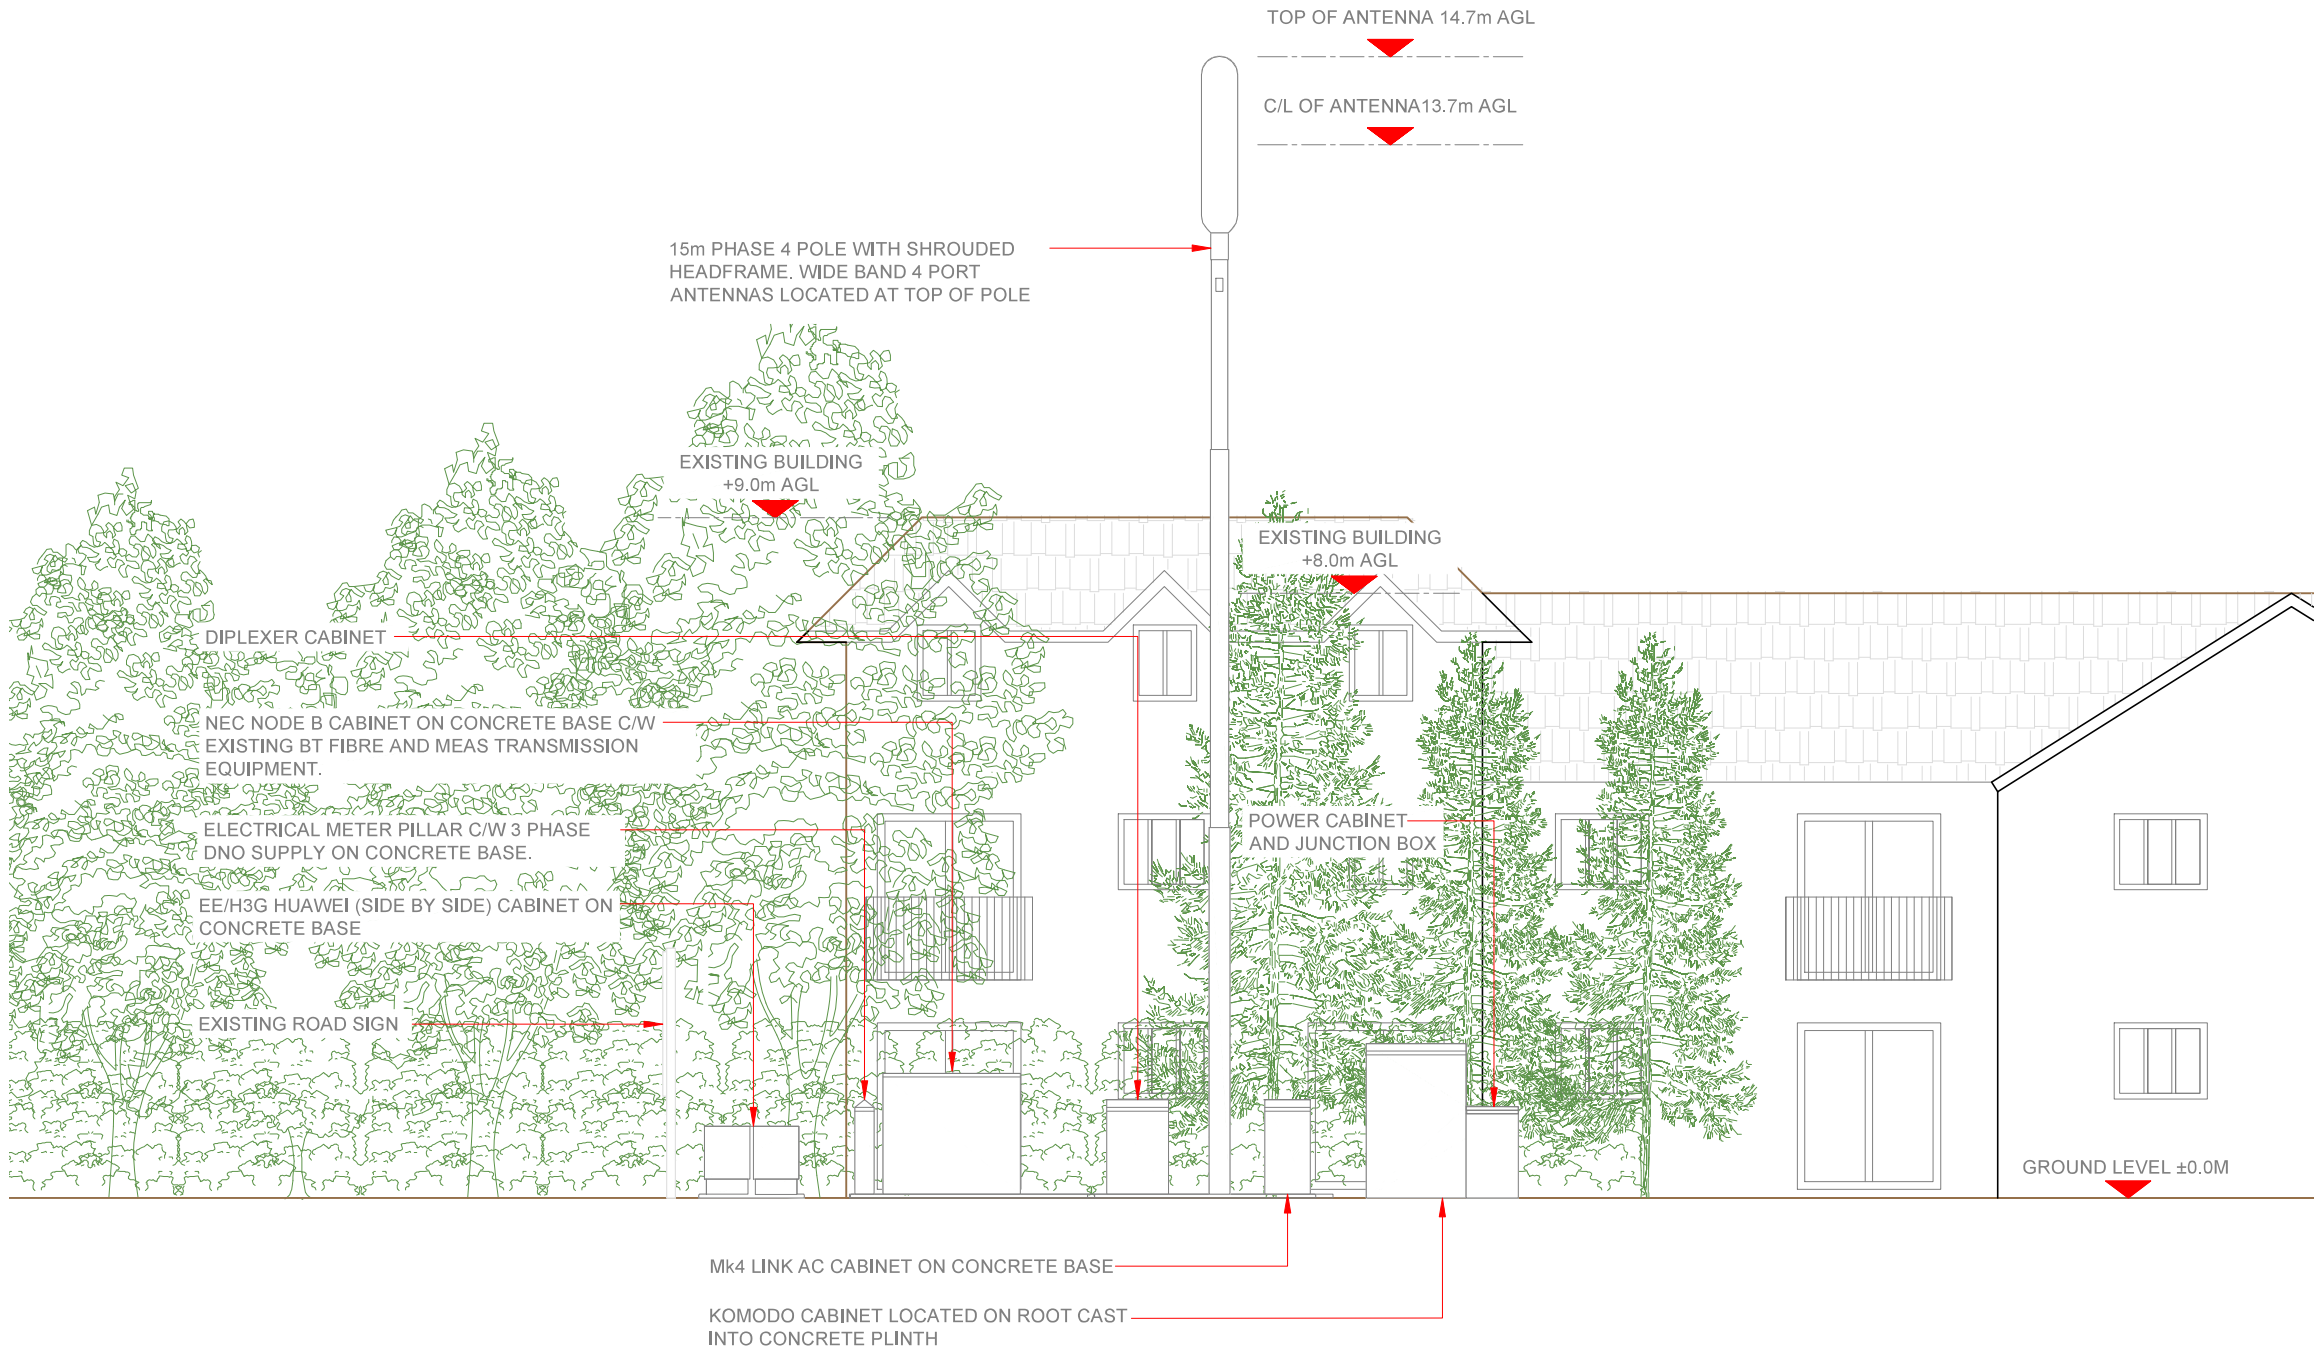

Hutchison 3G UK Limited
Star House, 20 Grenfell Road
Maidenhead, SL6 1EH
Tel: 01628 765 000
Fax: 01628 765 001
H3G Base Station Information line:
0845 6043000
Available nationwide Monday to Friday



Hatfield Business Park
Hatfield
Hertfordshire
AL10 9BW
Tel: 01707 315000
Fax: 01707 319001



Mobile Broadband Network Limited
Sixth Floor, Thames Tower, Station Road, Reading, RG1 1LX

Design Consultant:



Head Office:
Unit 3, Laurel House,
1 Station Road, W-S-M, BS22 6AR
Tel: +44 (0)1934 510244
Email: solutions@casado-design.co.uk

Principal Contractor:



UK Office:
Unit 5, Denbigh Hall Industrial Estate,
Bletchley, Milton Keynes MK3 7QT
Tel: +44 (0)1908 377 766
Email: info@ktl.ie

Site Name: **HAMBLEDON ROAD STREETWORKS**

Site ID: **1107409**

Address: **HAMBLEDON ROAD
WATERLOOVILLE
HAMPSHIRE
PO7 6UR**

Title: **150 EXISTING ELEVATION A**

Project: **T&A**

Purpose of Issue: **GENERAL ARRANGEMENT**

EE Cell ID: 25501	MBNL Cell ID: HVT023	3UK Cell ID: PO0076
-----------------------------	--------------------------------	-------------------------------


Master Drawing No: 1107409_HVT023_25501_PO0076_M001	Issue: A
---	--------------------




EXISTING SITE NGR E: 467629 N: 110162
ADJACENT SITE NGR E: 467619 N: 110174

Antenna Aperture ID	Proposed 4G/5G Bearing	Operator: Shared/ EE/H3G
A1	320°	EE
A2	320°	H3G
A3	320°	EE/H3G
A4	320°	EE/H3G
B1	80°	EE
B2	80°	H3G
B3	80°	EE/H3G
B4	80°	EE/H3G
C1	200°	EE
C2	200°	H3G
C3	200°	EE/H3G
C4	200°	EE/H3G

NOTES:
1. ALL DIMENSIONS IN MM UNLESS OTHERWISE NOTED.

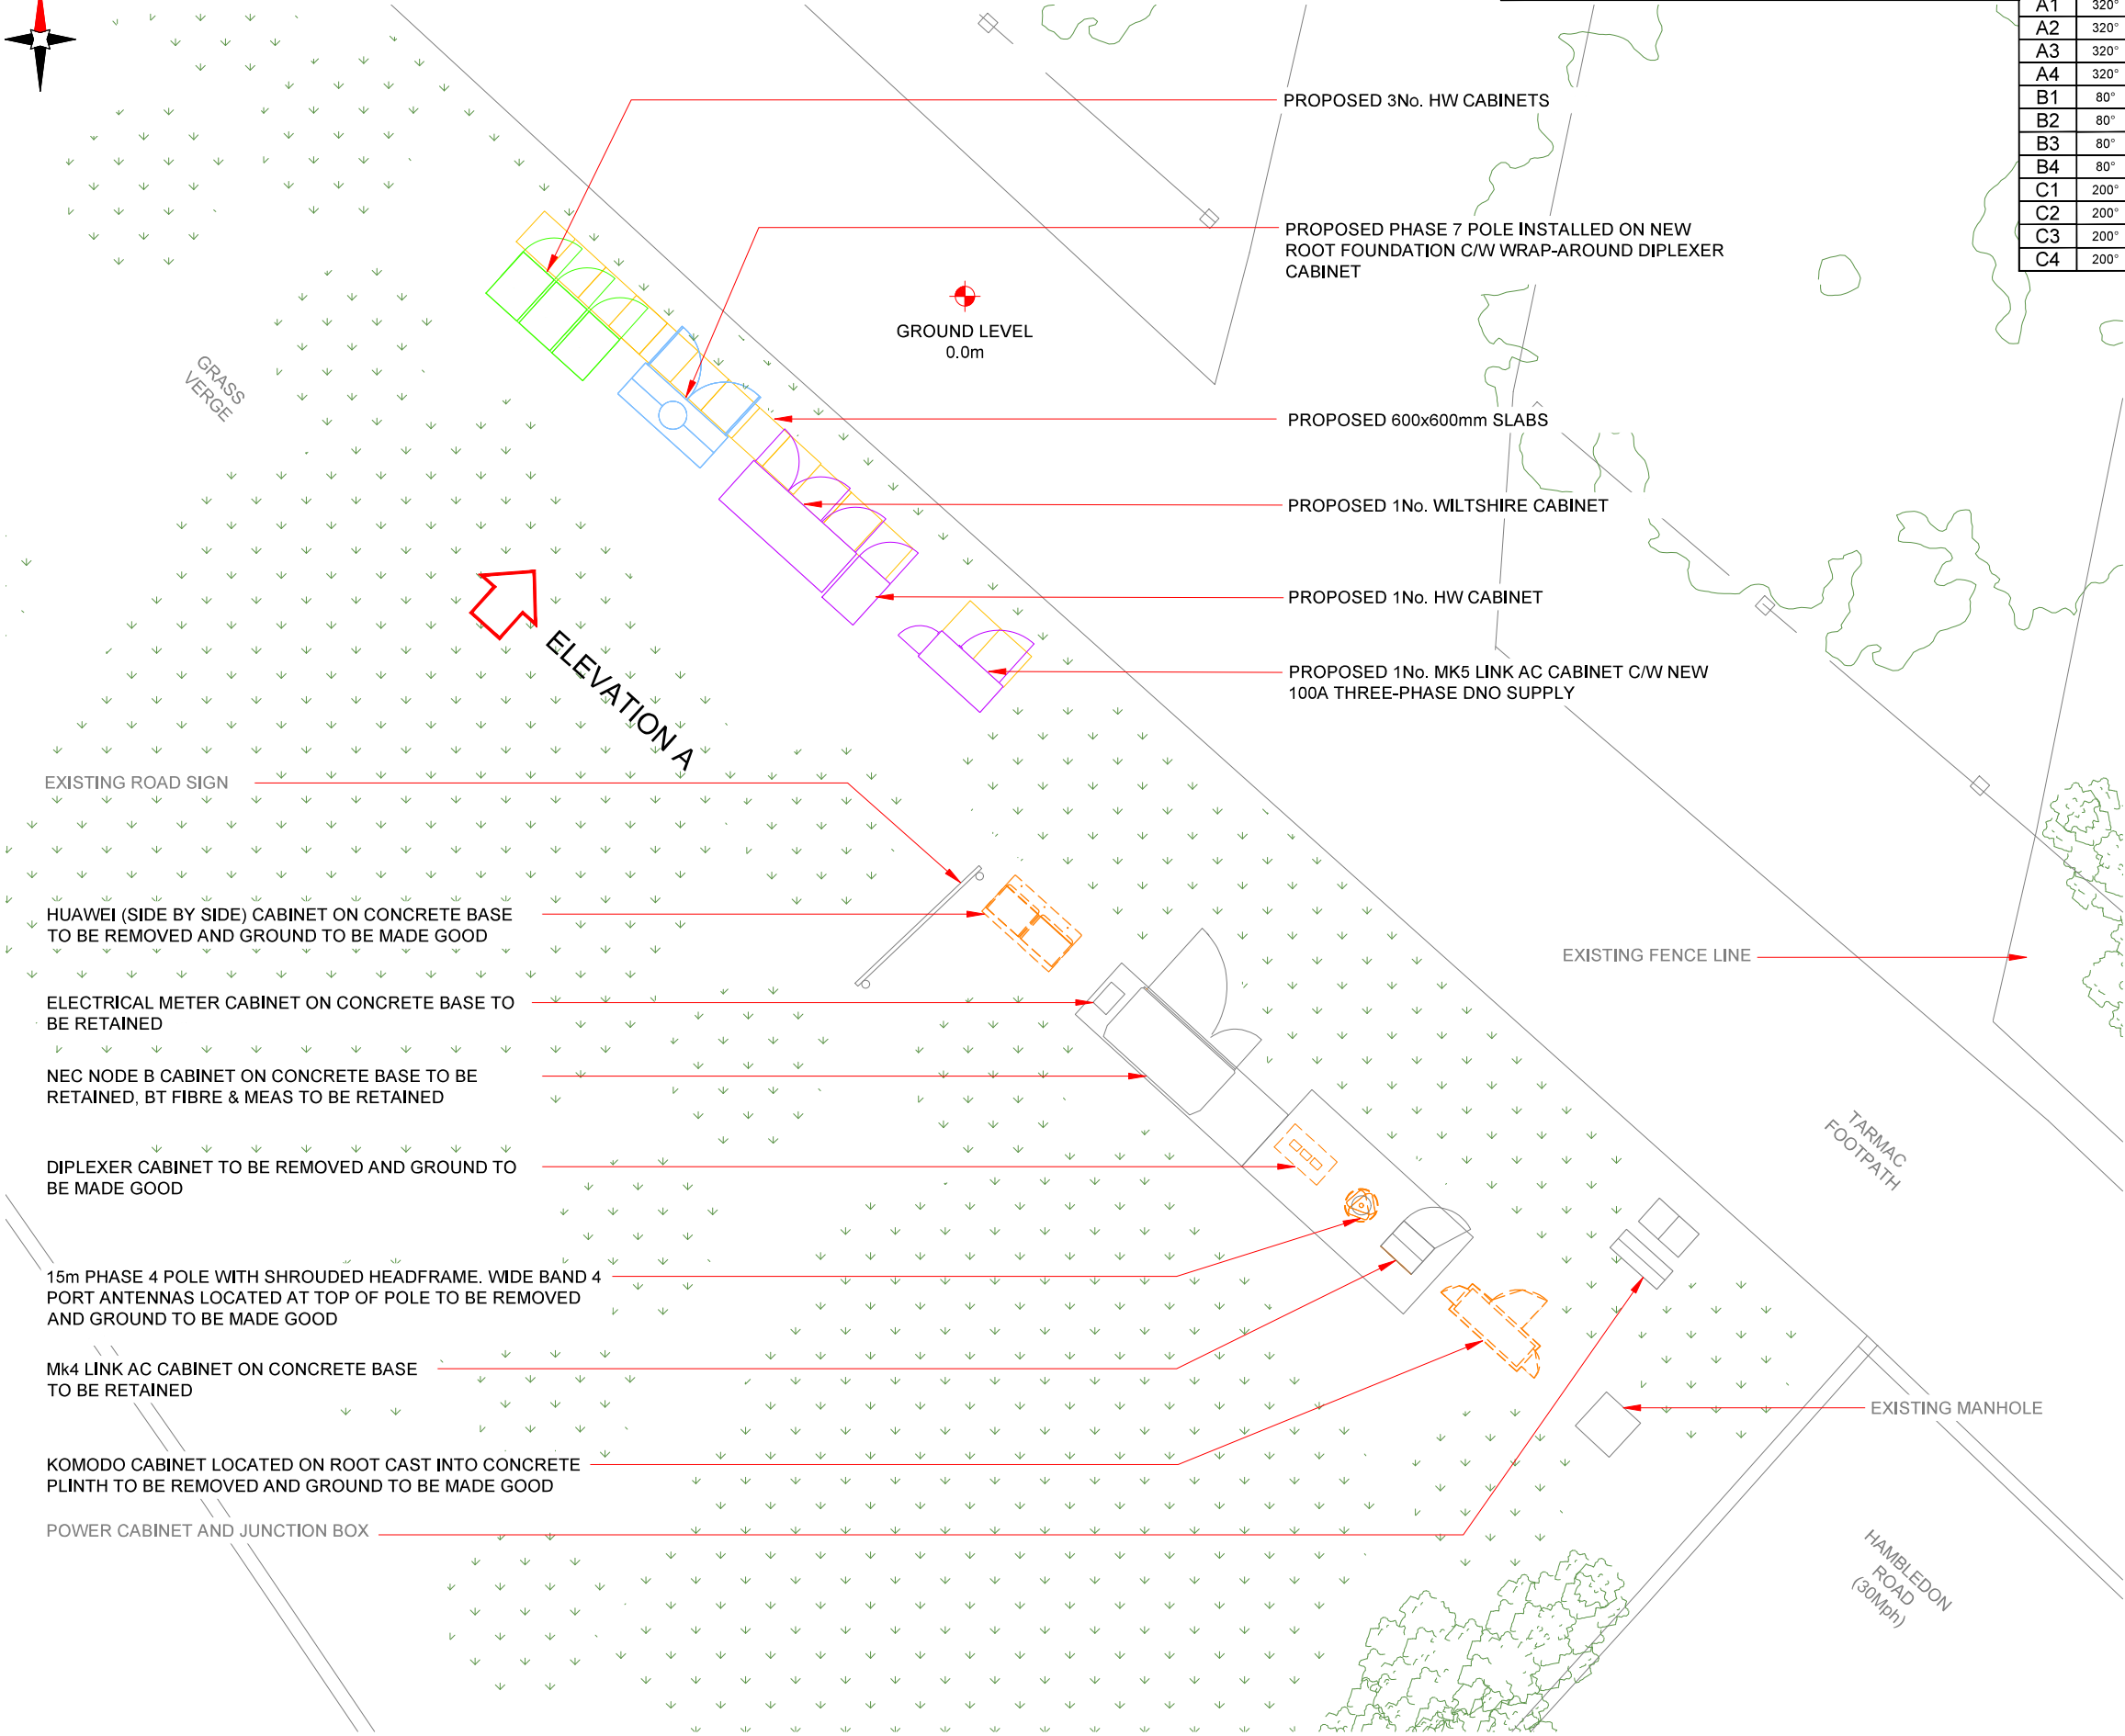

PROPOSED MAX CONFIGURATION SITE PLAN

 

SITE CAPACITY BY SECTOR		
A	B	C
HS2	HS2	HS2

Master: M001		MBNL / EE / H3G		Project: T&A		Purpose of Issue: Planning		Issue: A			
Date: 30/09/2019		Revision / Upgrade Description: First Issue									
Drawn: C. Robinson											
Checked: D. Ceaton											
Approved: C. Fraser											
		Hutchison 3G UK Limited Star House, 20 Grenfell Road Maidenhead, SL6 1EH Tel: 01628 765 000 Fax: 01628 765 001 H3G Base Station Information line: 0845 6043000 Available 8am-6pm Monday to Friday						Hatfield Business Park Hatfield Hertfordshire AL10 9BW Tel: 01707 315000 Fax: 01707 319001			
		Mobile Broadband Network Limited Sixth Floor, Thames Tower, Station Road, Reading, RG1 1LX									
Design Consultant: 				Principal Contractor: 							
Head Office: Unit 3, Laurel House, 1 Station Road, W-S-M, BS22 6AR Tel: +44 (0)1934 510244 Email: solutions@casado-design.co.uk				UK Office: Unit 5, Denbigh Hall Industrial Estate, Bletchley, Milton Keynes MK3 7QT Tel: +44 (0)1908 377 766 Email: info@ktl.ie							
Site Name:		HAMBLEDON ROAD STREETWORKS									
Site ID:		1107409									
		HAMBLEDON ROAD WATLOOVILLE HAMPSHIRE PO7 6UR									
Title:		215 MAX CONFIGURATION SITE PLAN									
Project:		T&A									
Purpose of Issue:		GENERAL ARRANGEMENT									
EE Cell ID:		25501		MBNL Cell ID:		HVT023		3UK Cell ID:		PO0076	
Master Drawing No:										Issue:	
1107409_HVT023_25501_PO0076_M001										A	

