




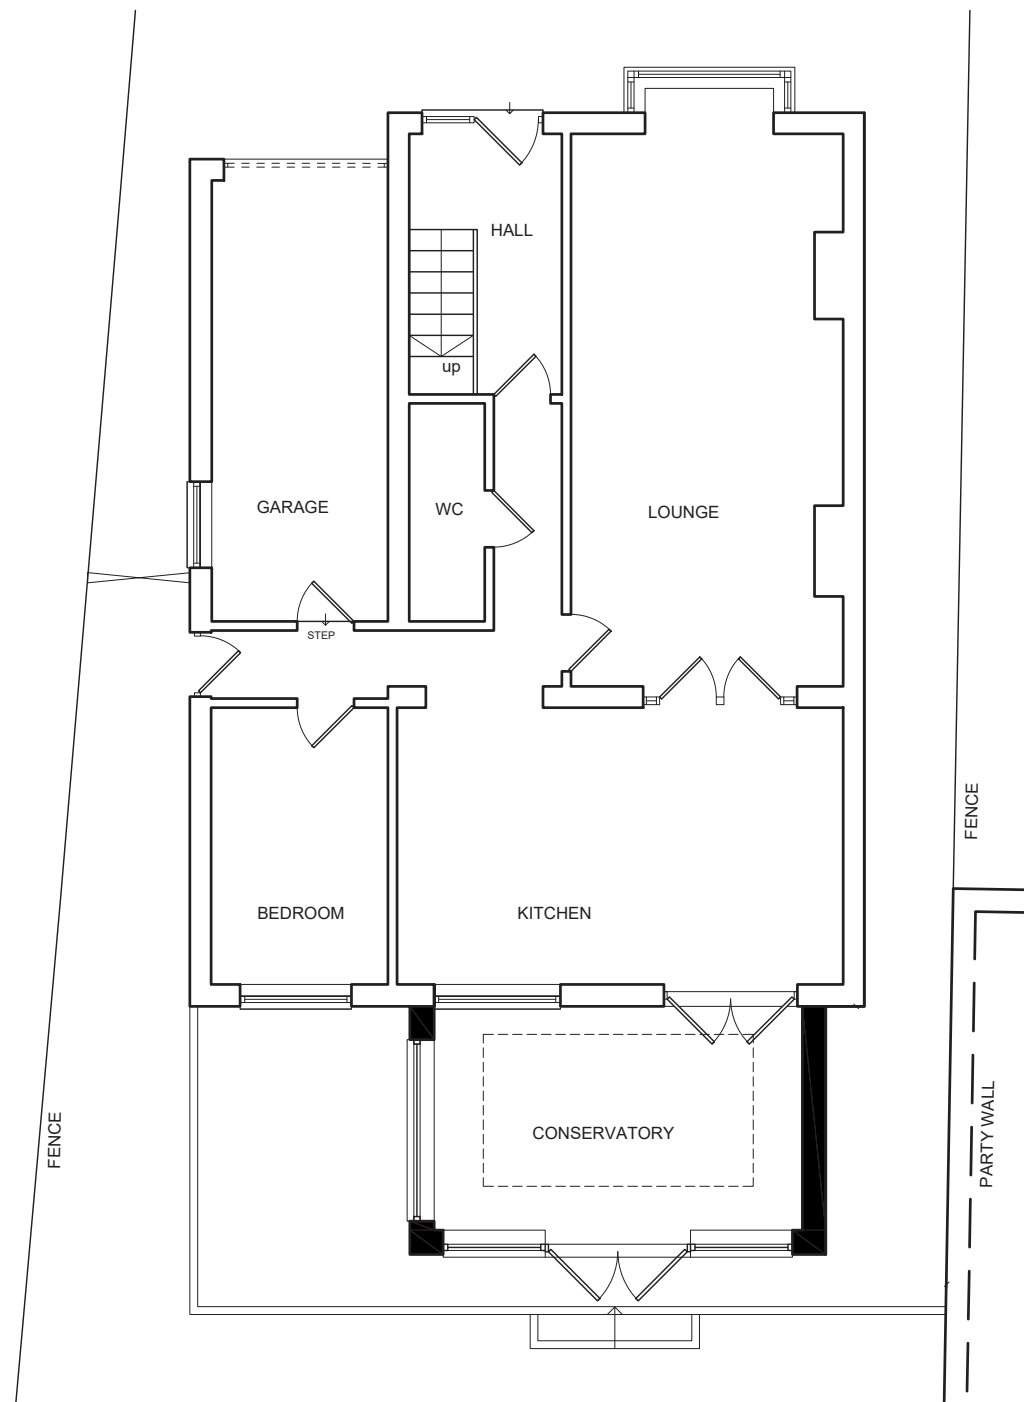


GROUND FLOOR PLAN

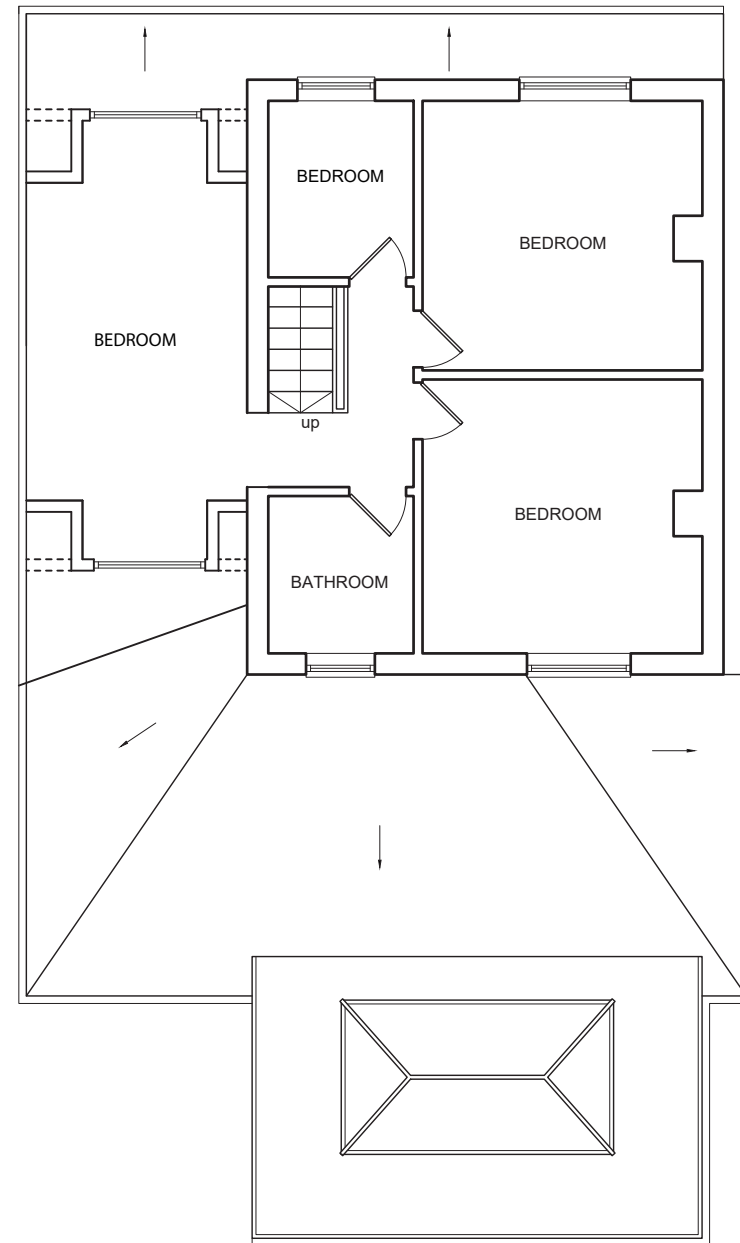

FIRST FLOOR PLAN

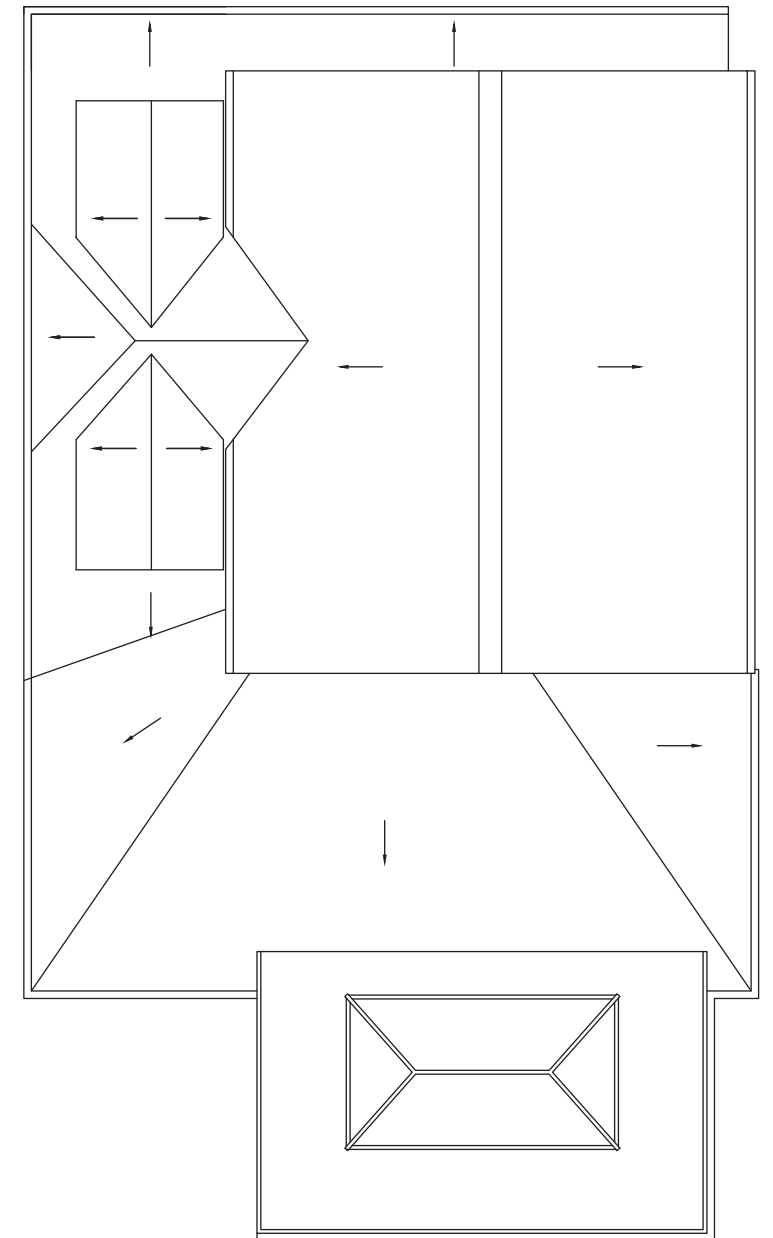

ROOF PLAN

 

Address  
77 Silvester Road  
Cowplain  
Waterlooville  
PO8 8TR

Drawing Number  
006

Drawing  
Floor and roof plans - Amended windows added

Scale  
1:100 @ A3

**PLANNING &  
ARCHITECTURE**

19 Well Copse Close, Horndean, Waterlooville, Hampshire, PO80HB

02392593488

WWW.SDAPLANNING.CO.UK