


BLOCK C SCHEDULE OF ACCOMMODATION											
UNIT NO.	BEDS	SQM	SQFT	UNIT NO.	BEDS	SQM	SQFT	UNIT NO.	BEDS	SQM	SQFT
1	1	40.7	438	49	1	42.4	456	73	1	40.7	438
2	1	40.7	438	50	1	40.7	438	74	1	40.7	438
3	1	40.7	438	51	1	40.7	438	75	1	40.7	438
4	1	40.7	438	52	1	40.7	438	76	1	40.7	438
5	1	40.7	438	53	1	40.7	438	77	1	40.7	438
6	1	42.4	456	54	1	40.7	438	78	1	40.7	438
7	1	42.4	456	55	1	40.7	438	79	1	40.7	438
8	1	40.7	438	56	1	40.7	438	80	1	40.7	438
9	1	40.7	438	57	1	40.7	438	81	1	40.7	438
10	1	40.7	438	58	1	40.7	438	82	1	40.7	438
11	1	40.7	438	59	1	40.7	438	83	1	40.7	438
12	1	40.7	438	60	1	40.7	438	84	1	40.5	436
13	1	40.7	438	61	1	40.7	438	85	1	40.5	436
14	1	40.7	438	62	1	40.7	438	86	1	41.0	441
15	1	40.7	438	63	1	40.7	438	87	1	41.0	441
16	1	40.7	438	64	1	40.7	438	88	1	40.7	438
17	1	40.7	438	65	1	40.7	438	89	1	40.7	438
18	1	40.7	438	66	2	63.0	678	90	1	40.7	438
19	1	40.7	438	67	1	40.7	438	91	1	40.7	438
20	1	40.7	438	68	1	40.7	438	92	1	40.7	438
21	1	40.7	438	69	1	42.4	456	93	1	40.5	436
22	1	40.7	438	70	1	42.4	456	94	1	40.5	436
23	1	40.7	438	71	1	40.7	438	95	1	40.5	436
24	2	63.0	678	72	1	40.7	438	TOTAL AREA		3,987.3	42,919

25	1	40.7	438
26	1	40.7	438
27	1	42.4	456
28	1	42.4	456
29	1	40.7	438
30	1	40.7	438
31	1	40.7	438
32	1	40.7	438
33	1	40.7	438
34	1	40.7	438
35	1	40.7	438
36	1	40.7	438
37	1	40.7	438
38	1	40.7	438
39	1	40.7	438
40	1	40.7	438
41	1	40.7	438
42	1	40.7	438
43	1	40.7	438
44	1	40.7	438
45	2	63.0	678
46	1	40.7	438
47	1	40.7	438
48	1	42.4	456

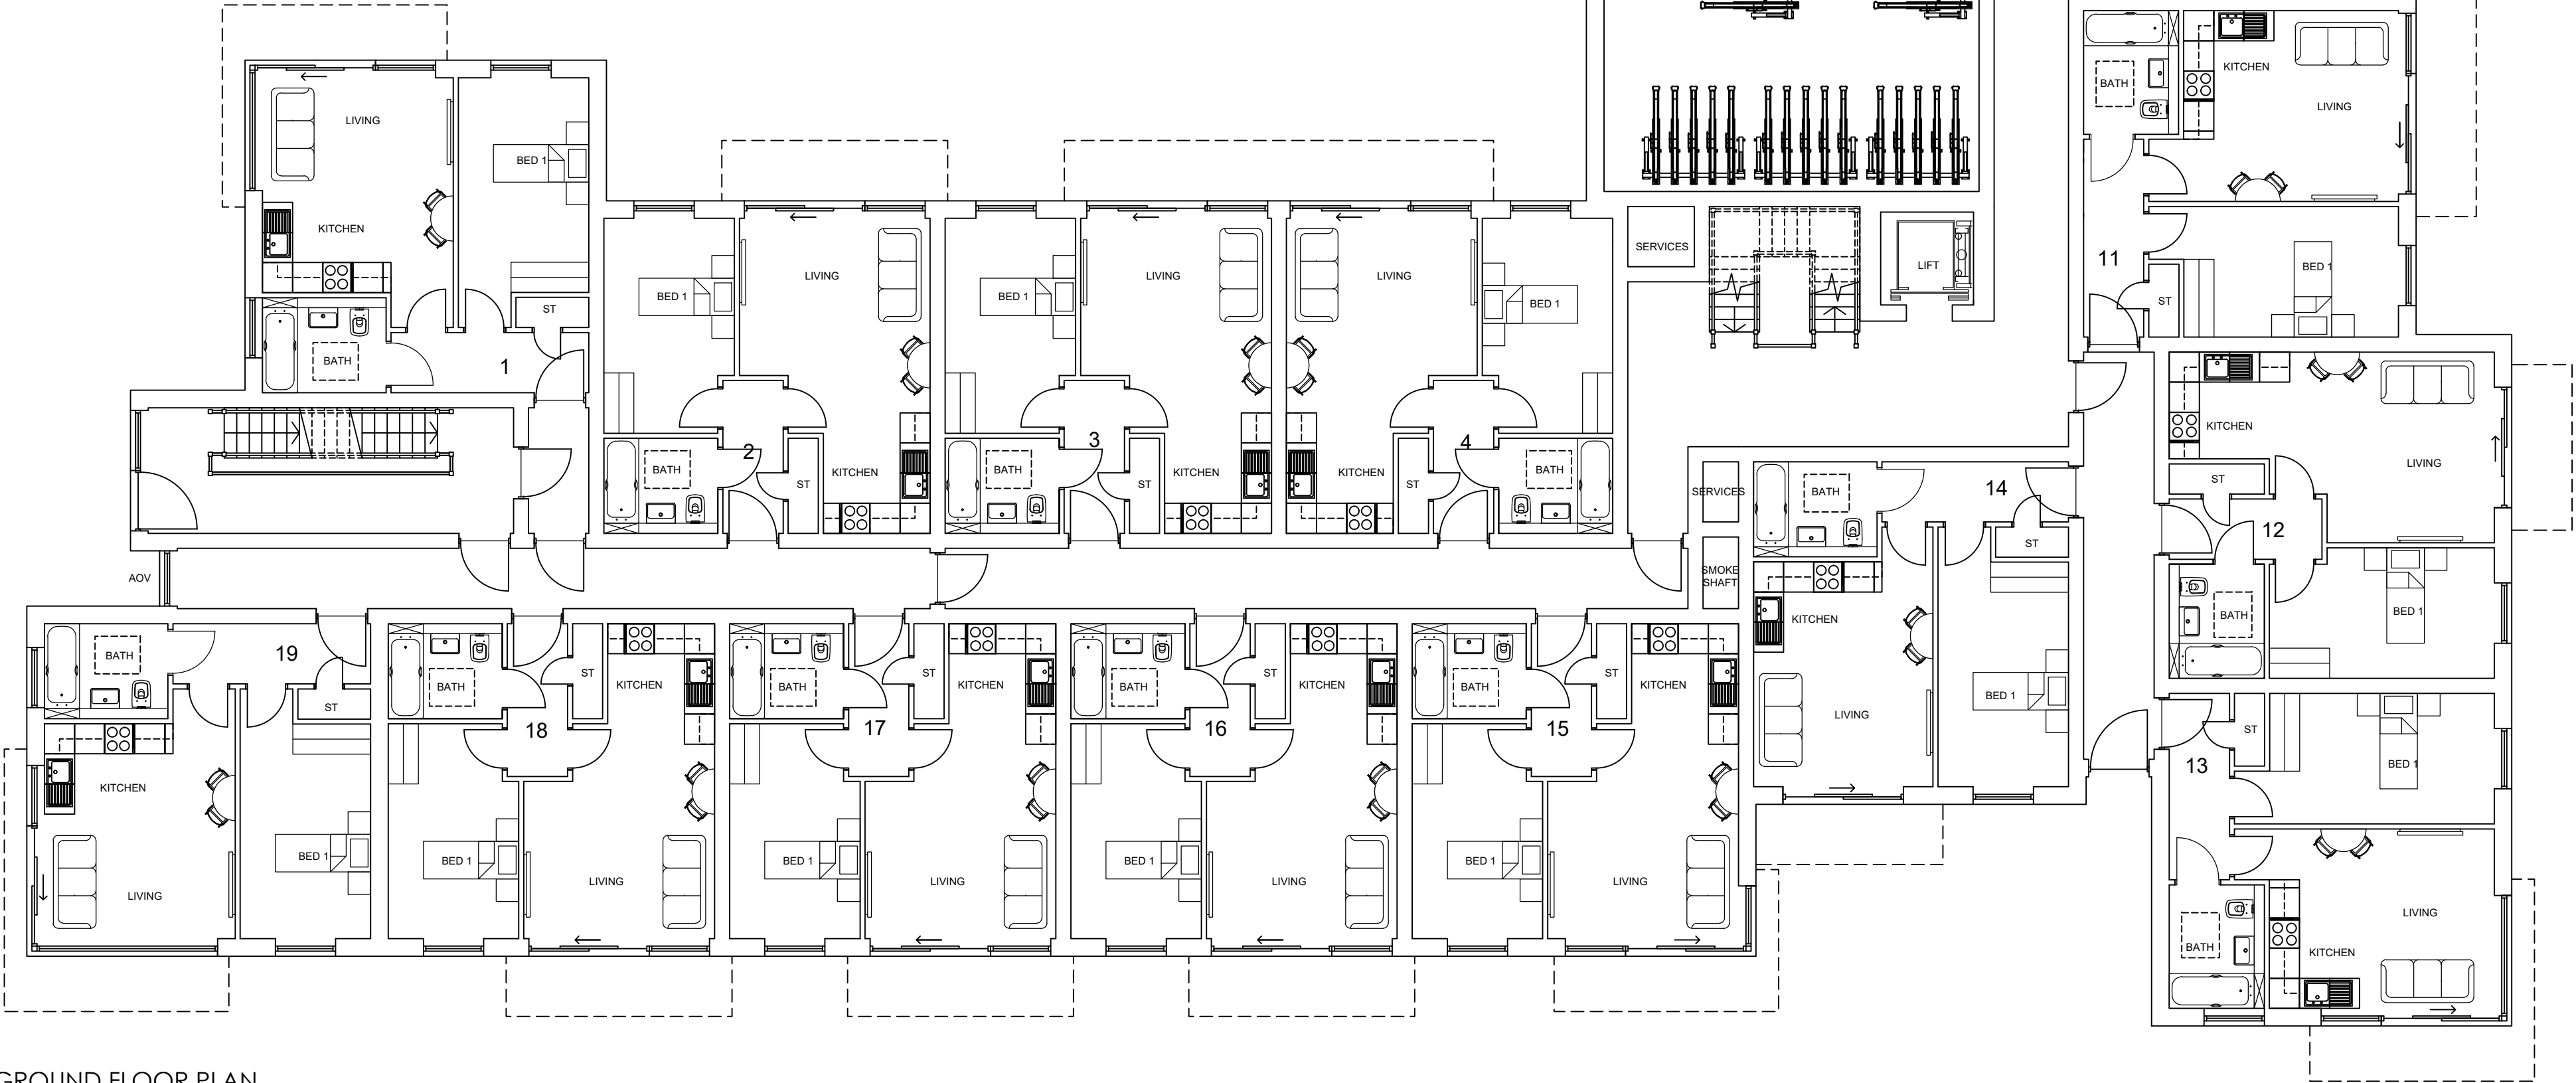

GROUND FLOOR PLAN
SCALE 1:100

NOTES

1 The contents of this drawing are copyright.

2 Scaled drawings for planning purposes only.

3 Contractors must verify all dimensions and report any discrepancies before putting work in hand or making any shop drawings.

4 All flat roofs to be fitted with a man safe system.

5 Please note a domestic sprinkler system maybe required

6 Fixed shut fire safety glass windows may be required where windows are in close proximity to boundaries (subject to building regulations)

LEGEND

A.	Unit sizes reduced.	05.06.20	WD
No.	Revision.	date	by

PROPOSED DEVELOPMENT,
BARTONS ROAD,
HAVANT,
HAMPSHIRE,
PO9 5EY

BLOCK C FLOOR PLANS 1 OF 6			
scale	AS SHOWN @ A1	checked	//
date	JUNE 2020	drawn	WD
9303/116	A.		