




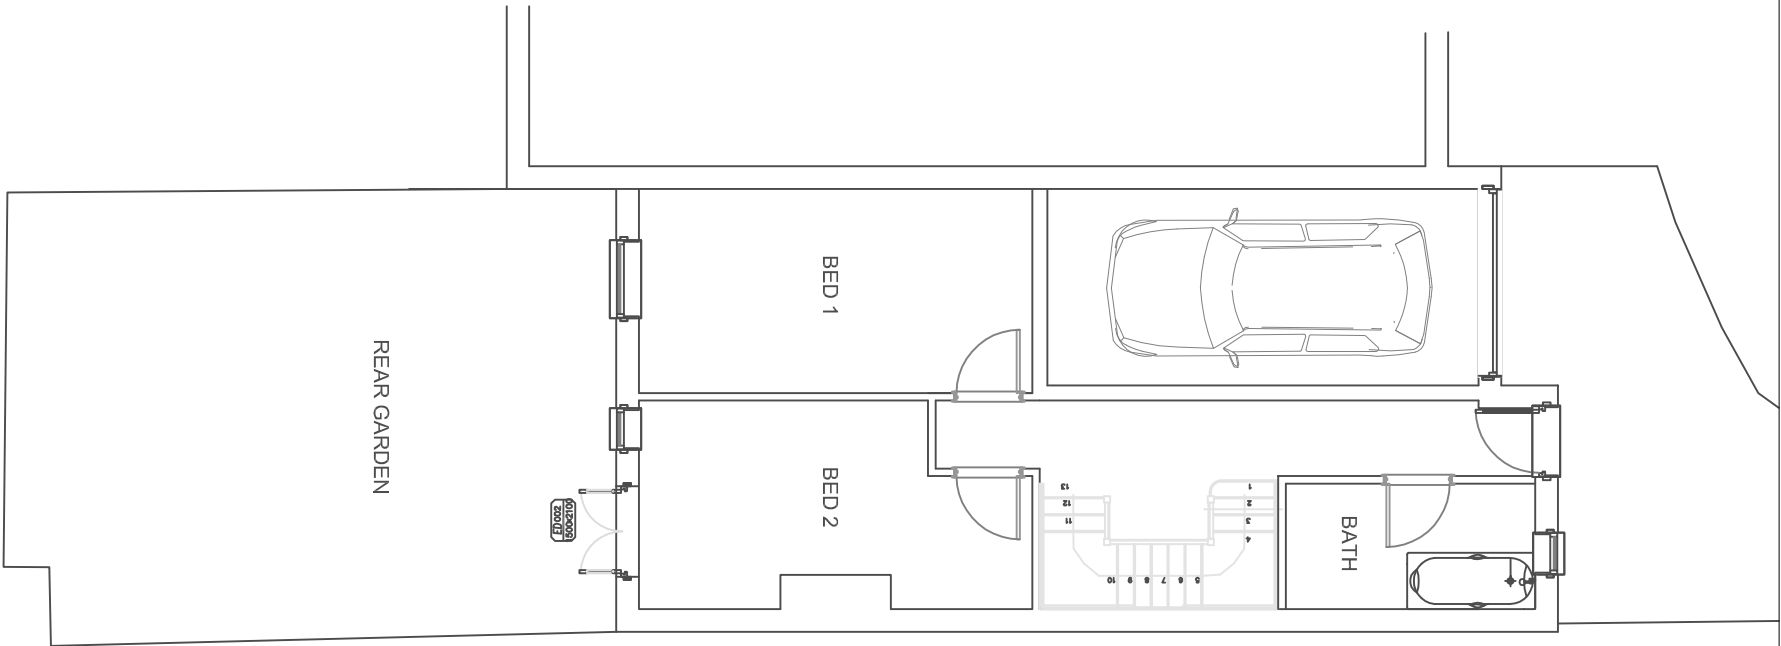


EXISTING GROUND FLOOR PLAN
SCALE 1:100

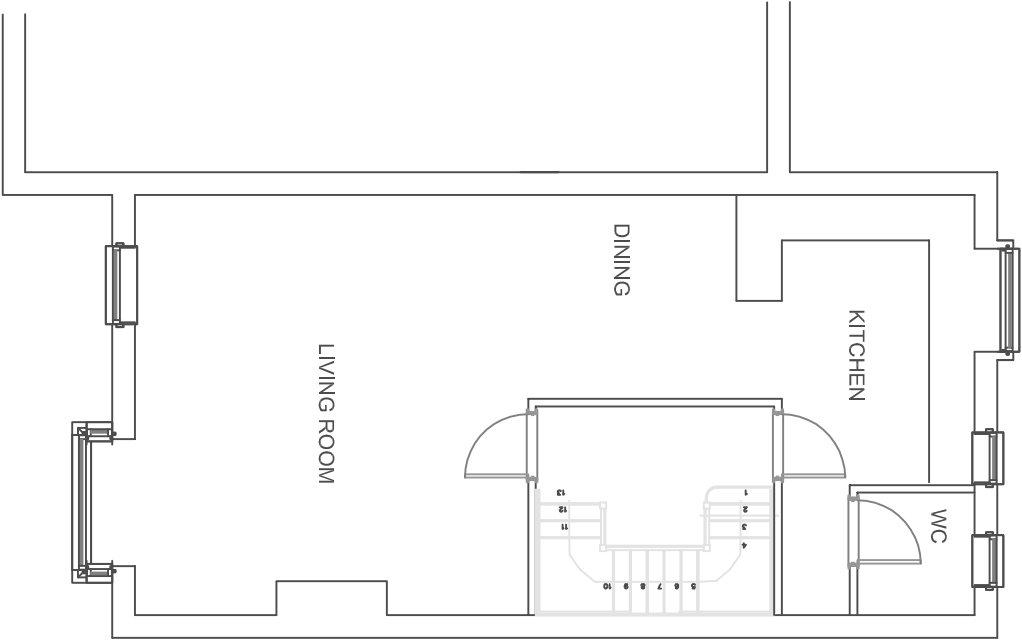


EXISTING FIRST FLOOR PLAN
SCALE 1:100

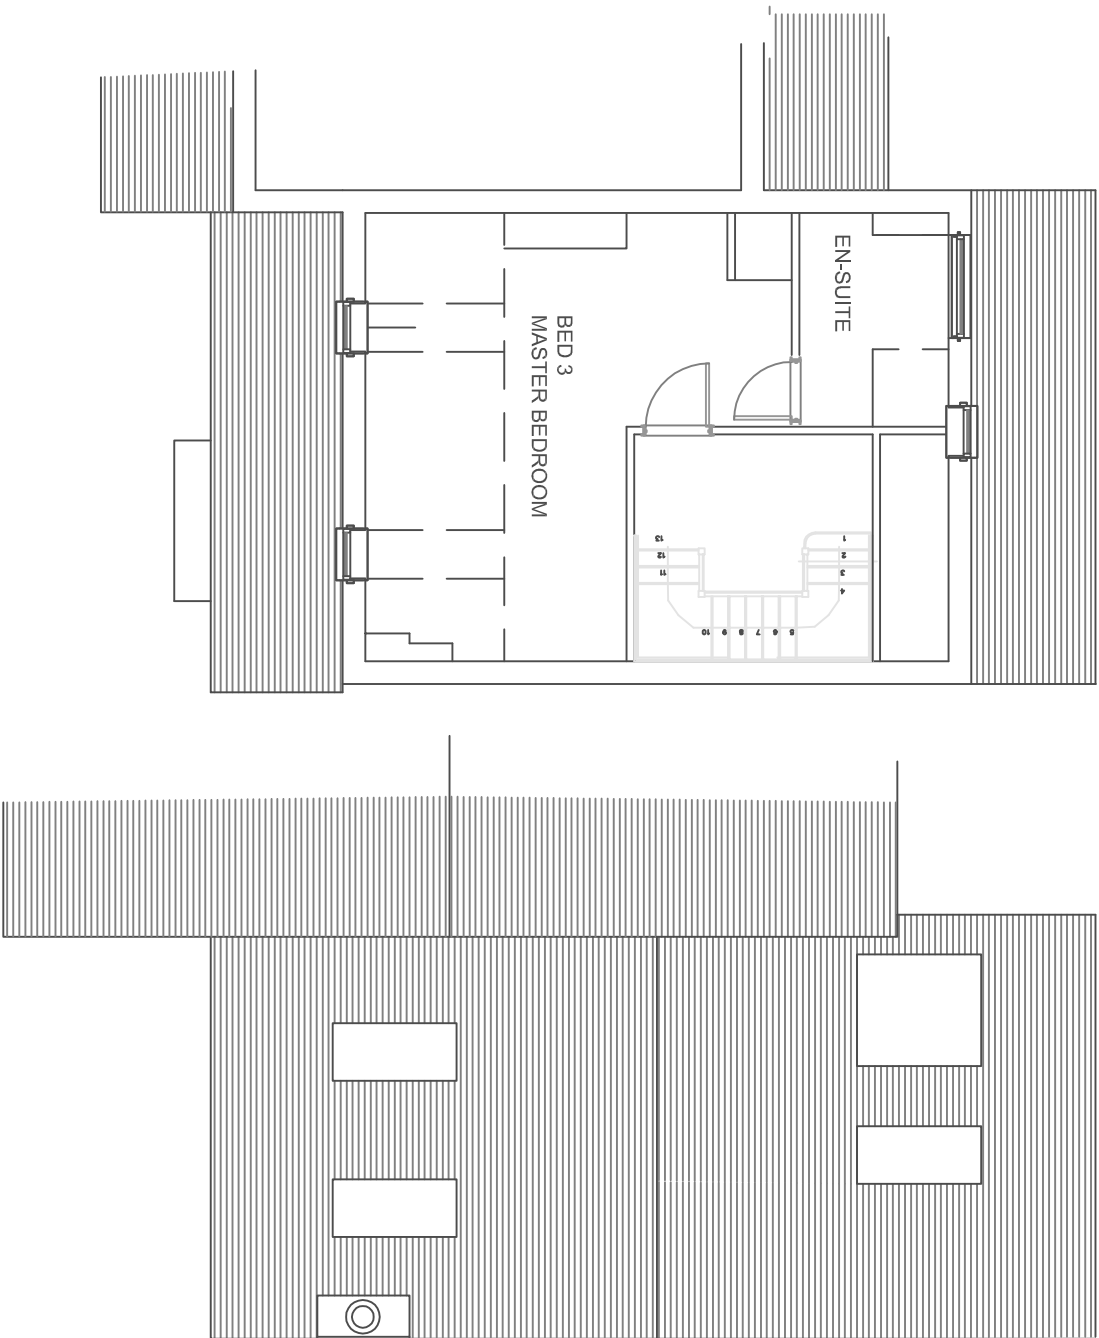

EXISTING SECOND FLOOR PLAN
SCALE 1:100

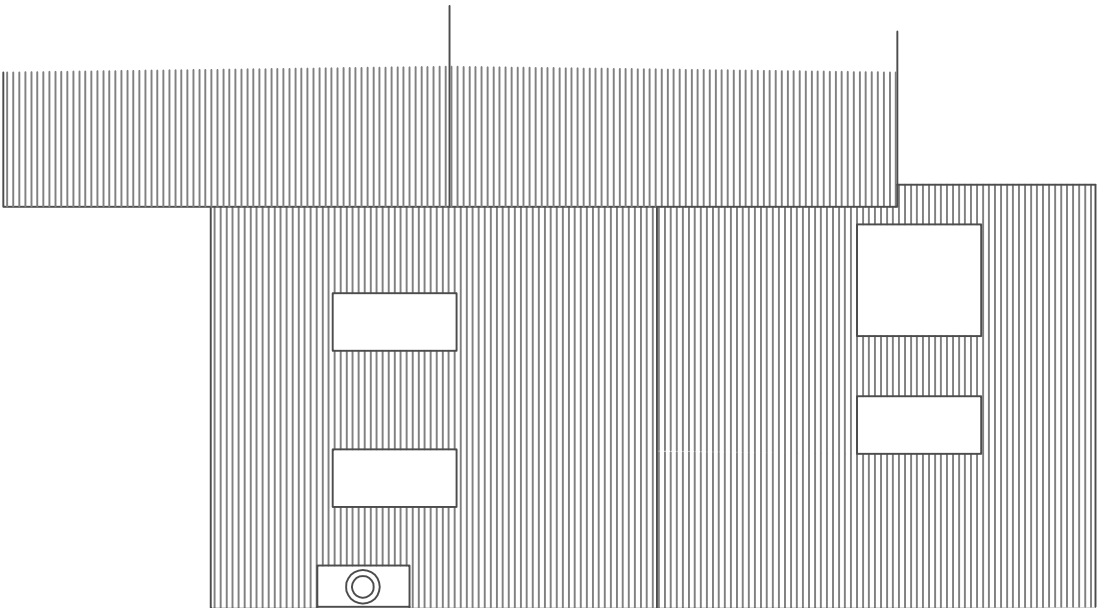

EXISTING ROOF PLAN
SCALE 1:100

 

Revisions

- -

PURPOSE OF ISSUE PLANNING	PROJECT MR & MRS CHURCHLEY 4 ORANGE ROW, EMSWORTH, PO10	TITLE EXISTING GROUND FLOOR PLANS	Date 11.11.19	Project number 09-19	Scale (@ A3) 1:100
			Drawn by HB	DRAWING NUMBER 09-19-A-DR-102	REV -