

NORTH ➔

PROPOSED

SOUTH ELEVATION
SIDE



EAST ELEVATION
FRONT



INFO@TRADE-MARK.UK.COM
1 SHORTS COTTAGE
OKEWOOD HILL
DORKING
WWW.TRADEMARKBUILD.CO.UK
A LAWRENCE 07917-656225
G LAWRENCE 07917-656226
S COCKER 07970-159914

REVISION NOTES

PROJECT

CLIENT:

MR & MRS LAWRENCE

ADDRESS:

11 WIELD CLOSE
HAVANT PO9 4 BD

PROJECT DETAIL:

EXTENSION

REVISION

NO:


1

DATE:


23/07/20

PAGE

2 OF 2

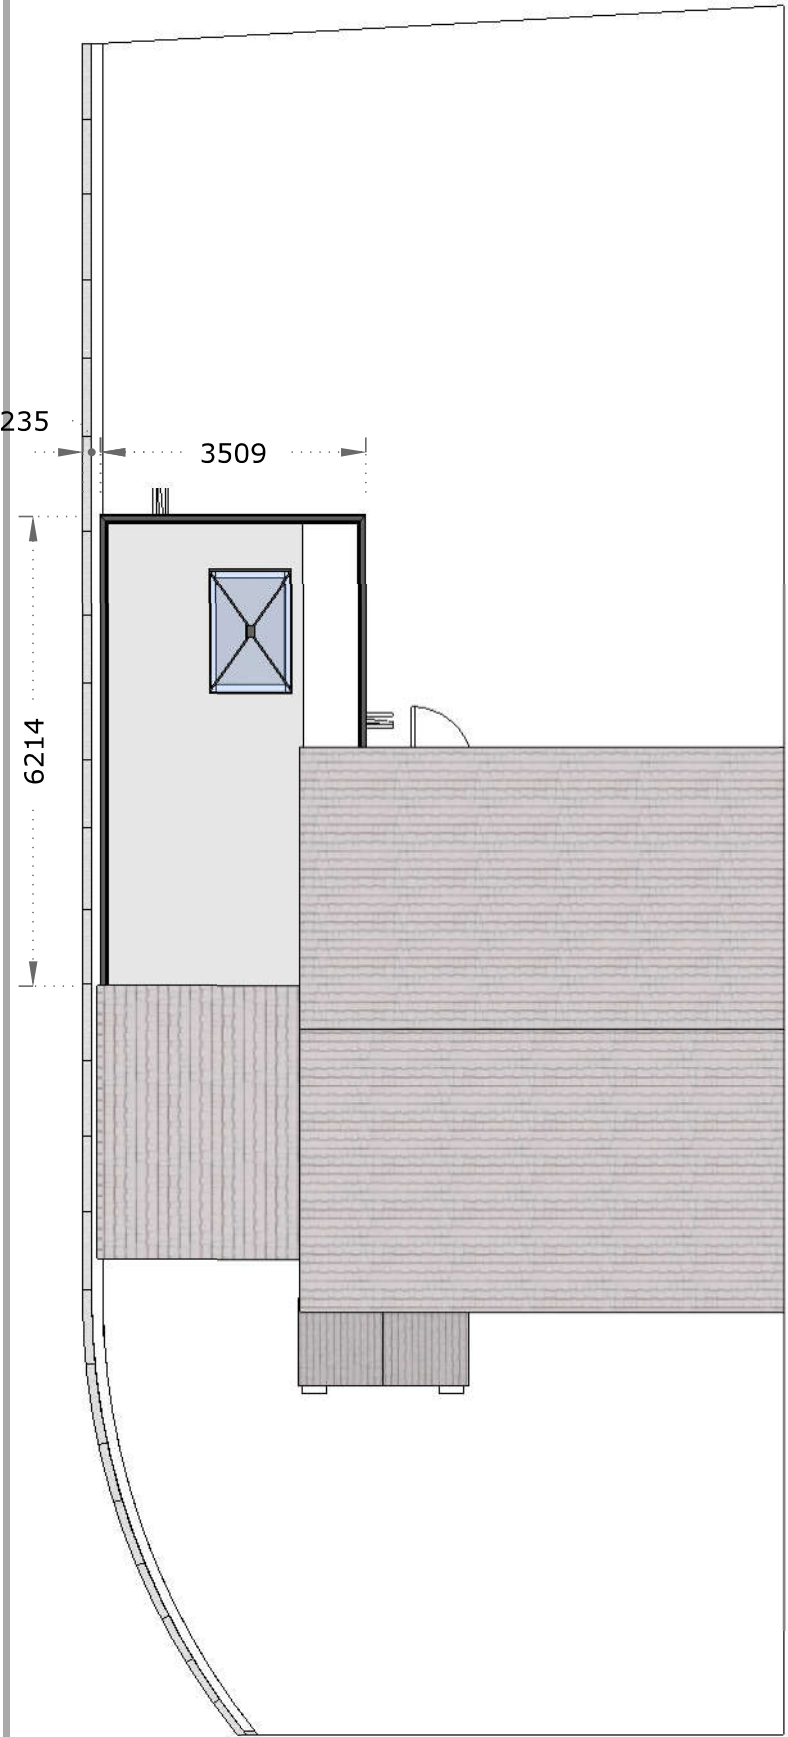

PROPOSED GROUND
FLOOR

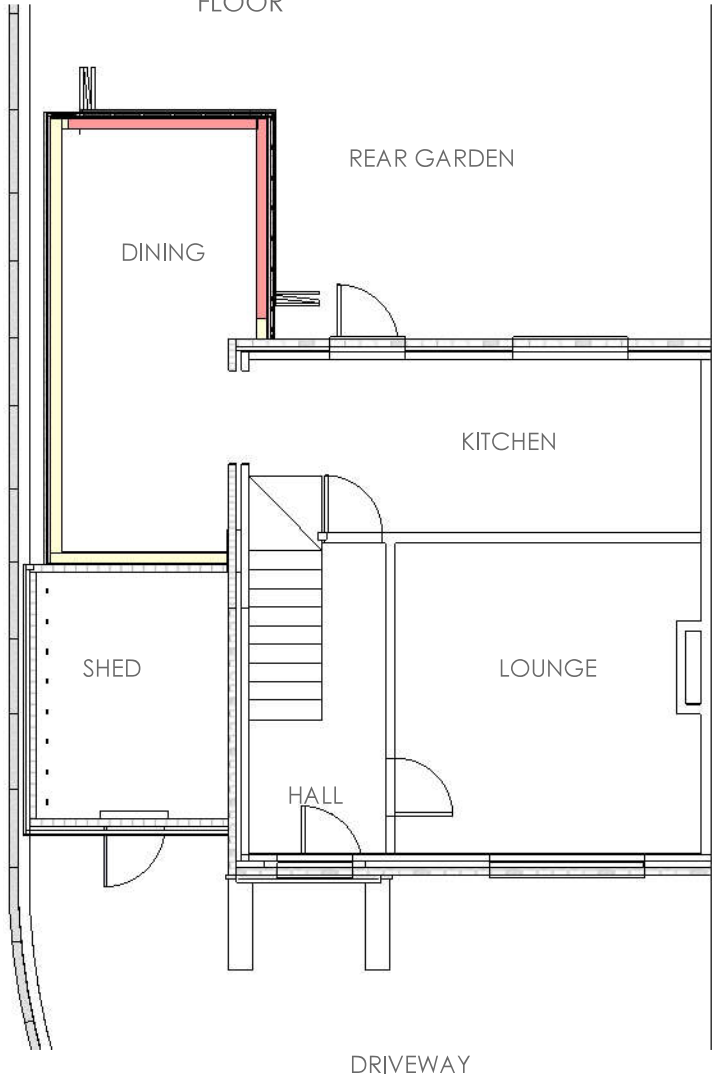

WEST ELEVATION
REAR



SCALE 1:100
A4

