






existing front elevation.

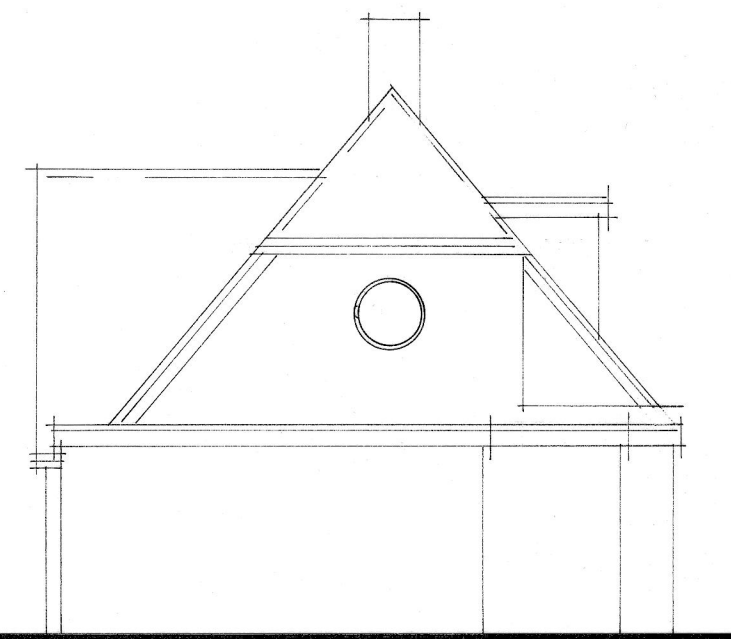


existing side elevation.

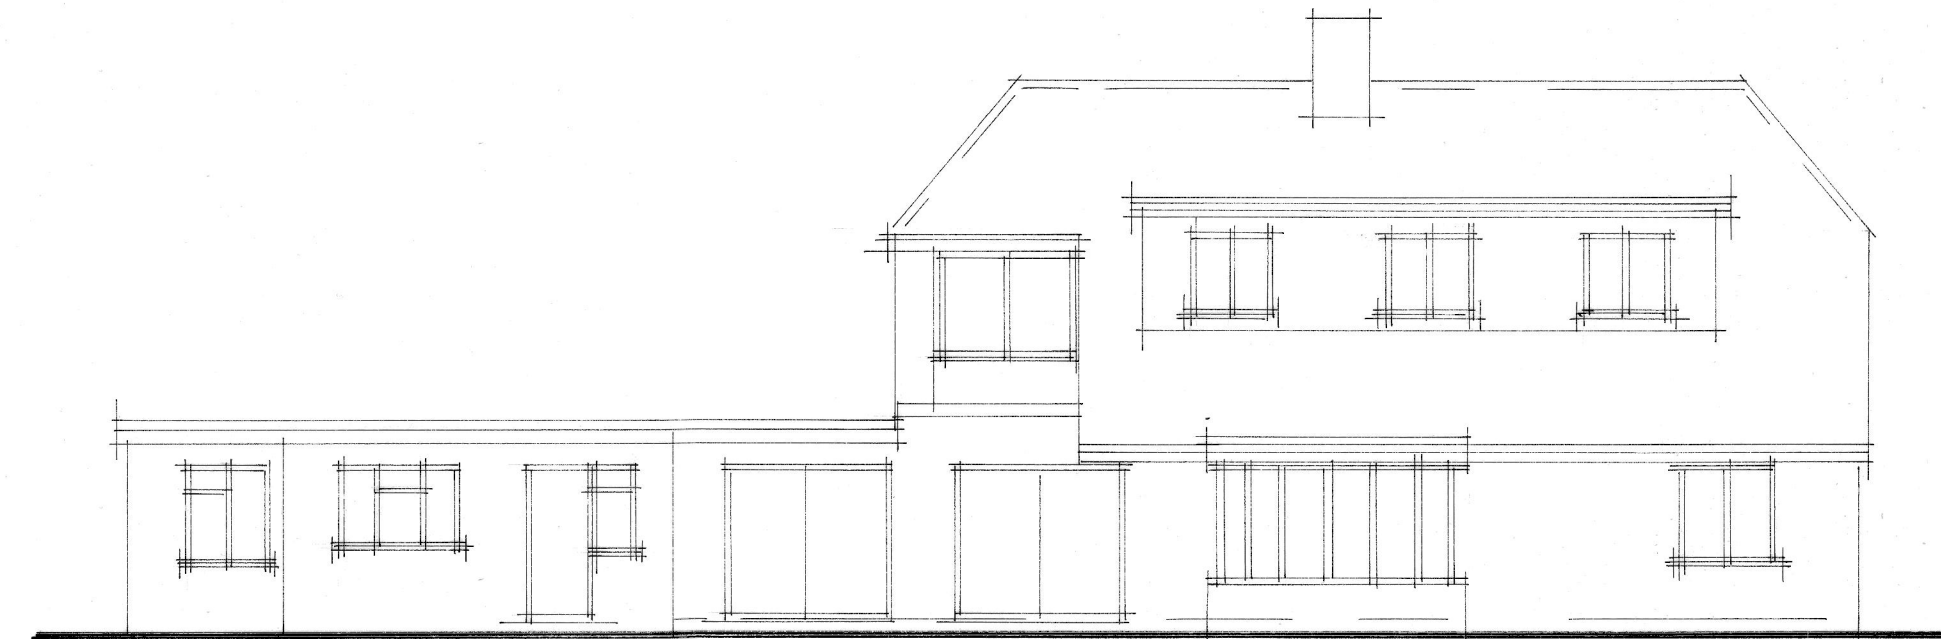

existing rear elevation.

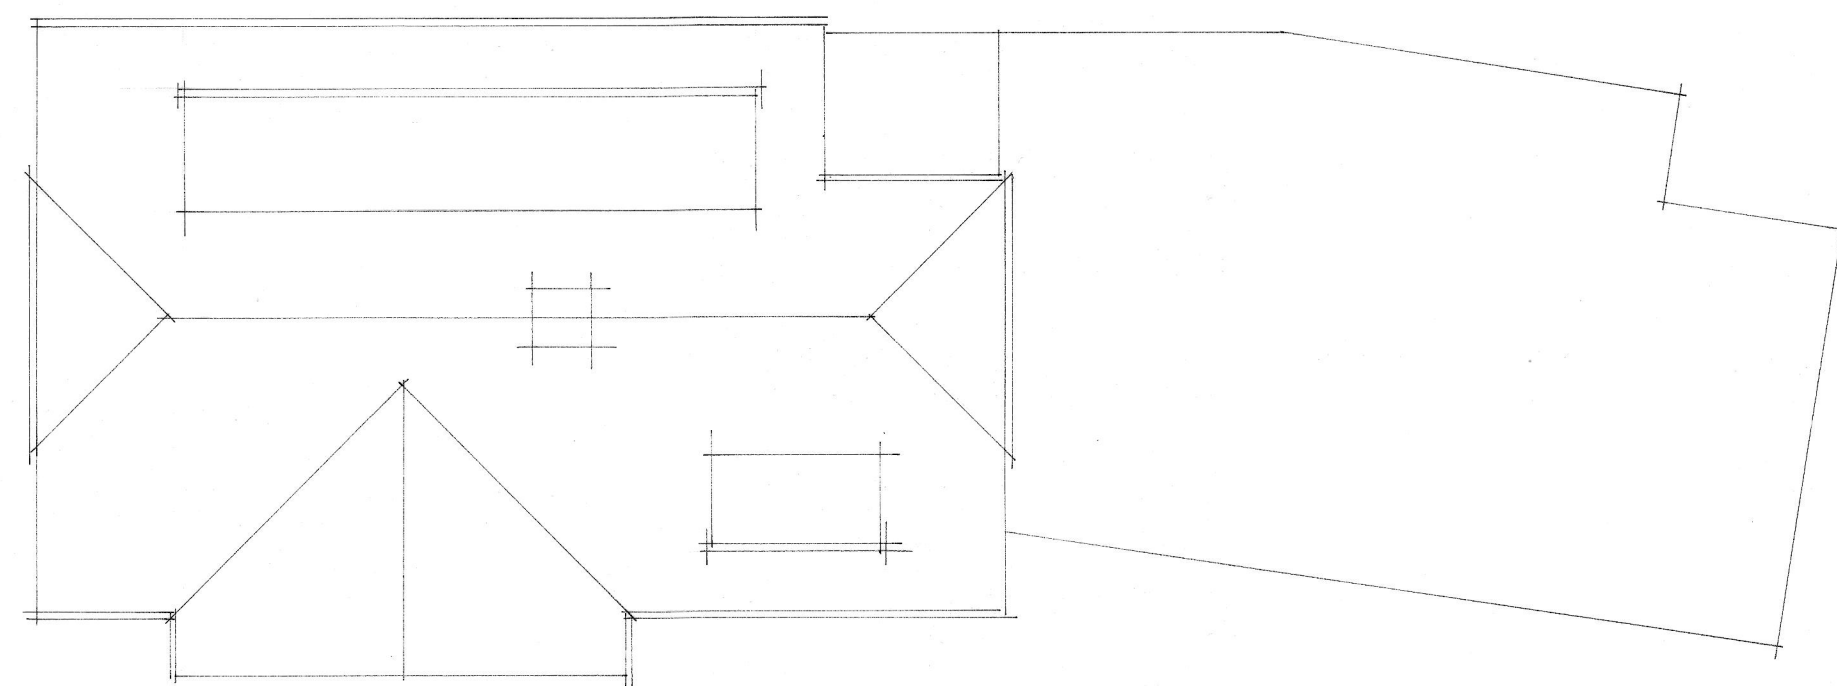

existing roof plan.

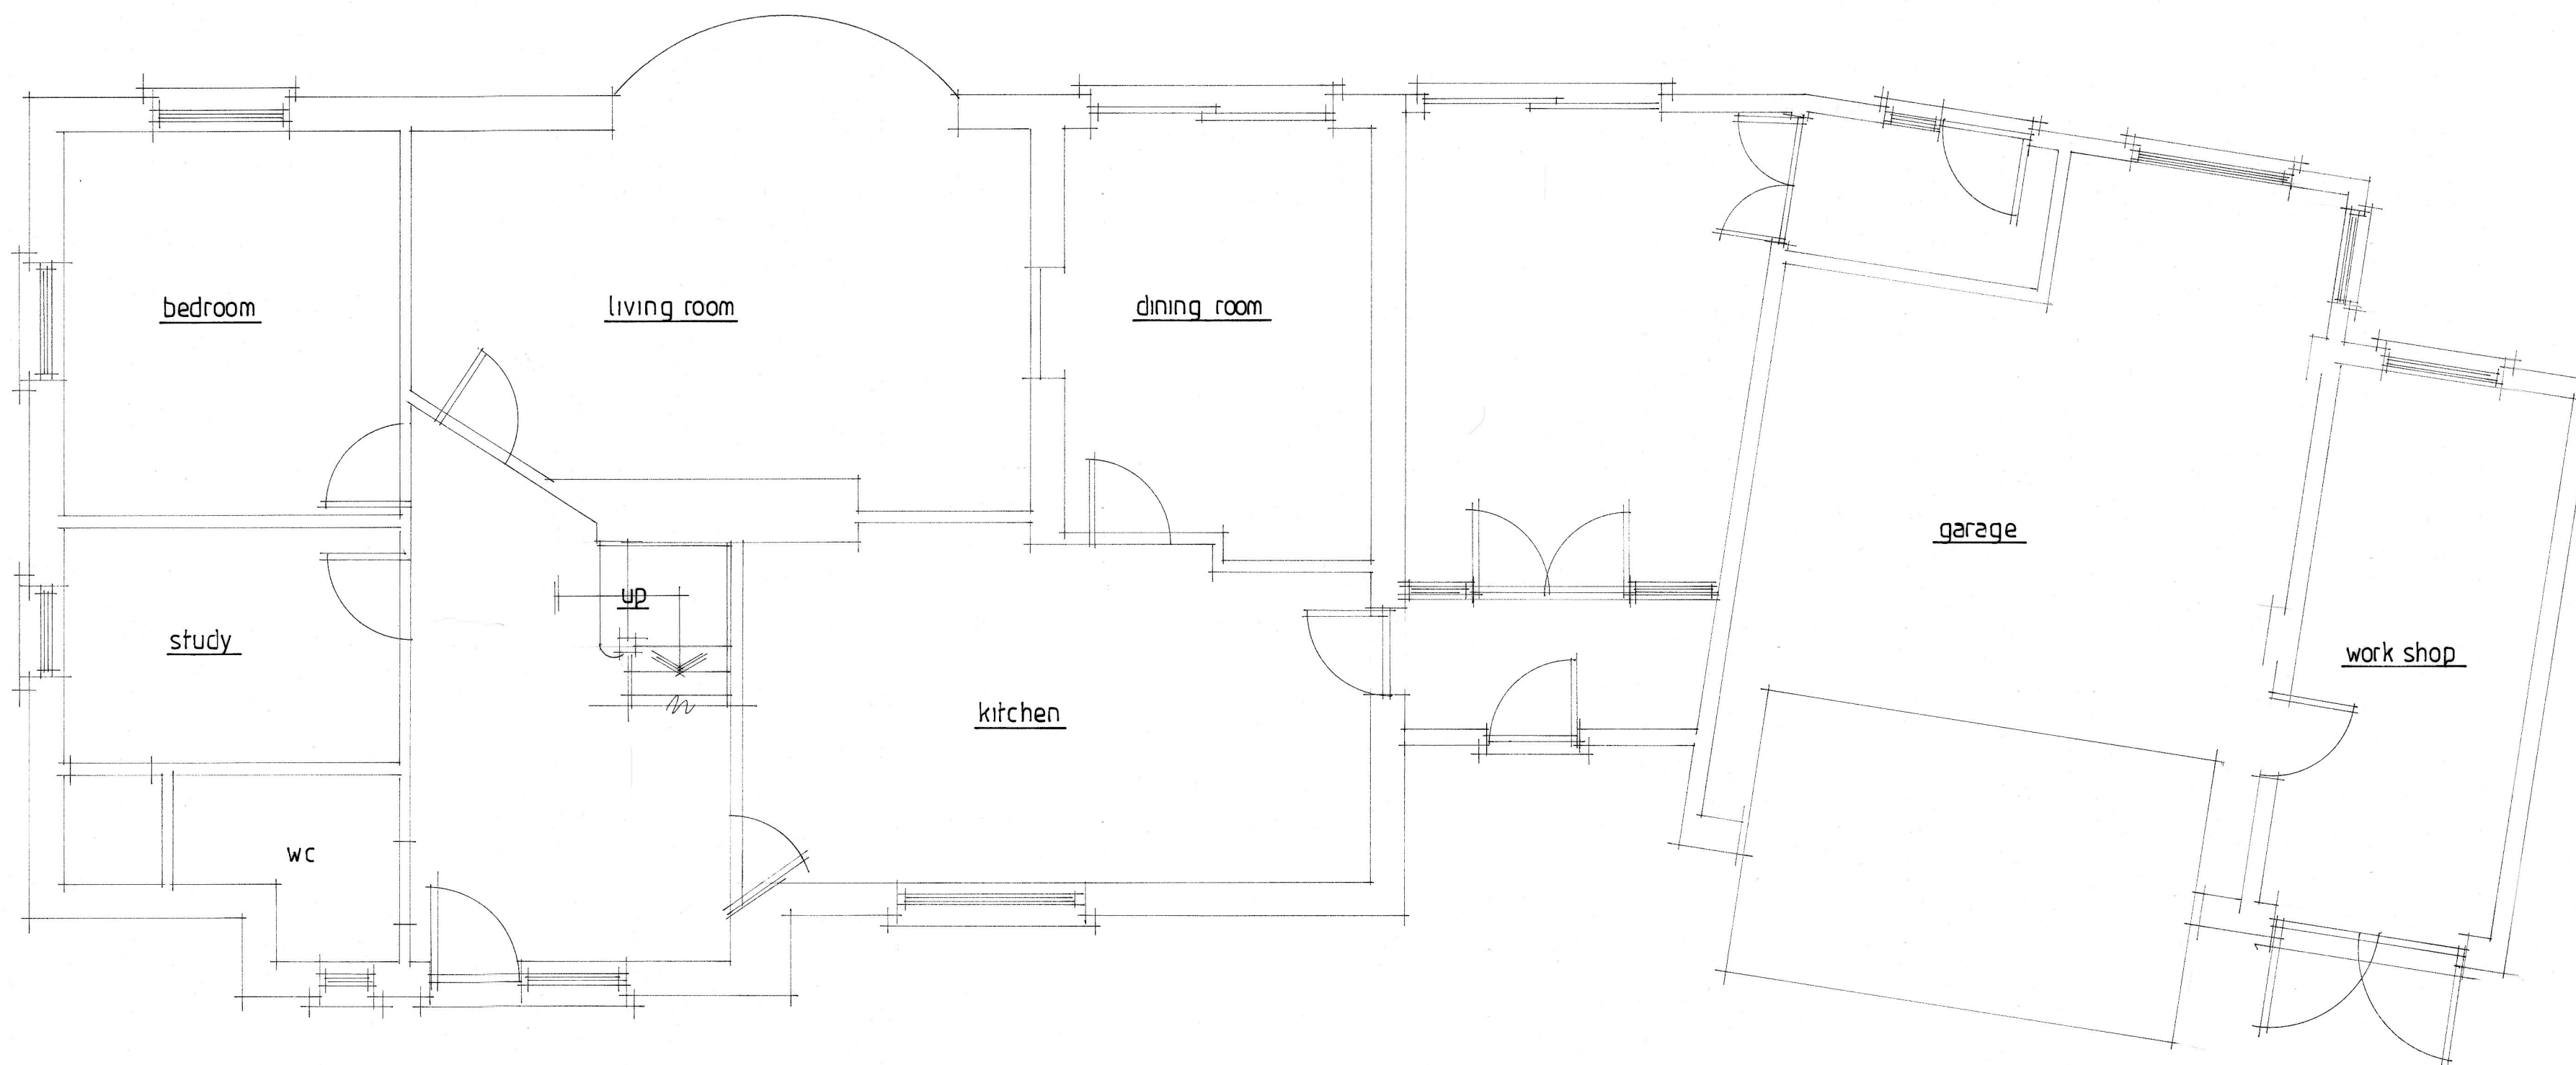

existing ground floor plan.

A	Date	Revision
© copyright		
THORNS-YOUNG ARCHITECTURAL THORNS-YOUNG LTD CHARTERED BUILDING CONSULTANTS 232 London Road, North End, Portsmouth PO12 9JQ Tel: (023) 9267 2883 Fax: (023) 9266 3457 Website: www.thornsyoun.co.uk		
Client		
mr & mrs crossley		
Job Title		
44 long copse land emsworth		
Drawing Title existing floor plan, roof plan & elevations		
Scale 1:100, 1:50 at A1		
Date	June '2013	Drawn by sa
Dwg. No.	6072-13-1.	Rev.