


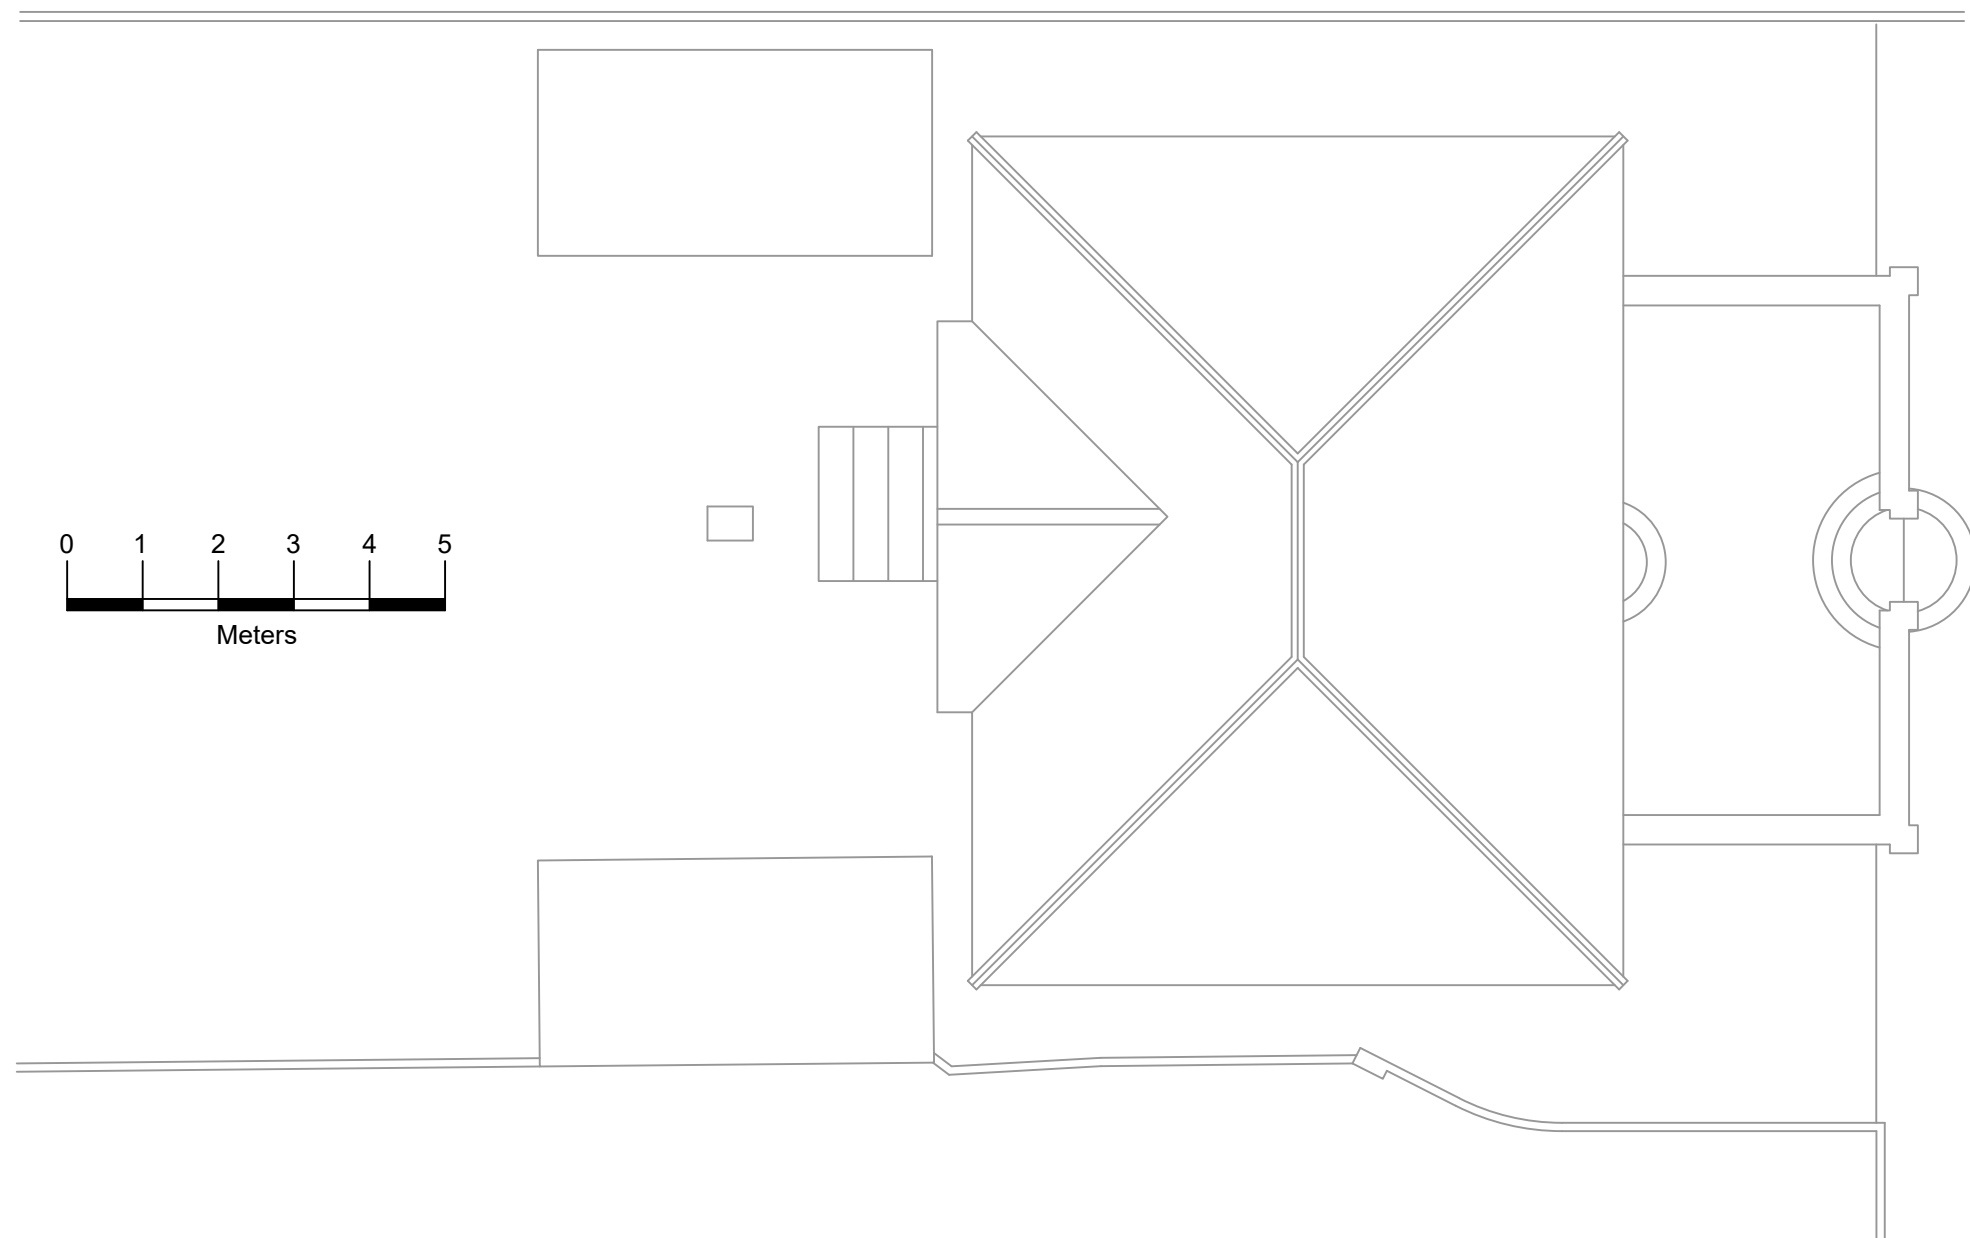

Architectural & Civil Engineering Design
 143 Station Road, Liss, Hants. GU33 7AJ
 Tel 01730 894988
 e-mail: enquiries@acedesigns-ltd.co.uk
www.ace-designs.co.uk

Job Title	Proposed Extensions and Alterations 4 Bembridge Drive, Hayling Island
Drawing Title	Roof Plan as existing

Client	Mr & Mrs Adams-Madgwick
--------	-------------------------

Scale	1:100 @ A3	Date	Feb 2019	Designed	GG
Drawn	EV	Checked	GG	Approved	
Job No	190103	Drawing No	190103/03	Rev	