




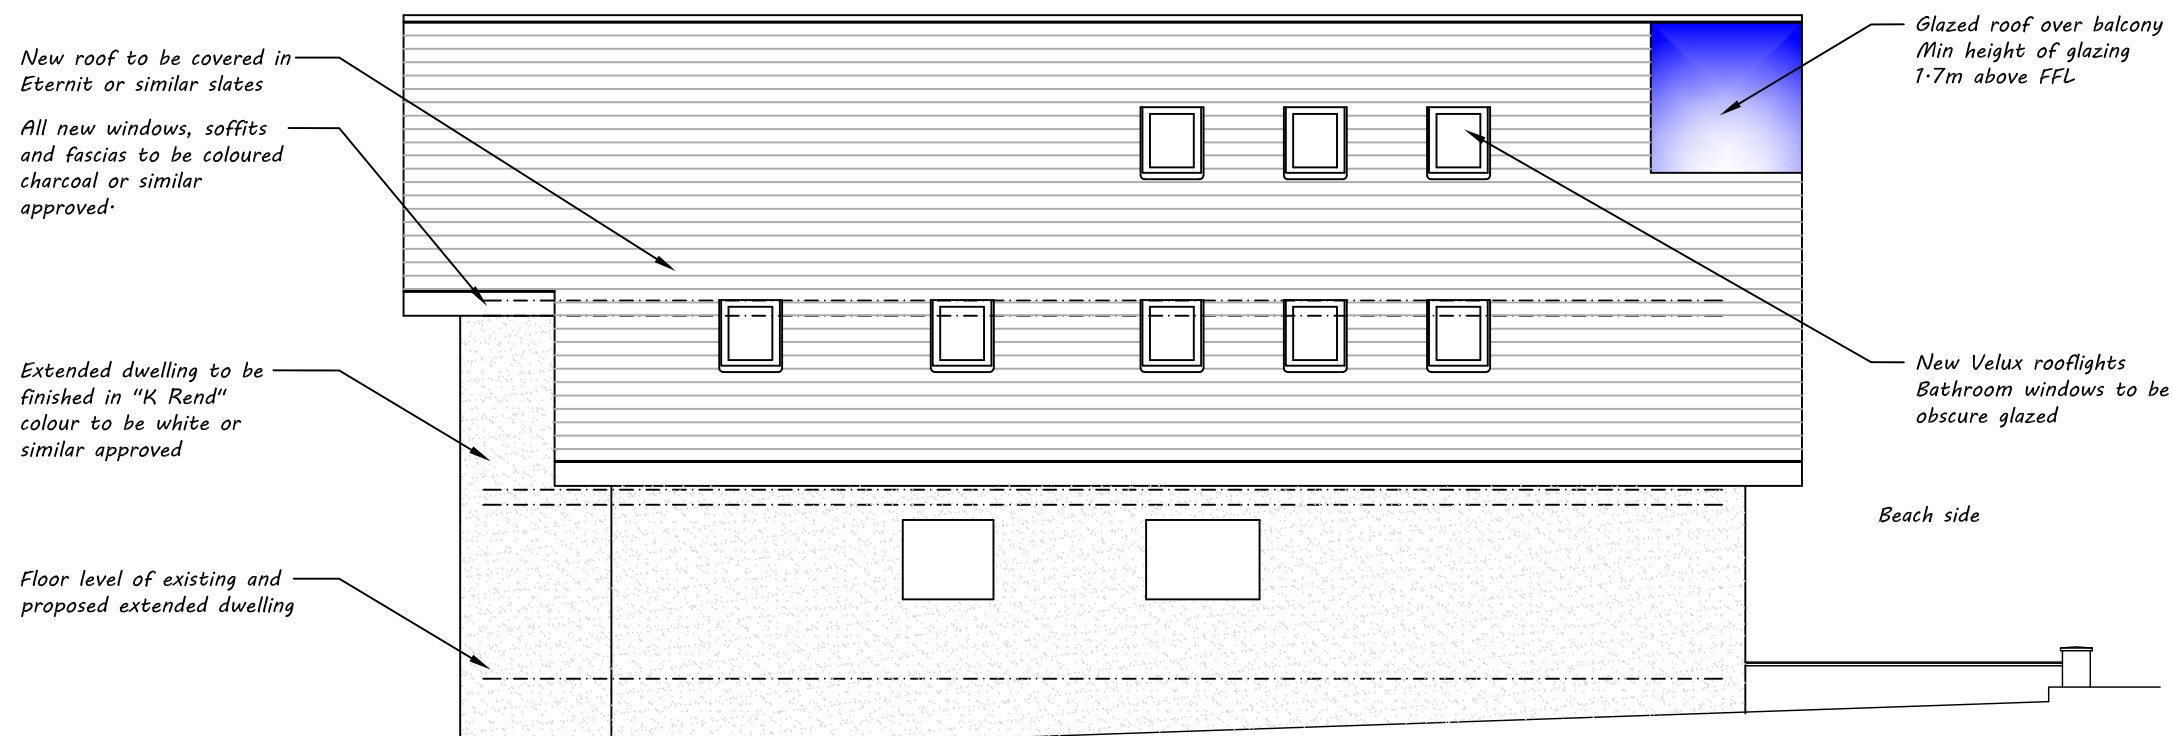

Side Elevation

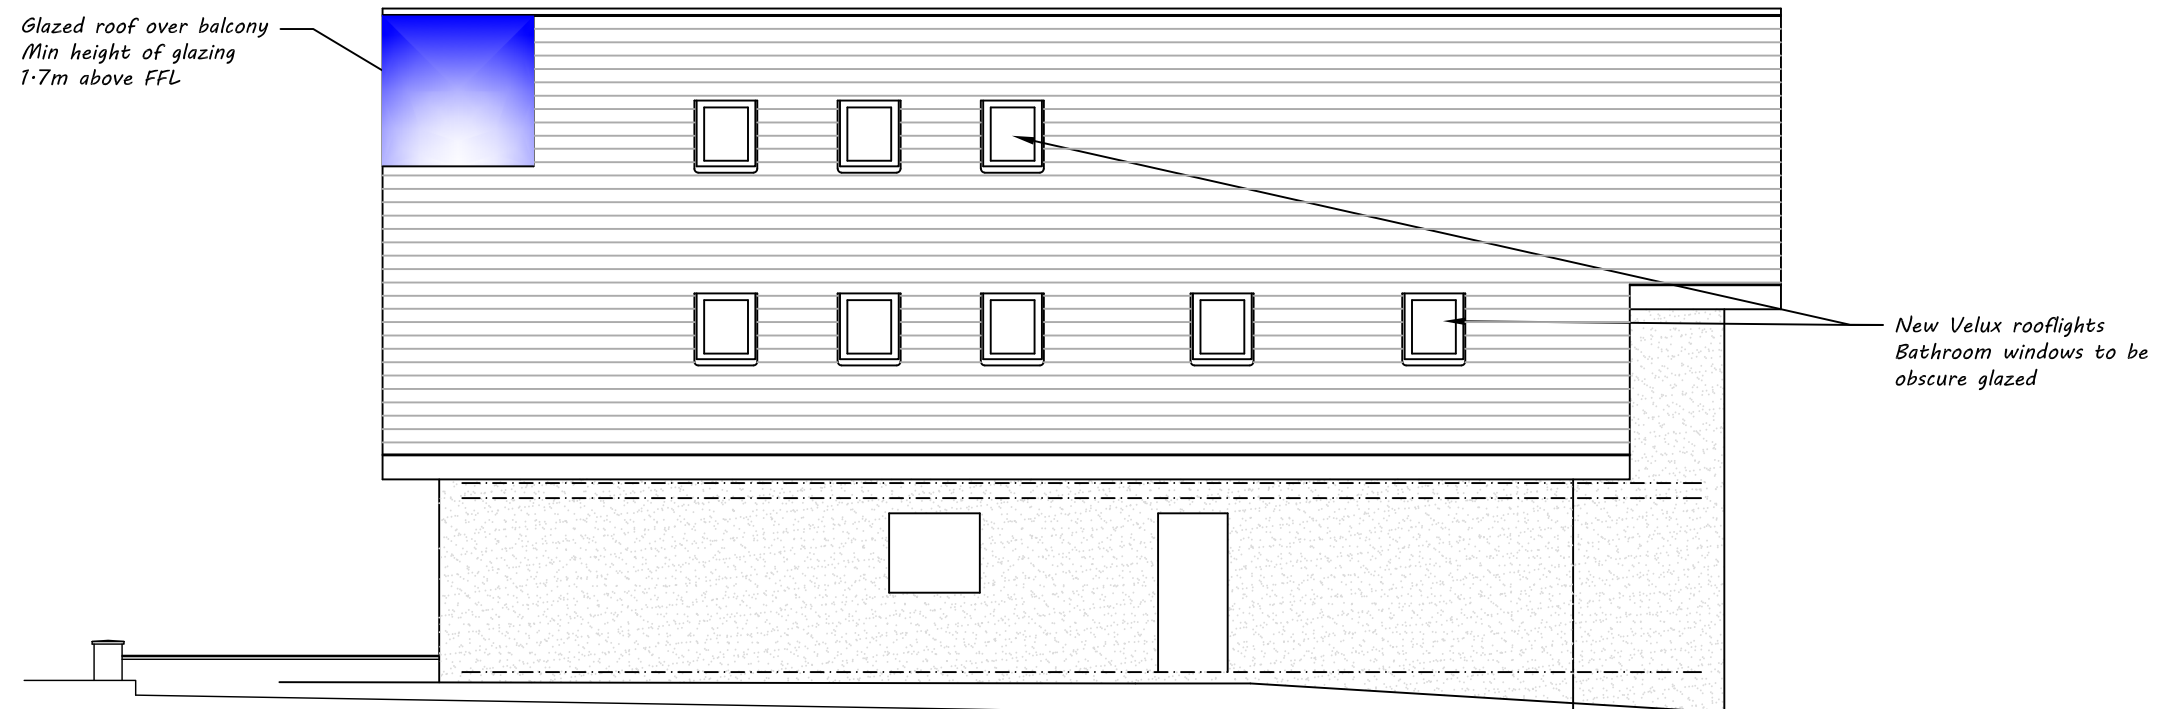

Side Elevation

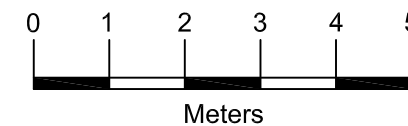

Architectural & Civil Engineering Design
143 Station Road, Liss, Hants. GU33 7AJ
Tel 01730 894988
e-mail: enquiries@acedesigns-ltd.co.uk
www.ace-designs.co.uk

Job Title
Proposed extension and alterations including
2nd Floor plan at 4 Bembridge Drive, Hayling island

Drawing Title
Elevations as proposed
Sheet 2 of 2

Client

Mr & Mrs Adams-Madgwick

Scale
1:100 @ A3

Drawn
EV

Job No
190103

Date
May 20

Checked
GG

Drawing No
190103/106

Designed
GG

Approved

Rev
A