




THIS DRAWING HAS BEEN PRODUCED FOR PLANNING PURPOSES ONLY, THIS IS NOT A WORKING DRAWING, FOR FURTHER INFORMATION CONTACT KALOTEC LTD.

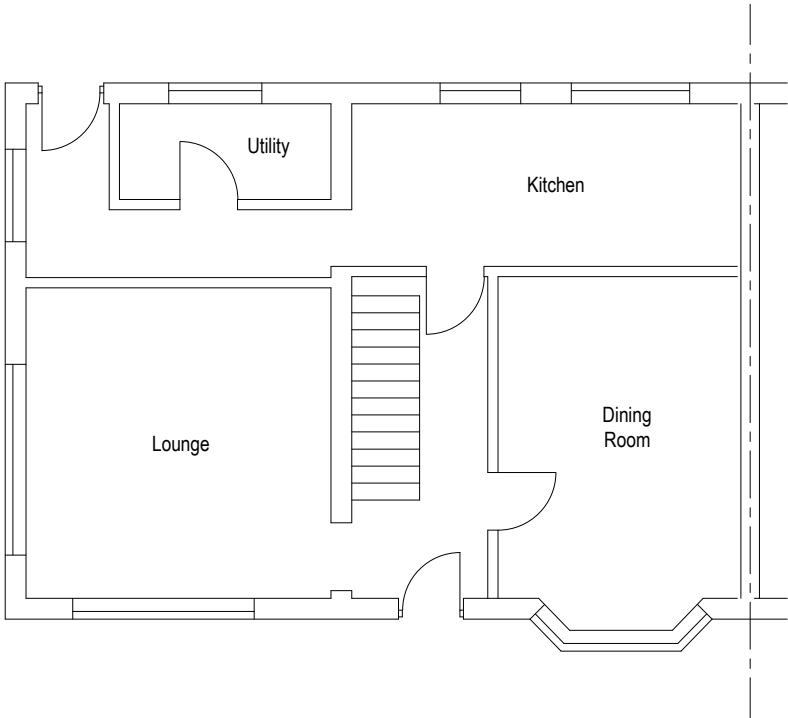

Existing Ground Floor Plan
(Scale 1:100)

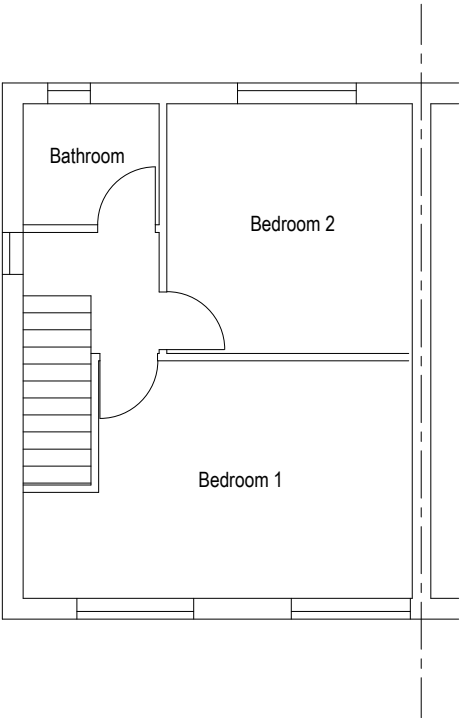

Existing First Floor Plan
(Scale 1:100)

 

CLIENT			Mr A Fry		
SITE			9 St Albans Road, Havant		
TITLE			Existing Floor Plans		
SCALE 1:100 (A3)		DRAWING NO. KALO-0234-07		REVISION	
DATE May 20					
DRAWN	CHECKED				
Kalotec Limited, Cams Hall, Fareham, Hampshire, PO16 8AB Telephone: 01329 227 424 Email: info@kalotec.co.uk Website: www.kalotec.co.uk					
COPYRIGHT © KALOTEC LIMITED					