


This drawing is the copyright of Cover Storey Architects LLP
All dimensions must be verified on site prior to construction
Do not scale this drawing except for planning application purposes




Scale Bar 1:50@A3

 

Notes

Locations of downpipes and gutters to be checked on site.

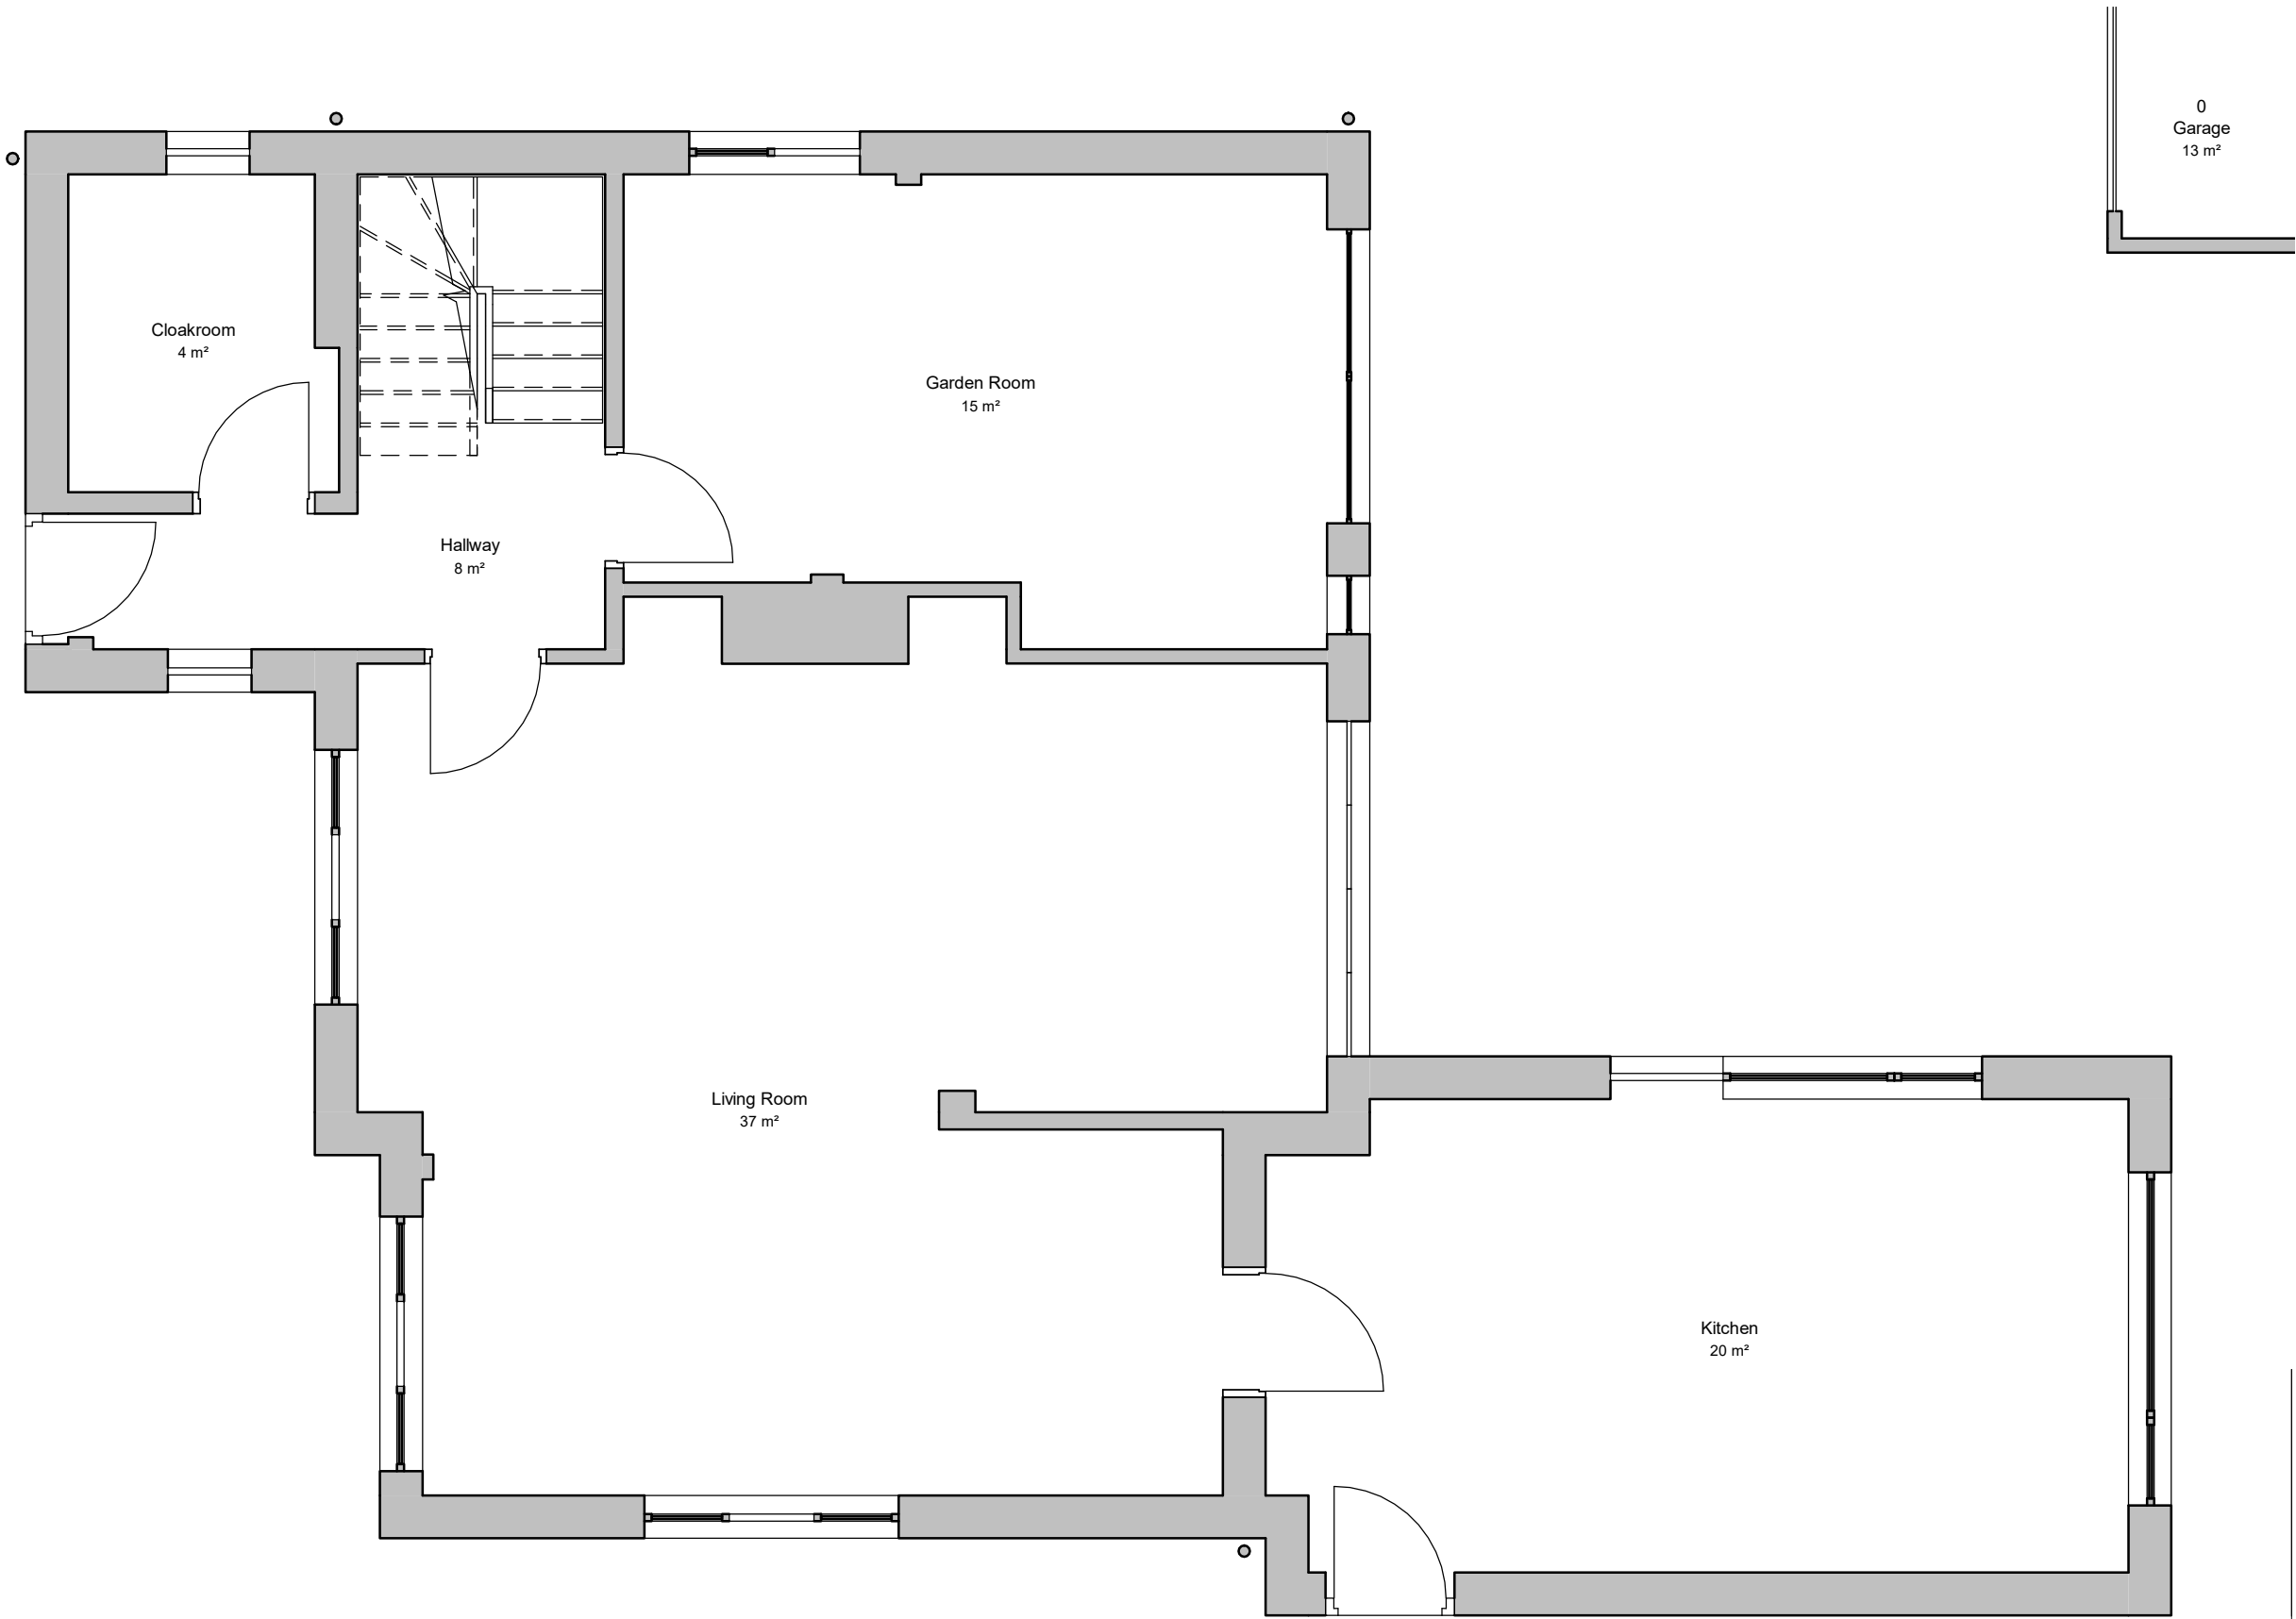

1 Existing Ground Floor Plan
1 : 50

Submitted for Planning First Issue		SW SW	DS DS	18/05/20 22/04/20
REV	DESCRIPTION	BY	CHK	DATE
Cover Storey A r c h i t e c t s Cover Storey Architects LLP Tel. 02392 006266 18 St Georges Avenue, Havant info@coverstoreyarchitects.co.uk PO9 2RX www.coverstorey.co.uk				
Project No: 20002		Drawing No: V03-100		Revision:

Project name: 14 Norris Gardens, Havant	Drawing name: Existing Ground Floor Plan	Scale @ A3: 1 : 50	Drawn / Checked: SW / DS	Date: APR 20	Status: PLANNING	Project No: 20002	Drawing No: V03-100	Revision:
--	---	-----------------------	-----------------------------	-----------------	---------------------	----------------------	------------------------	-----------