


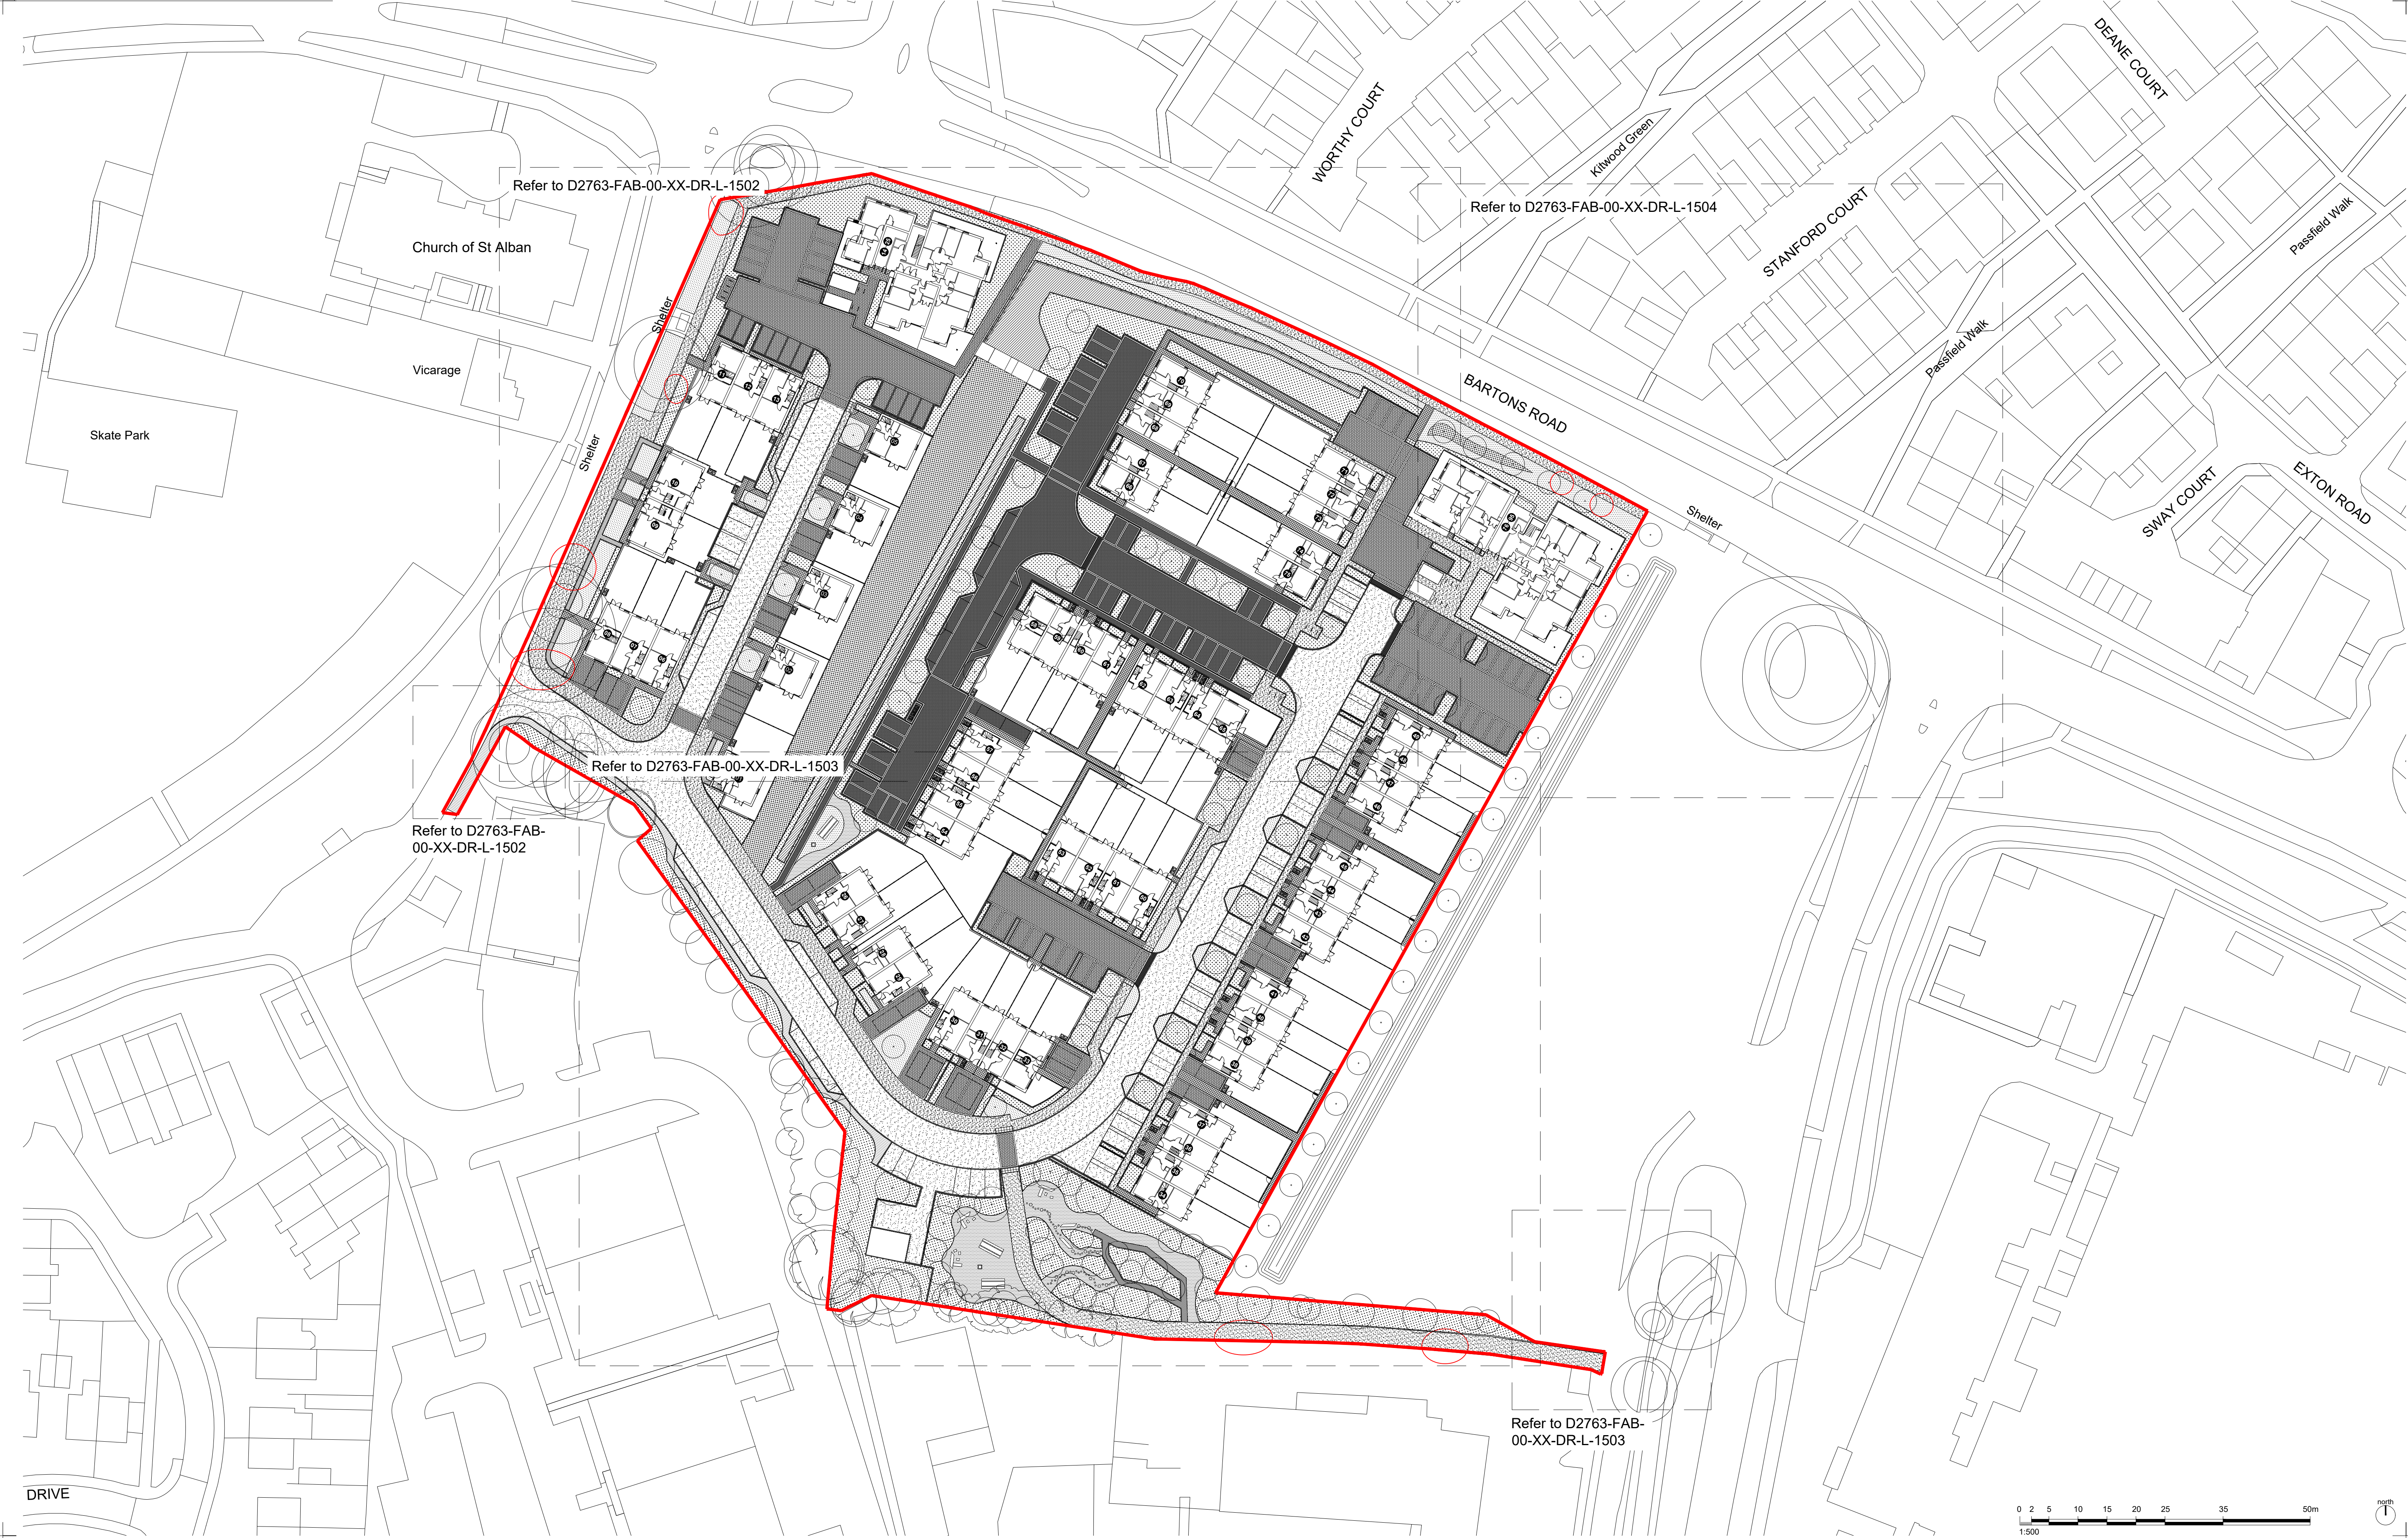


This drawing may contain Ordnance Survey material by permission of Ordnance Survey on behalf of the Controller of Her Majesty's Stationary Office © Crown Copyright 2017. All rights reserved.

Revision	Date	Reason	Drawn	Checked
PL01	12/11/19	Issued for planning approval	JN	MB

External References:

- J:\Job Files\D2763 Colt International Site, Havant\Drawings\02 Master\01 AutoCAD\Drawings\02763 Working.dwg
- J:\Job Files\D2763 Colt International Site, Havant\Drawings\02 Architect\19-01-01 Layout\existing site copy.dwg
- J:\Job Files\D2763 Colt International Site, Havant\Drawings\02 Architect\19-01-01 Layout\proposed site copy.dwg
- J:\Job Files\D2763 Colt International Site, Havant\Drawings\02 Survey Information\04 Information\19-11-11 Tree Constraints PlanThree
- Consulting Plan 100 Colt Havant Havant A 100/2019 COP.dwg
- J:\Job Files\D2763 Colt International Site, Havant\Drawings\02 Architect\19-11-02 Final Layout\proposed site plan final copy.dwg

 

fabik landscape architects
Lentons House, 15 Lentons Street | Alton | Hampshire | GU24 1HG
T: 01420 992550 | E: alton@fabrik.com | W: www.fabrik.com

Project: Colt International Site, Havant
Drawing Title: Landscape Site Plan
Purpose of Issue: ISSUED FOR PLANNING APPROVAL

Drawn By: JN
Checked By: MB
Drawn Scale: 1:500 @ A1
Date of First Issue: Nov | 2019

Project Number	Origin	Zone	Level	File Type	Role	Revision	Revision
D2763	FAB	00	XX	DR	L	1501	PL01