



EXISTING

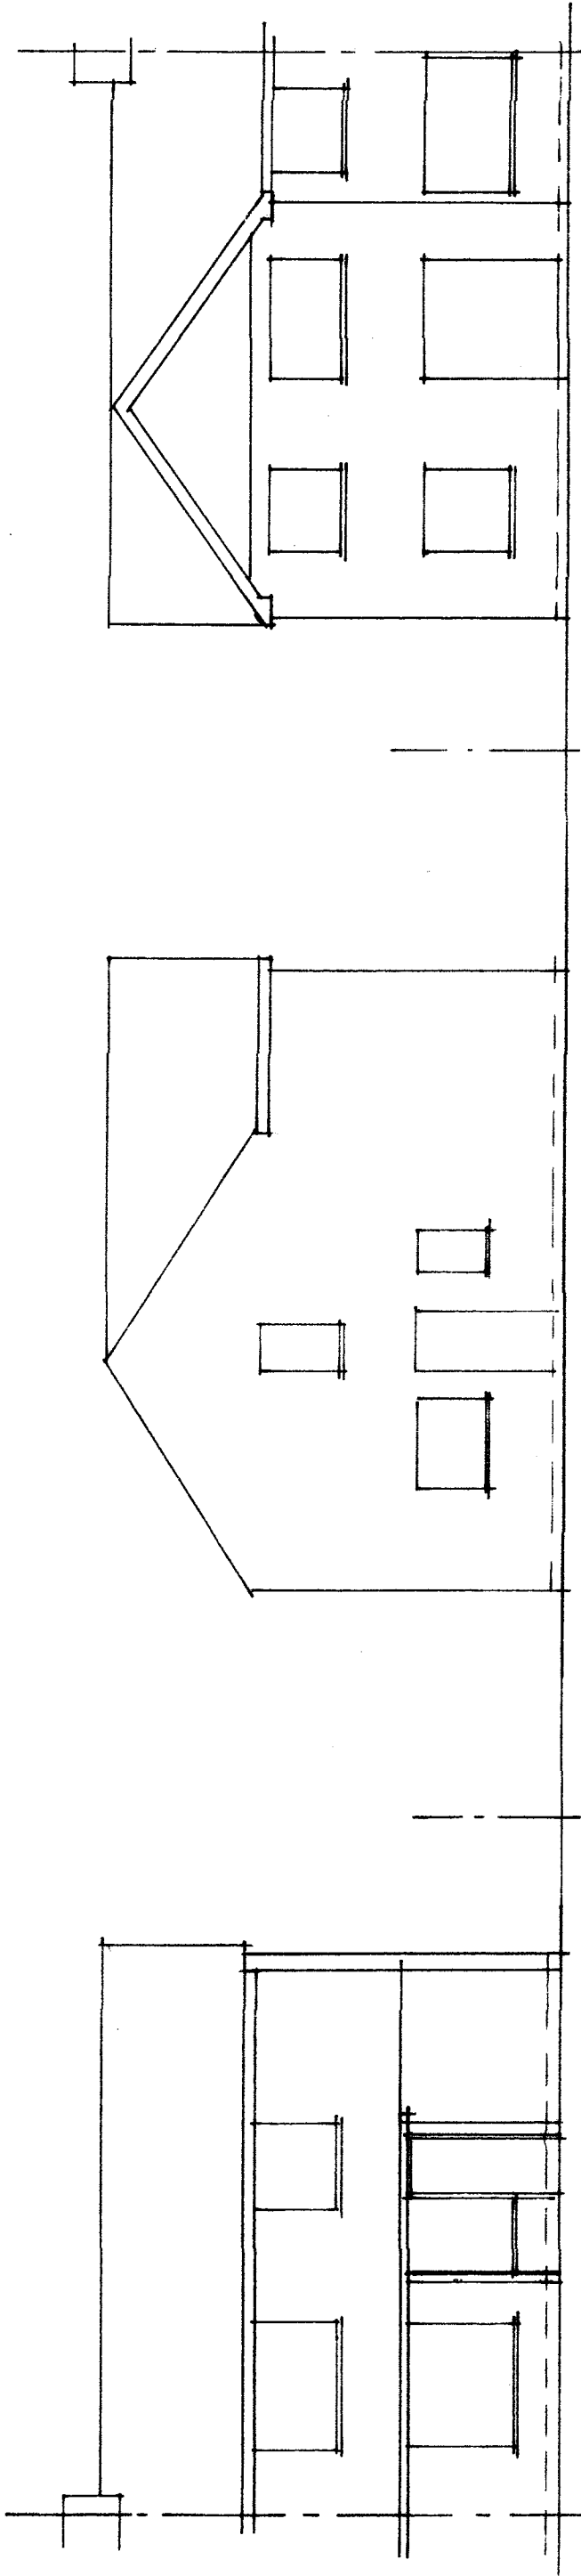

Front Elevation

Side Elevation

Rear Elevation

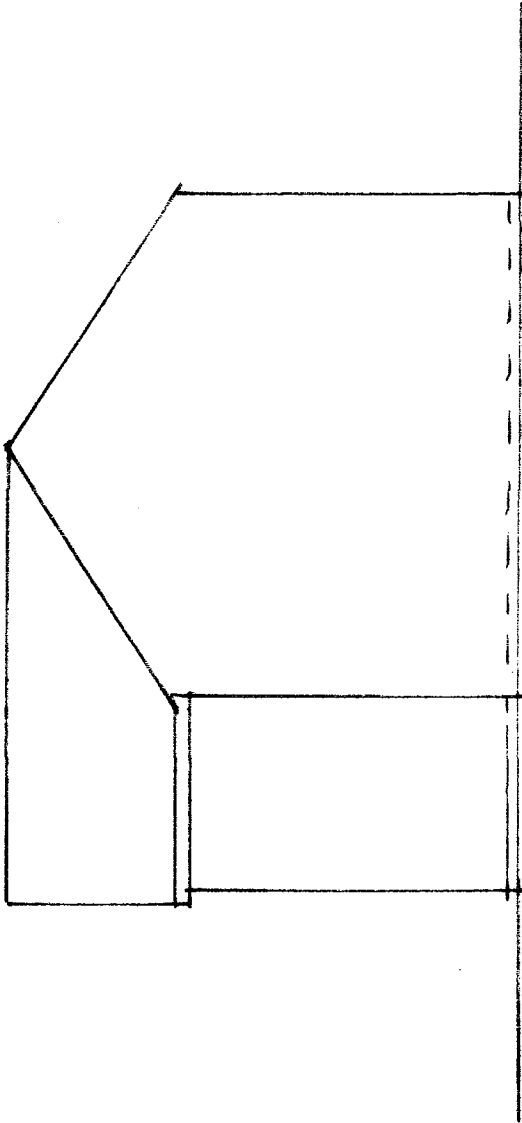

Side Elevation

0 500 1000 2000 3000 4000 5000
SCALE 1"=100'

82 Cunningham Road
Waterlooville

SCALE 1"=100'

April 7 2020