





SOUTH WEST ELEVATION

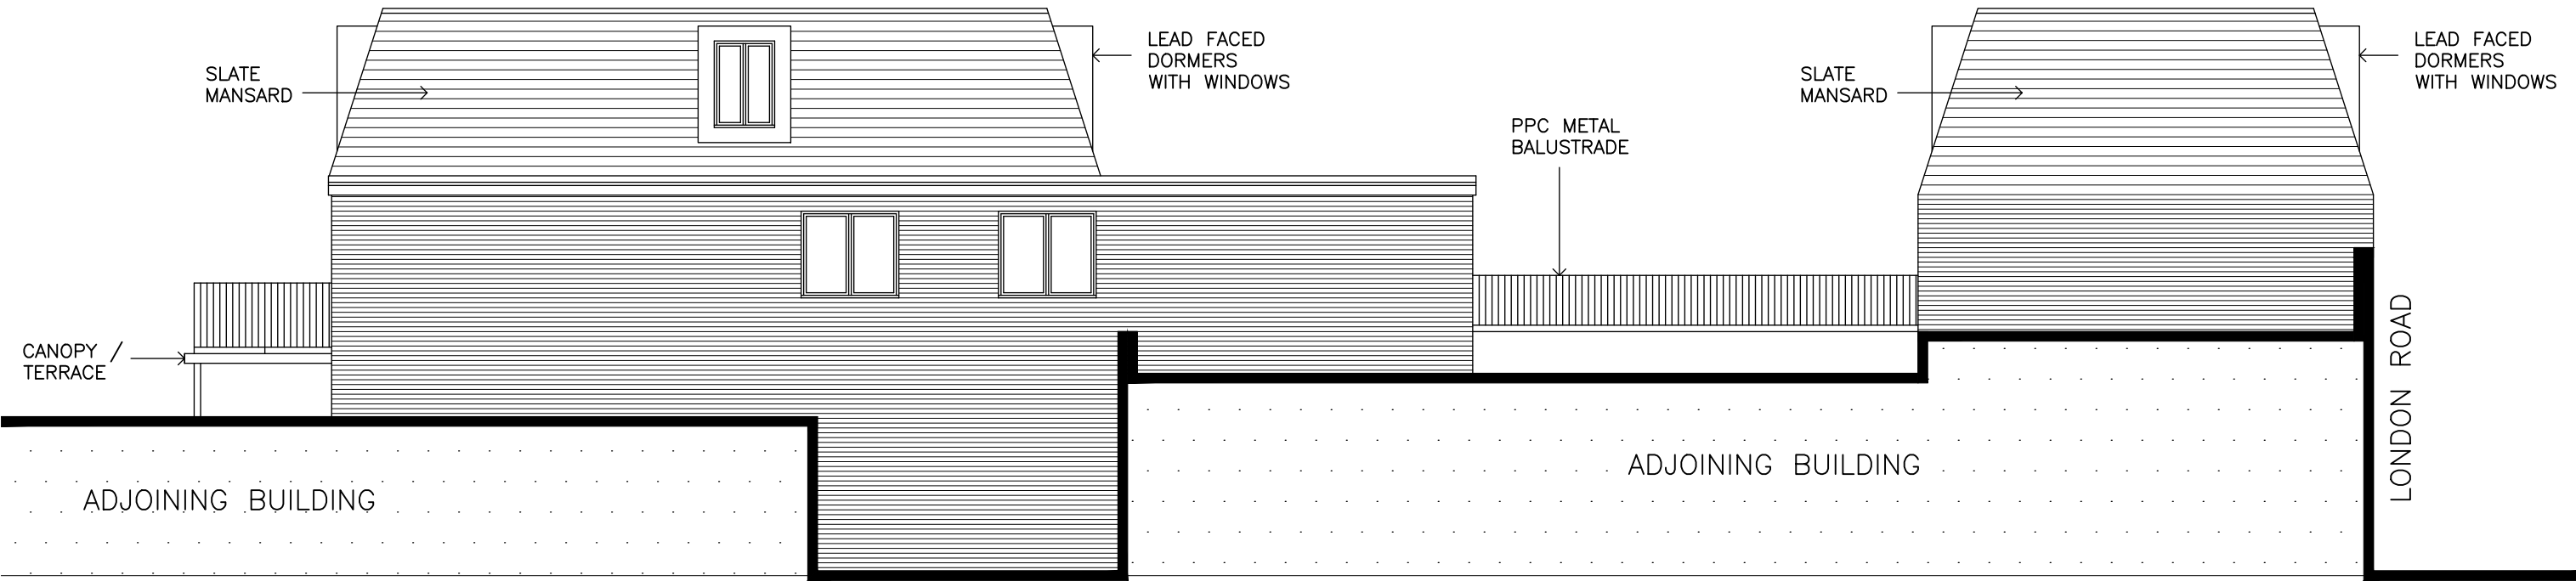

NORTH WEST ELEVATION

 

Revision A – Mansard Roof Amendment to rear

 61 Cromwell Road Southampton Hampshire, SO15 2JE Tel: 023 8022 2292			
Project Title: 264 London Road Waterlooville P07 7HG			
Drawng Title: Elevations as Proposed 1			
Client			
Dwg No:	19/03/07A	Scale	1:100 @ A3
Drawn	BC	Date	Jan 2020
All dimensions are in millimeters and are to be checked on site. Contact Primmer Olds BAS with any queries and to report any discrepancies.			



SOUTH EAST ELEVATION