


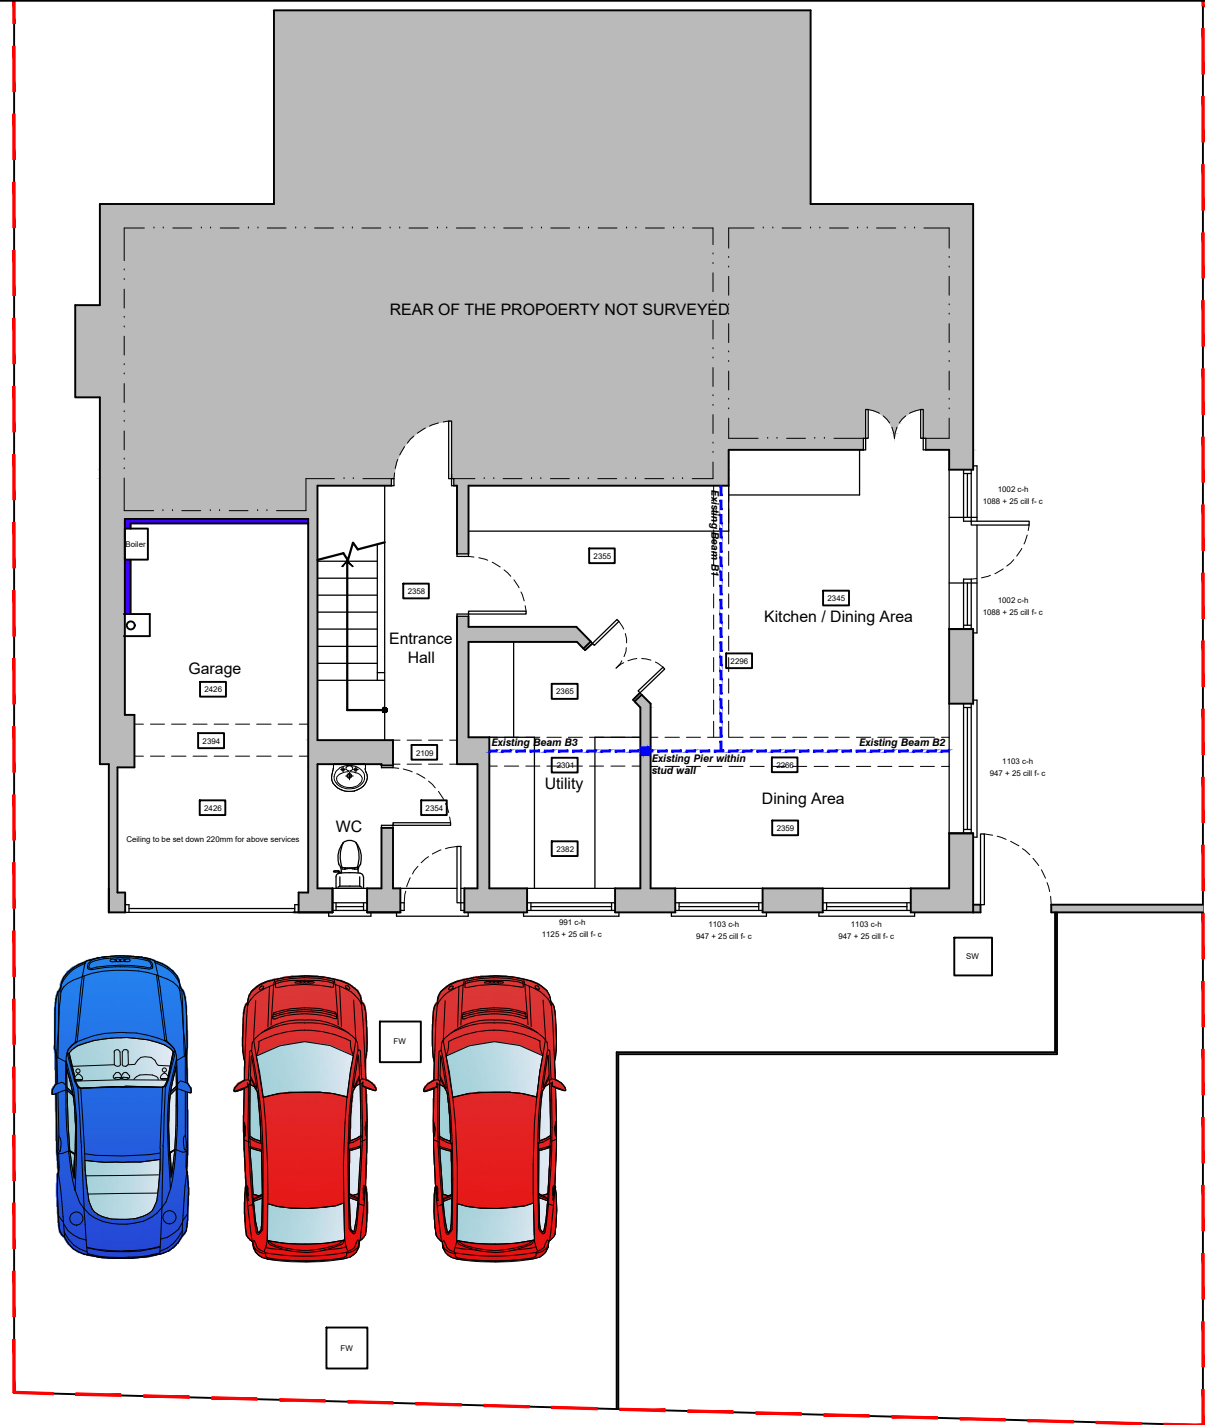



Ground floor plan scale 1:100



Section A-A scale 1:100



East elevation scale 1:100

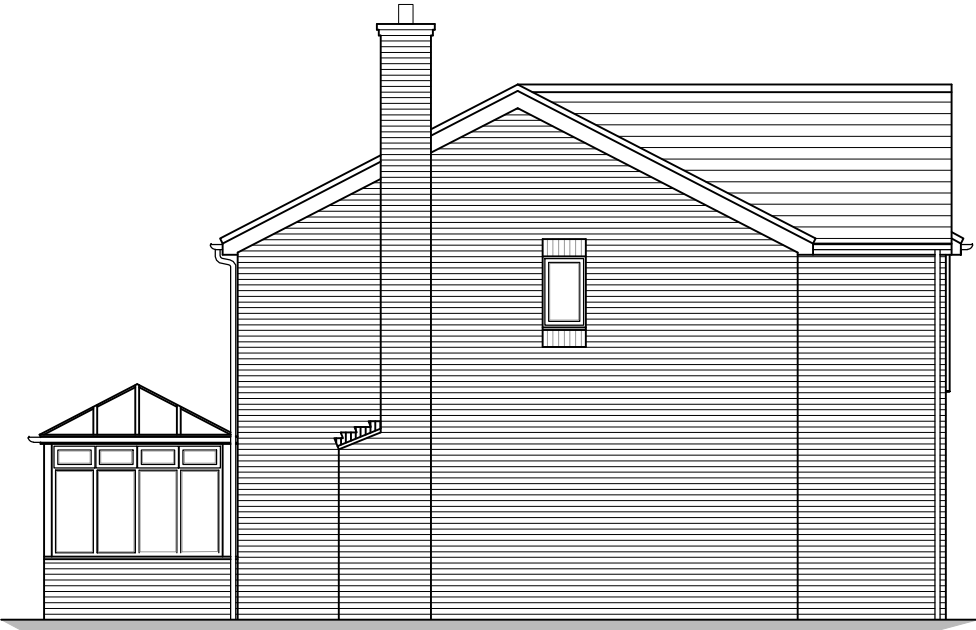 

North elevation scale 1:100



South elevation scale 1:100

NOTES:

Dimensions to be checked on site before commencing work. Any discrepancies shall be reported to the architect immediately.

Do not scale from these drawings except for planning purposes. Use figured dimensions only.

Where applicable this drawing is to be read in conjunction with other consultants' drawings.

For MR & MRS POYNTON			
Project PROPOSED EXTENSION AT 34 GRASSMERE WAY, WATERLOOVILLE, HAMPSHIRE, PO7 8RT			
Title EXISTING PLANS, ELEVATIONS & SECTION			
Date JUNE 2020	Drawn SR	Scale 1:100 @ A3	Checked -
Job Number PL350.19	Drawing Number -02		Revision -

Office Tel:

01243 933732

Email:

admin@jb-architecturedesign.com

Web:

www.jb-architecturedesign.com

